


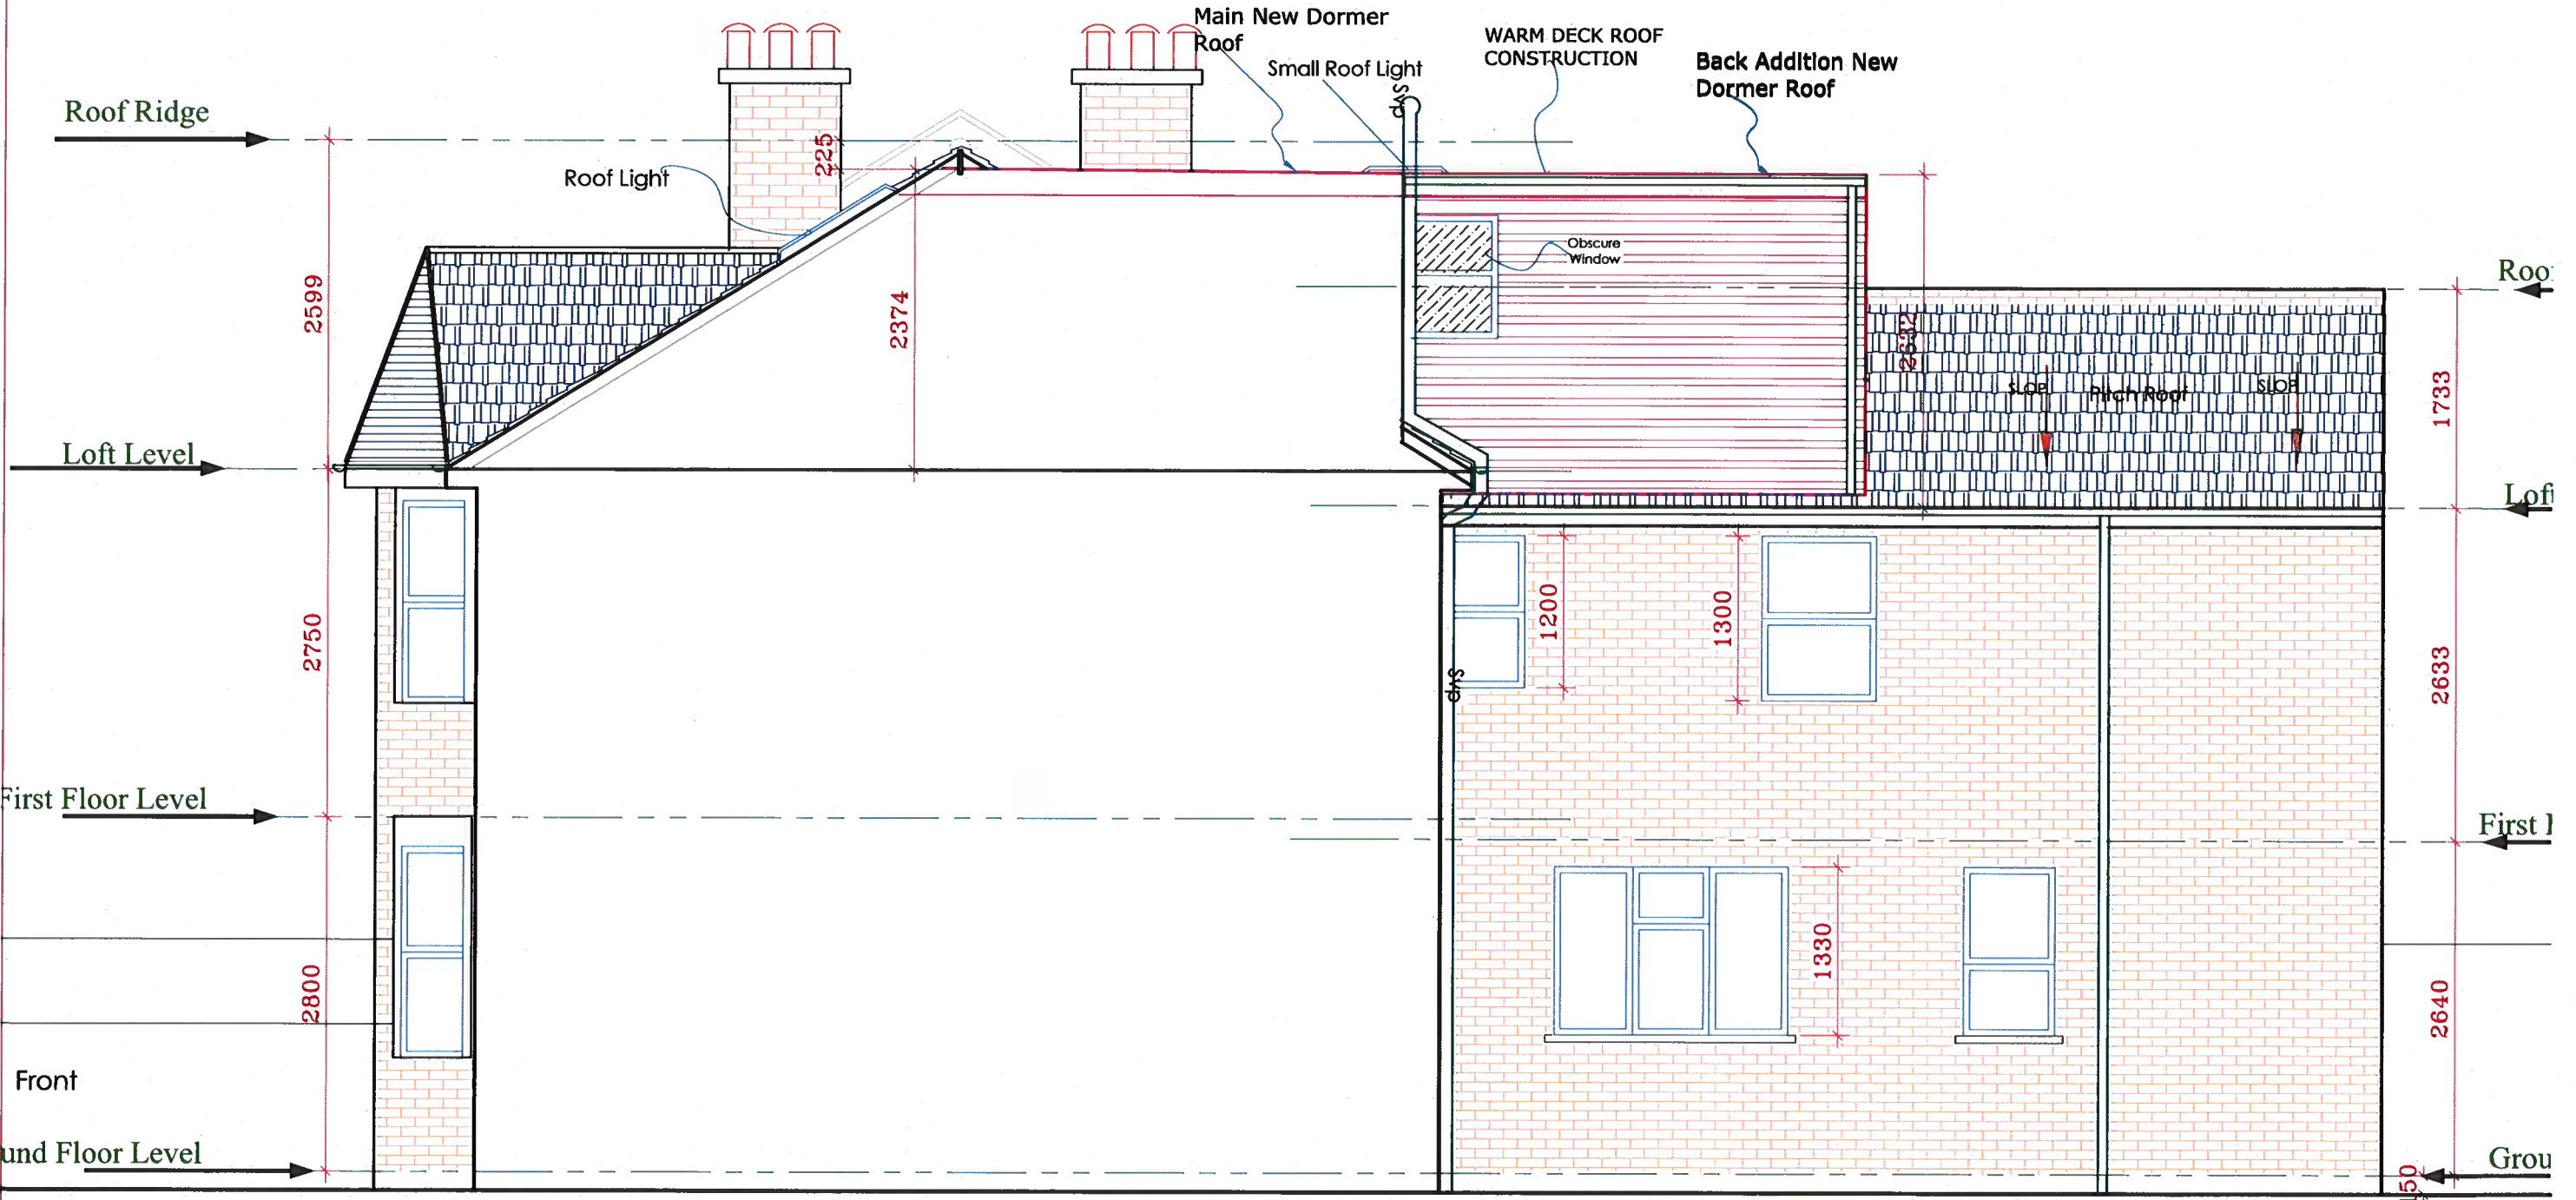

PROPOSED RIGHT SIDE ELEVATION

KEY:  
New / Proposed works  
Existing

| ALL DIMENSIONS TO BE CHECKED ON SITE ONLY TO BE SCALED FOR PLANNING AND BUILDING REGULATIONS |          |      |    |  |
|----------------------------------------------------------------------------------------------|----------|------|----|--|
| Ref.                                                                                         | Revision | Date | By |  |
|                                                                                              |          |      |    |  |
|                                                                                              |          |      |    |  |
|                                                                                              |          |      |    |  |

**E RILEY ASSOCIATES**  
CHARTERED SURVEYORS  
8 HUXLEY PLACE  
PALMERS GREEN, LONDON N13 5SU  
Tel: 01992 465 880 Mobil: 07958 035 096  
COPYRIGHT

Project title: LOFT CONVERSION

Project Address: 48 RUTLAND GARDENS  
HARINGEY  
LONDON N4 1JP

Client: MR KENNETH WALTER

Drawing title: PROPOSED RIGHT SIDE ELEVATION

| GENERAL PERMITTED DEVELOPMENT |                  |
|-------------------------------|------------------|
| Date: May 2022                | Scale: 1:100 @A3 |
| CAD & Drawn by: BB            | Drawing No:      |
| Drawn & Checked by: ER        | 12/25            |
| File name: T & B132 May 2022  |                  |