
SCALE 1:50 @ A3

0 0.5 1 1.5 2 2.5 3 3.5 4 4.5 5m

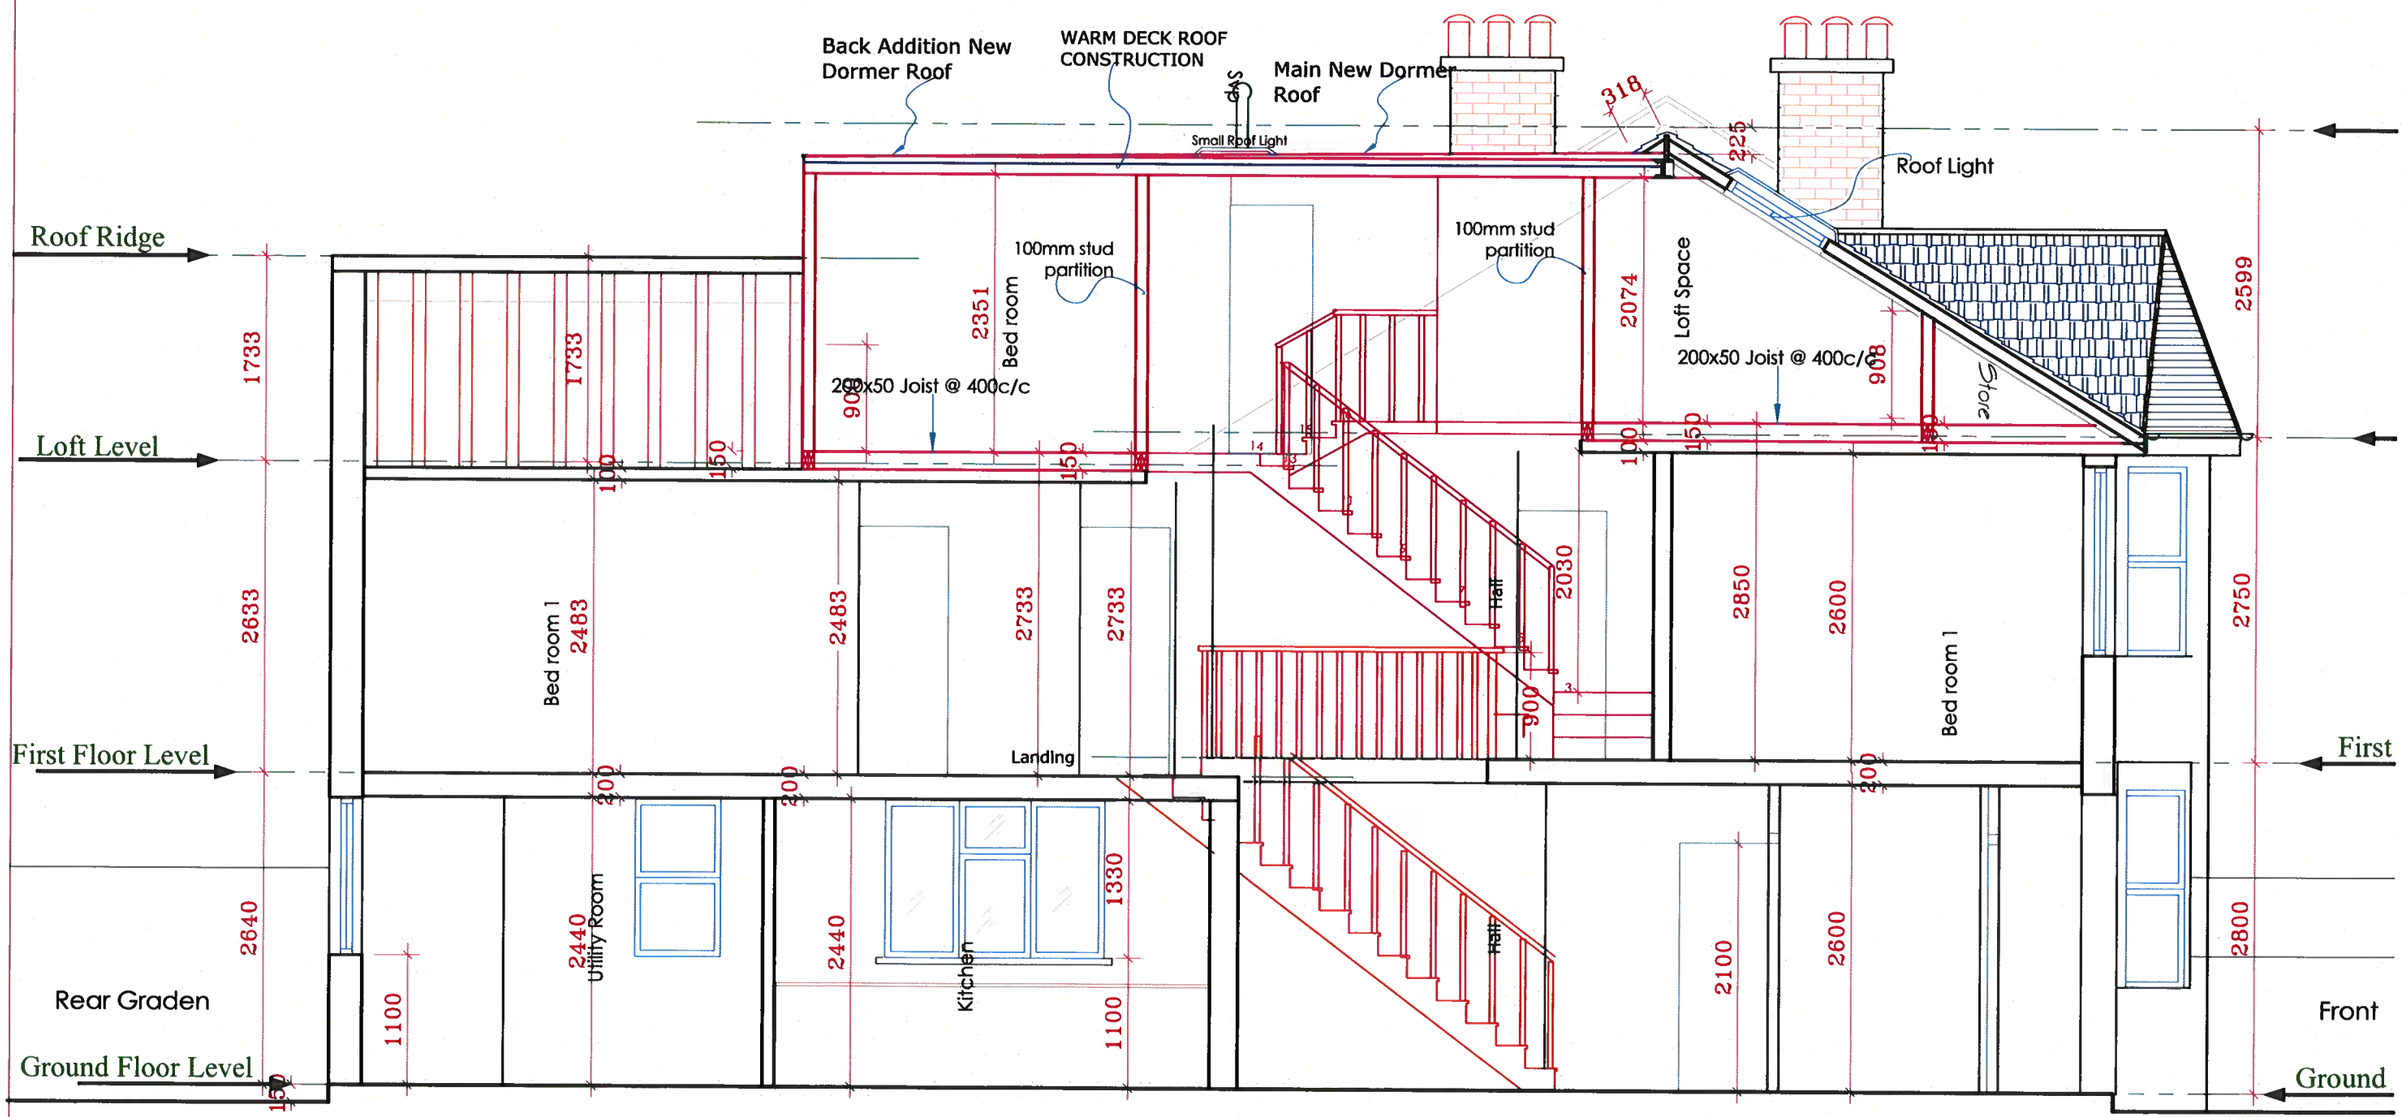

KEY:
New / Proposed works
Existing

PROPOSED SECTION A-A

ALL DIMENSIONS TO BE CHECKED ON SITE ONLY TO BE SCALED FOR PLANNING AND BUILDING REGULATIONS

Ref.	Revision	Date	By

E RILEY ASSOCIATES
CHARTERED SURVEYORS
8 HUXLEY PLACE
PALMERS GREEN, LONDON N13 5SU
Tel: 01992 465 880 Mobil: 07958 035 096

© COPYRIGHT

Project title: LOFT CONVERSION

Project Address: 48 RUTLAND GARDENS
HARINGEY
LONDON N4 1JP

Client: MR KENNETH WALTER

Drawing title: PROPOSED SECTION A-A

GENERAL PERMITTED DEVELOPMENT

Date: May 2022 | Scale: 1:50 @A3

CAD & Drawn by: BB | Drawing No: 14/25

Drawn & Checked by: ER

File name: T & B132 May 2022