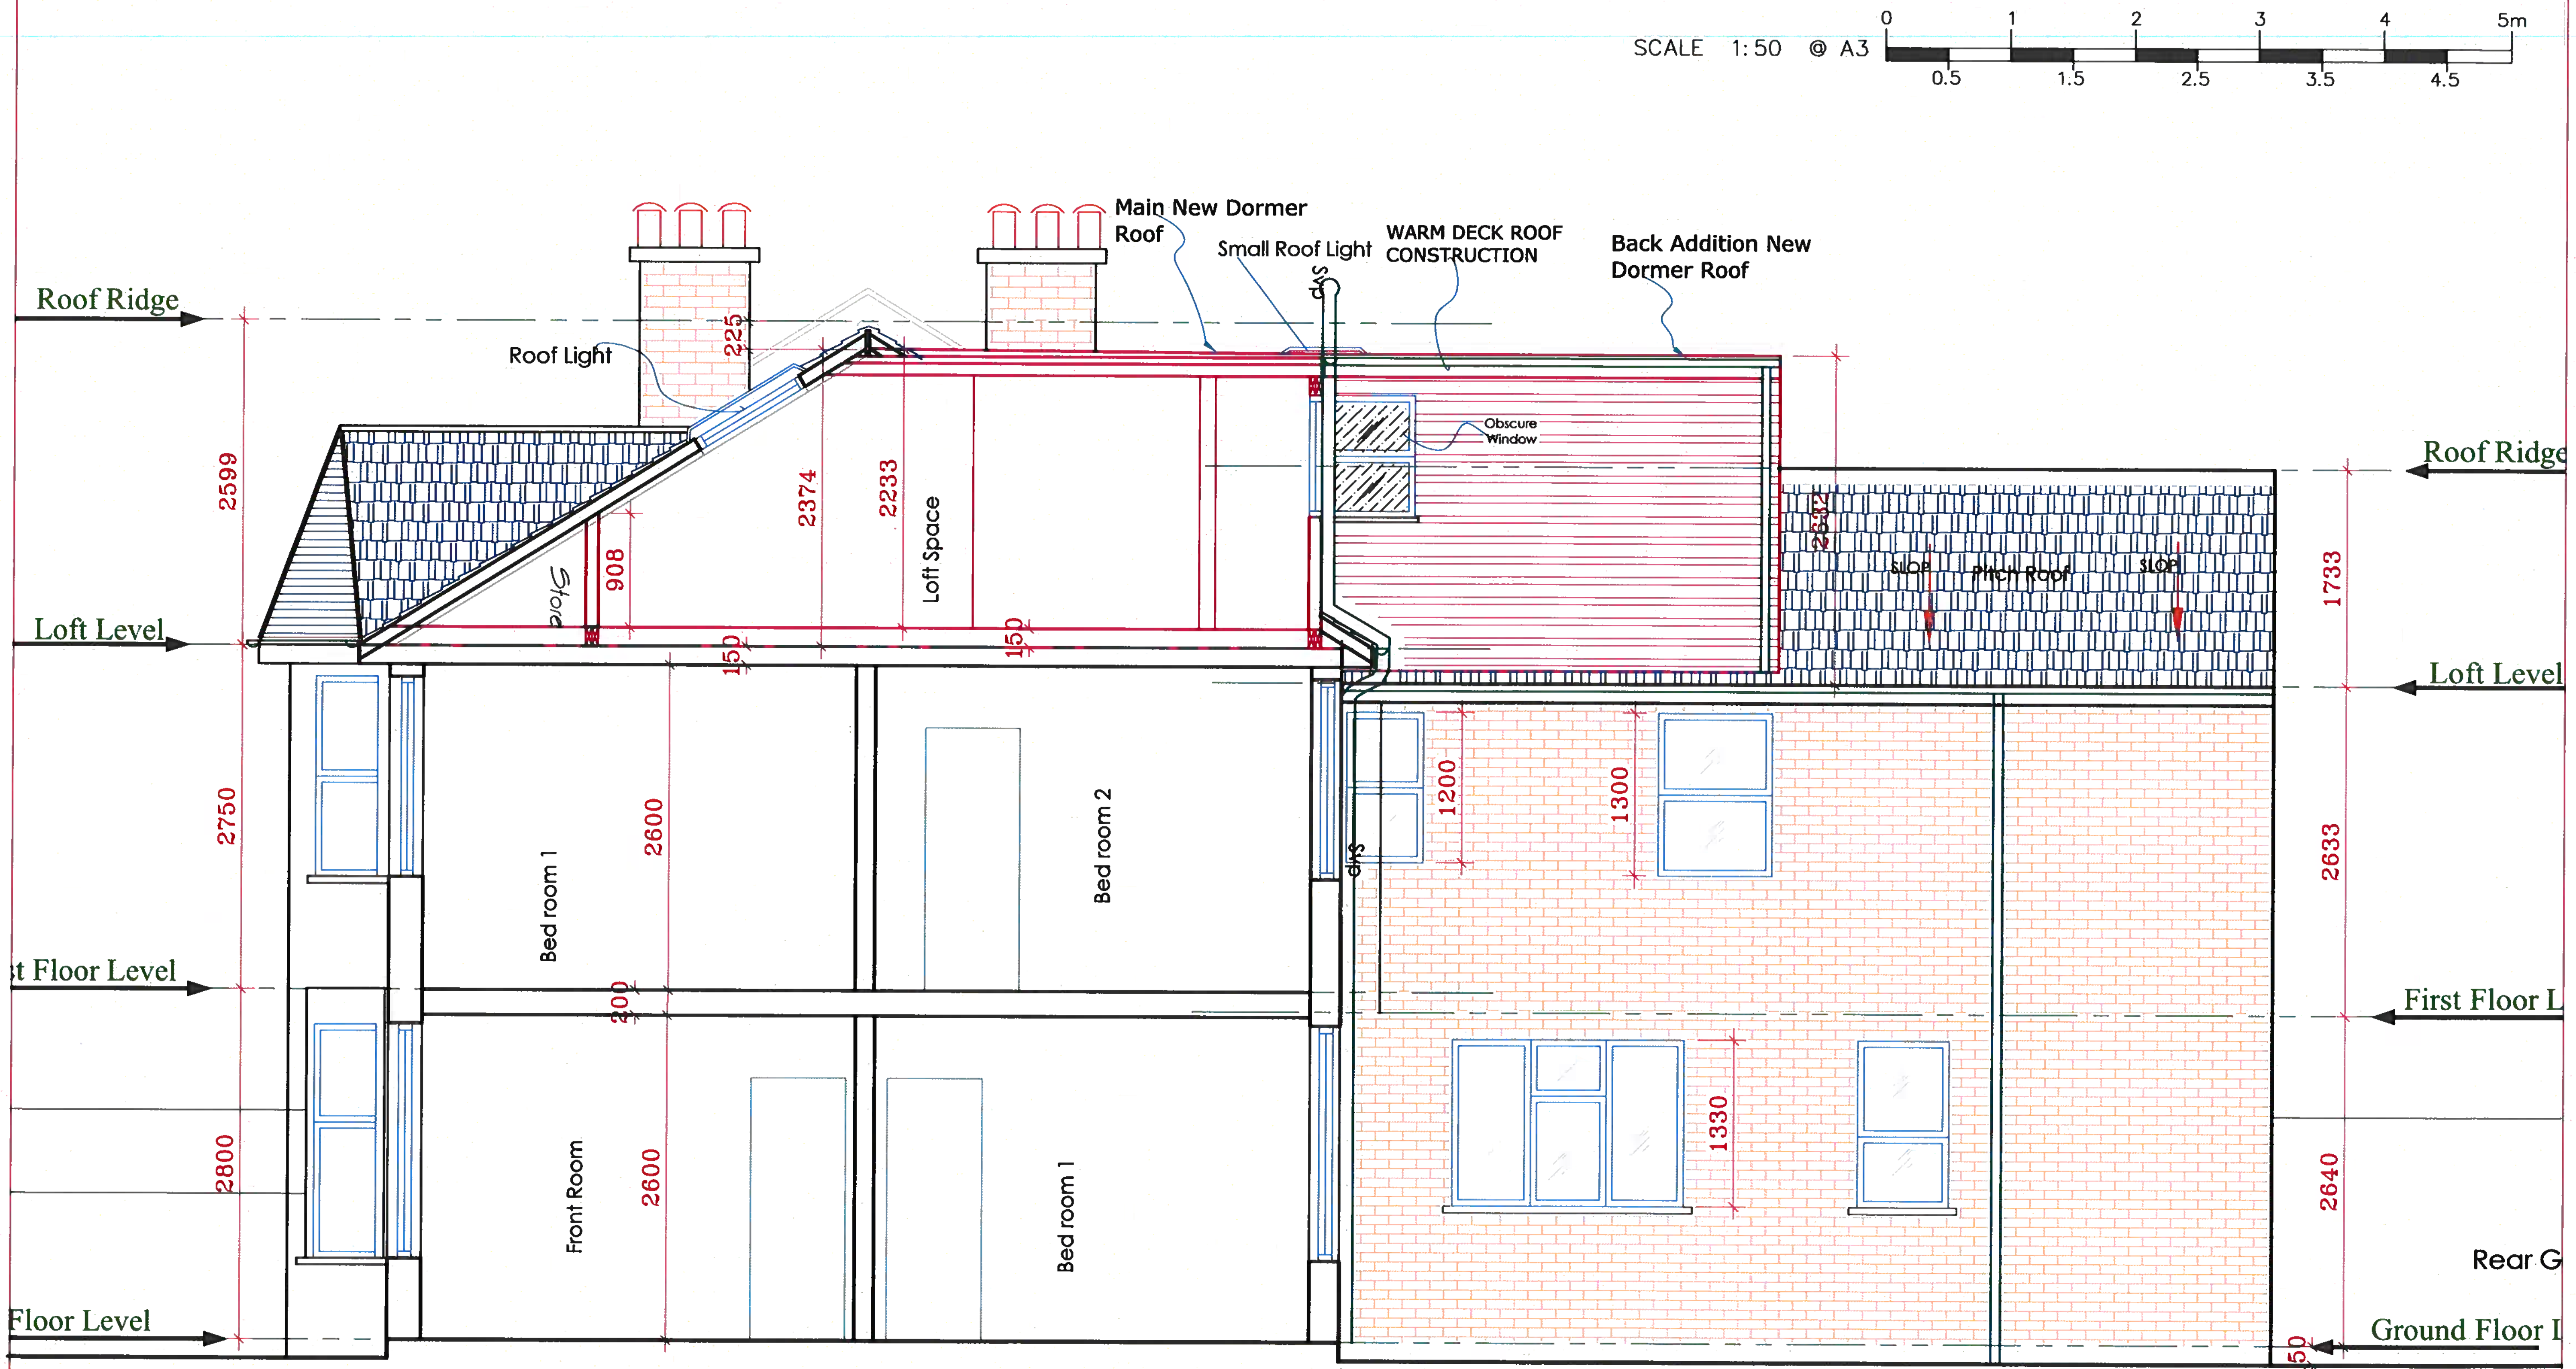

KEY:

New / Proposed works

Existing

PROPOSED SECTION B-B

GENERAL PERMITTED DEVELOPMENT

ALL DIMENSIONS TO BE CHECKED ON SITE ONLY TO BE SCALED FOR PLANNING AND BUILDING REGULATIONS

Ref.	Revision	Date	By

E RILEY ASSOCIATES
CHARTERED SURVEYORS
8 HUXLEY PLACE
PALMERS GREEN, LONDON N13 5SU
Tel: 01992 465 880 Mobil: 07958 035 096

© COPYRIGHT

Project title: LOFT CONVERSION

Project Address:	48 RUTLAND GARDENS HARINGEY LONDON N4 1JP
Client:	MR KENNETH WALTER
Drawing title:	PROPOSED SECTION B-B

Date: May 2022	Scale: 1:50 @A3
CAD & Drawn by: BB	Drawing No:
Drawn & Checked by: ER	15/25
File name: T & B132 May 2022	