





SCALE 1:20 @

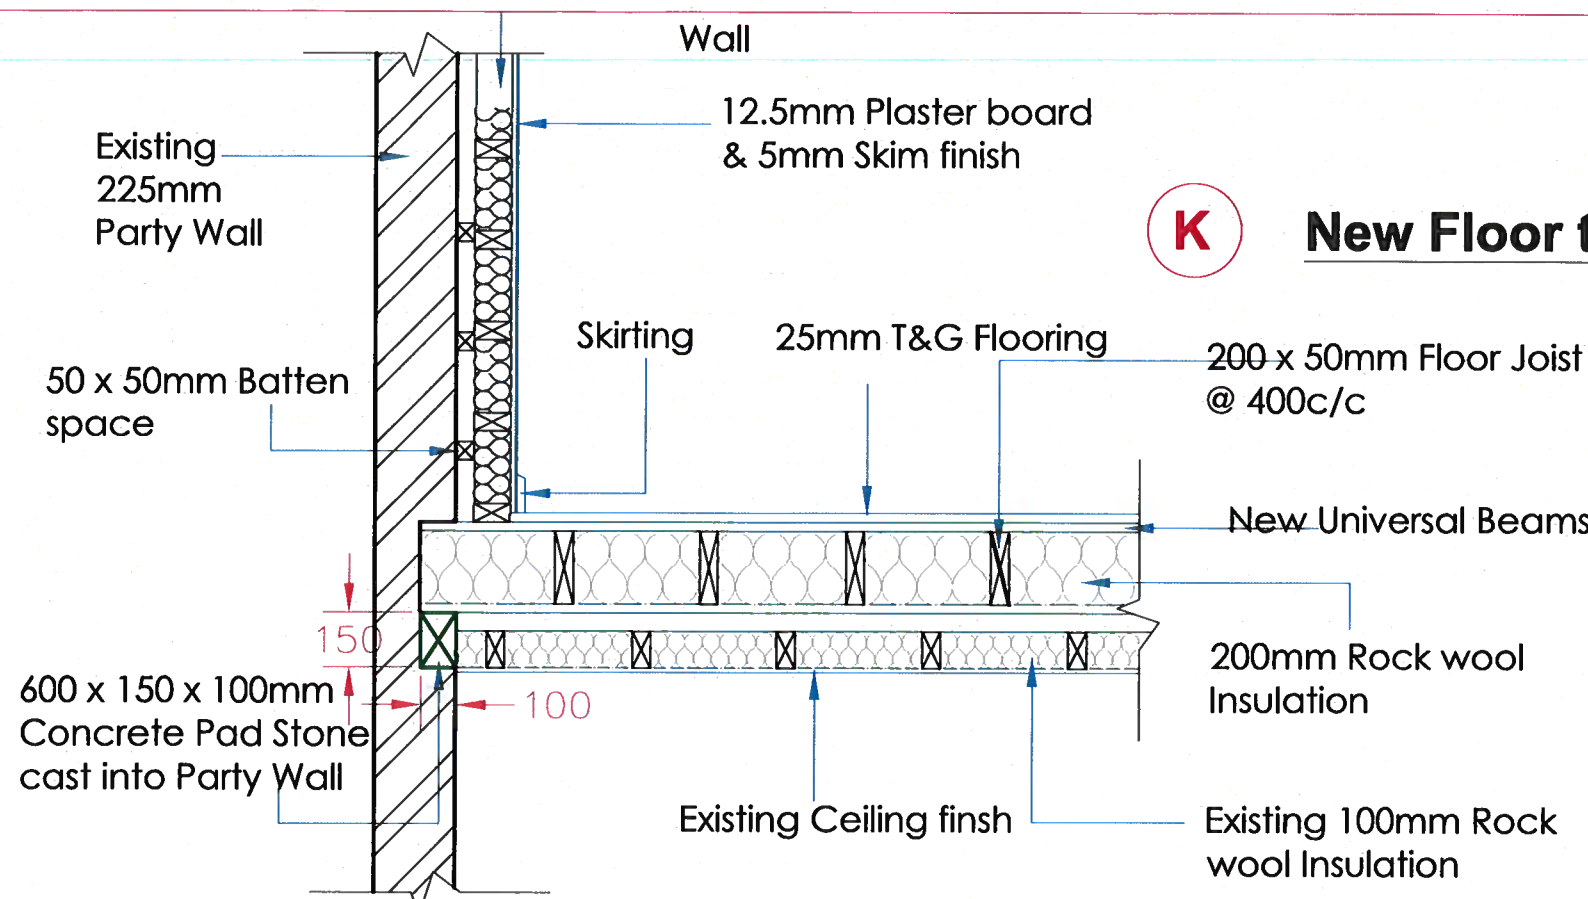

K **New Floor to Loft Space** Scale 1:20

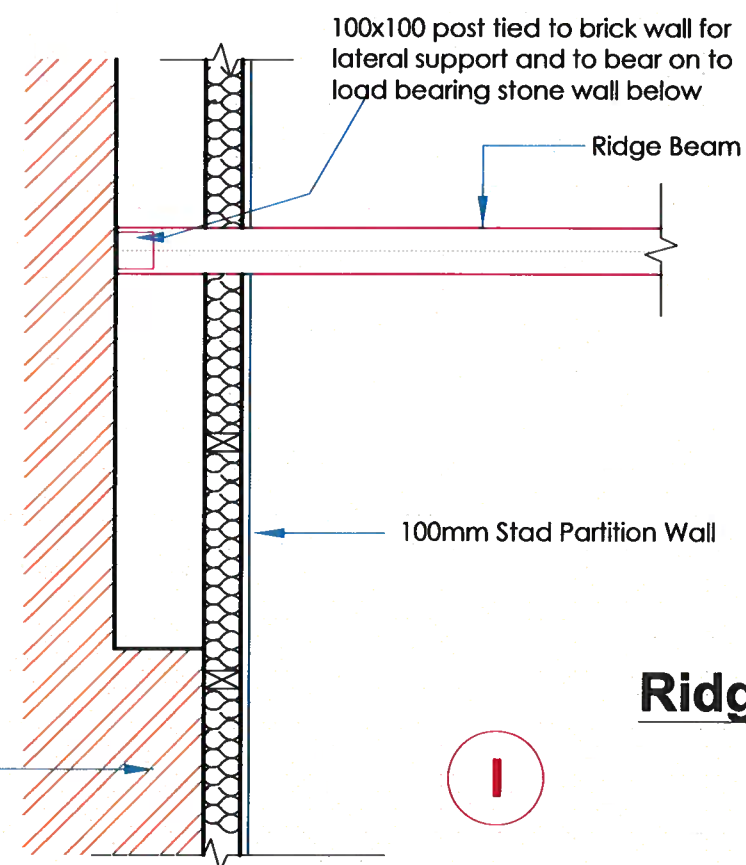

I **Ridge Beam** Scale 1:20

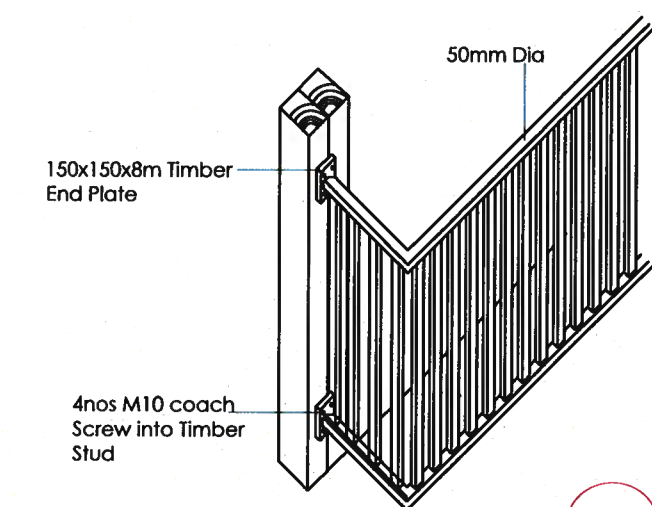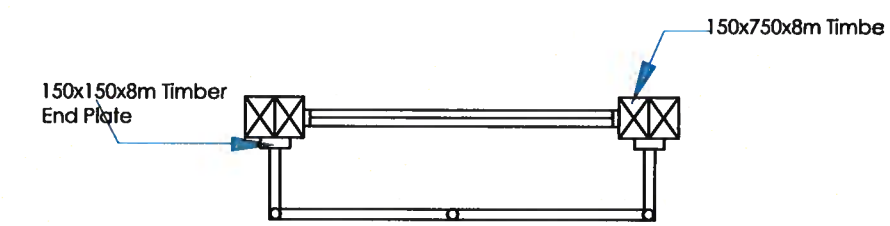

L **Juliet Balcony Detail** Scale 1:20

chimney breast brickwork							GENERAL PERMITTED DEVELOPMENT			
ALL DIMENSIONS TO BE CHECKED ON SITE ONLY TO BE SCALED FOR PLANNING AND BUILDING REGULATIONS					E RILEY ASSOCIATES CHARTERED SURVEYORS 8 HUXLEY PLACE PALMERS GREEN, LONDON N13 5SU Tel: 01992 465 880 Mobil: 07958 035 096 © COPYRIGHT Project title: LOFT CONVERSION		Project Address: 48 RUTLAND GARDENS HARINGEY LONDON N4 1JP		Date: May 2022	Scale: 1:20 @A3
Ref.	Revision		Date	By				CAD & Drawn by: BB	Drawing No:	
								Drawn & Checked by: ER	23/25	
								Drawing title: PROPOSED DETAIL 6		File name: T & B132 May 2022