
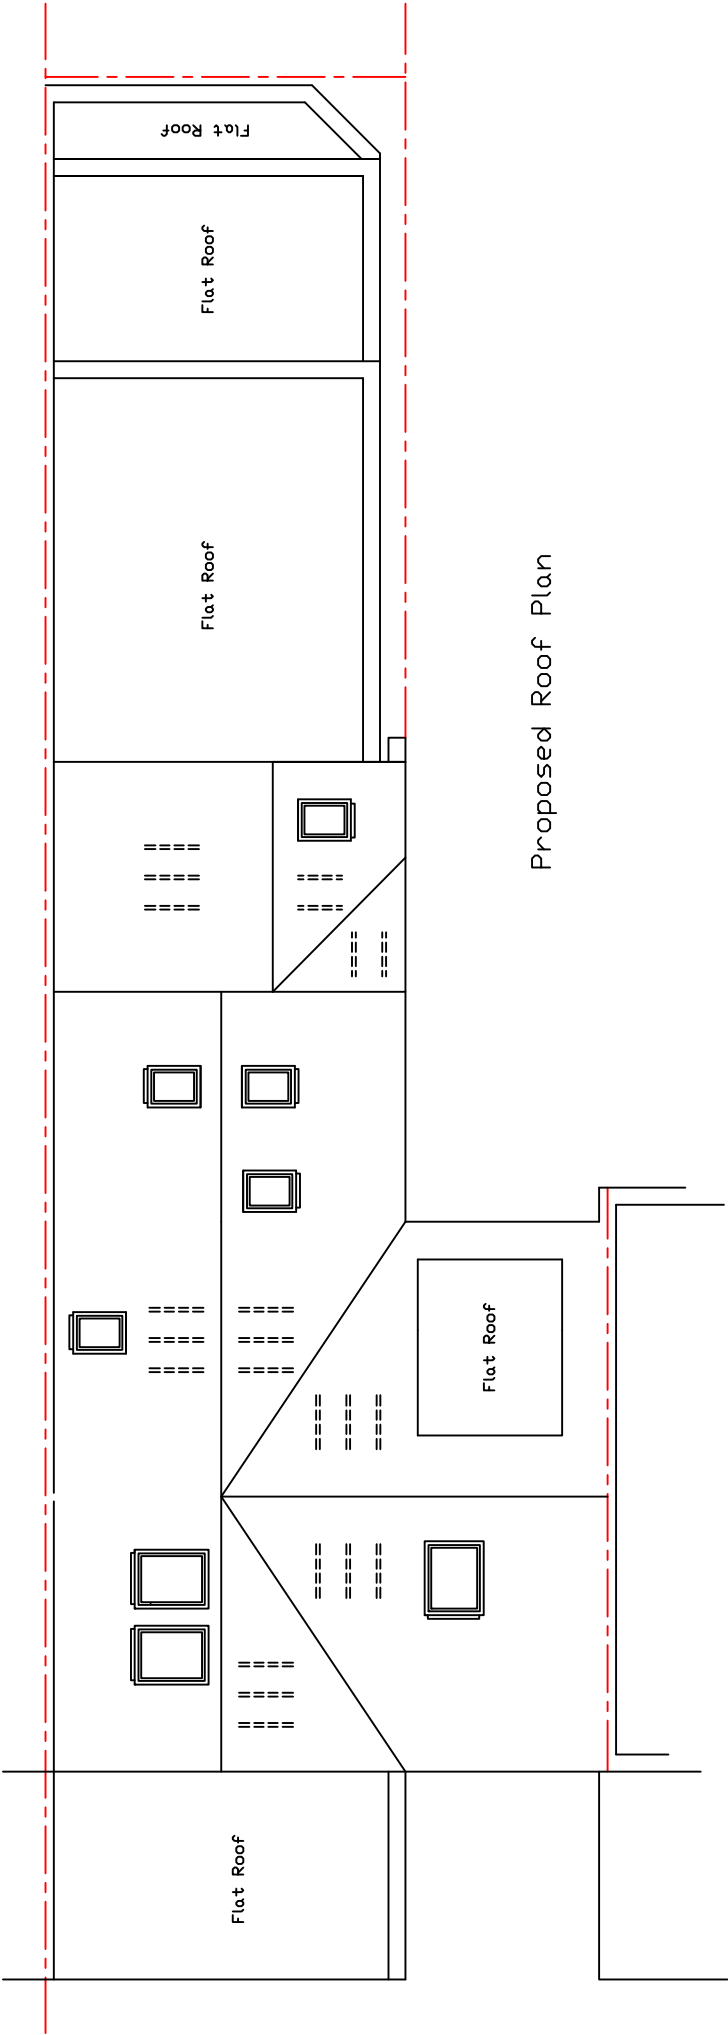


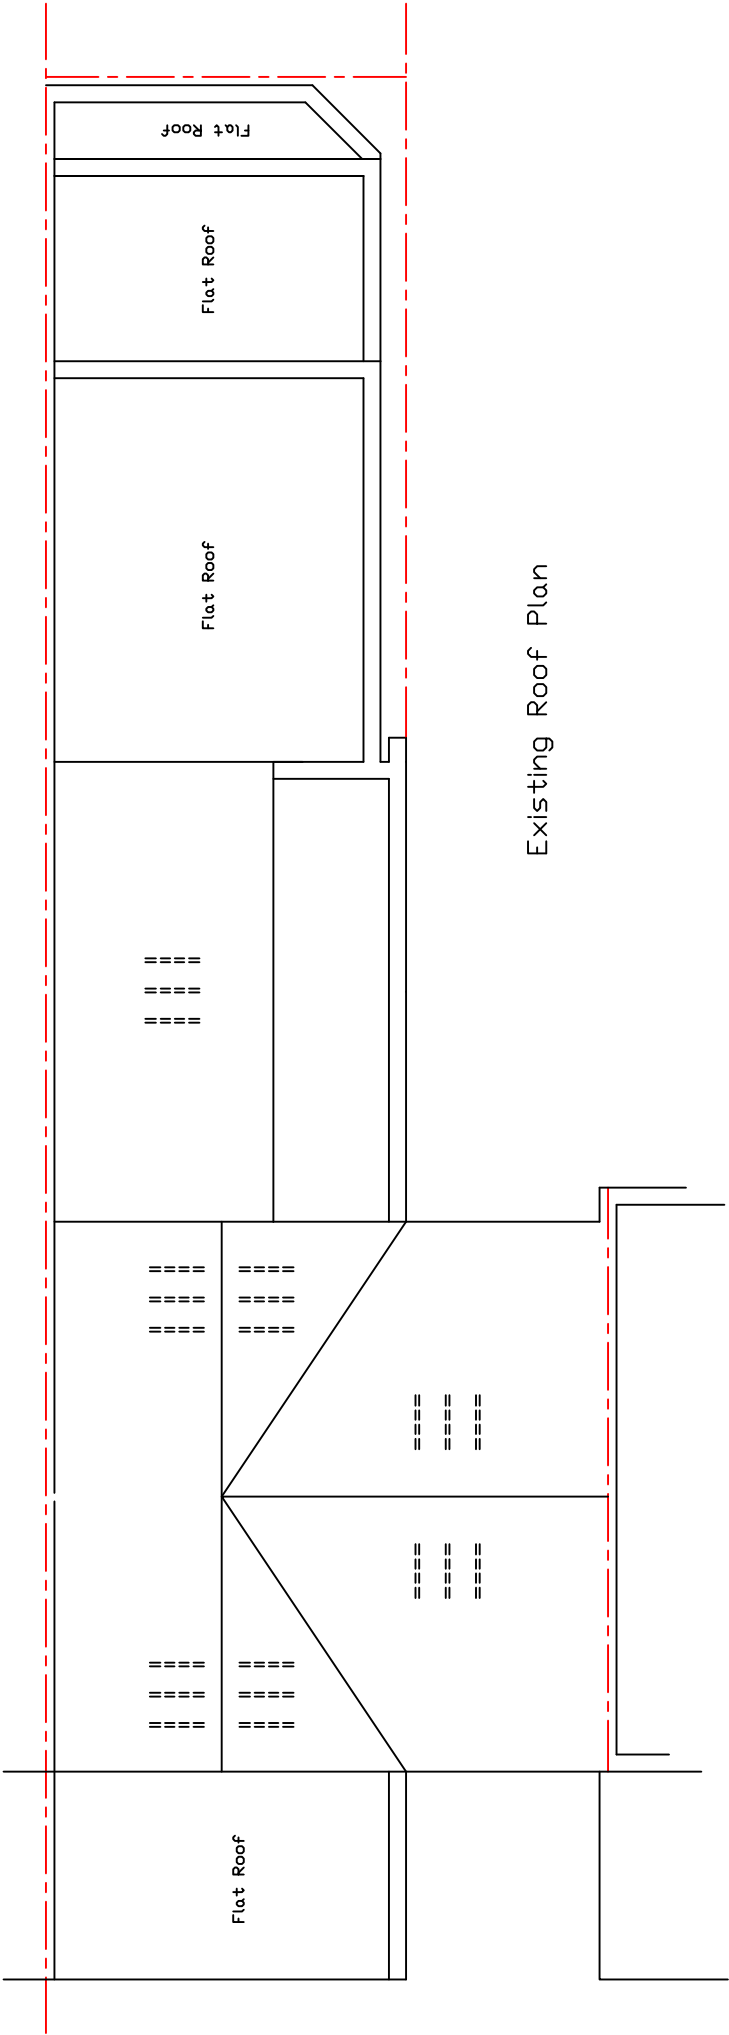

Proposed
Alterations To Existing LoftSpace
to Include New Rear Dormer
Alteration To Existing Rear Addition
to
114A Myddleton Road
Bounds Green
London
N22 8NQ
for
Mr S Khan
Tel No 07759 458721
Scale = 1 - 100 @ A3 Size Paper