




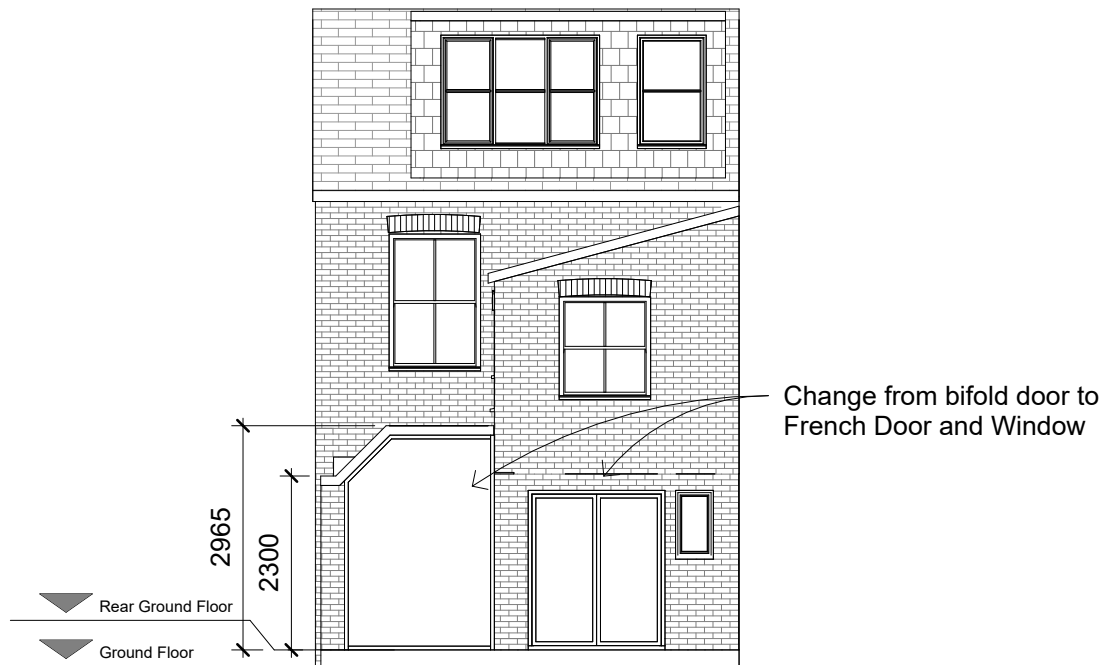


Proposed Rear Elevation.
1 : 100

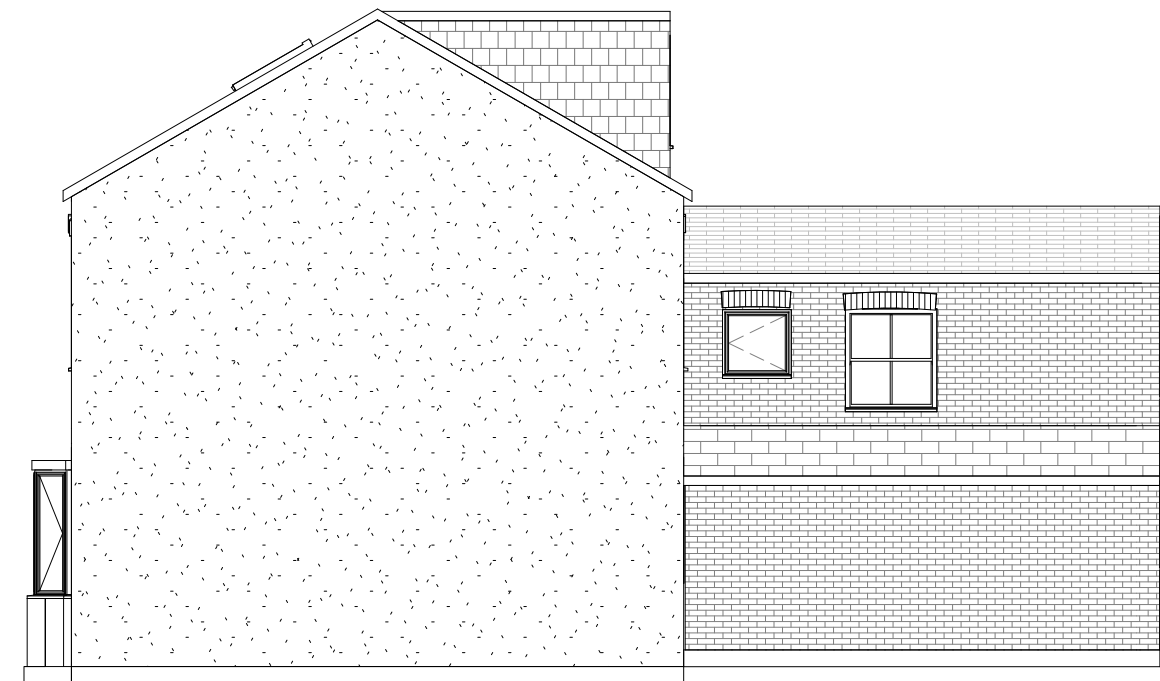

Proposed Side Elevation.
1 : 100

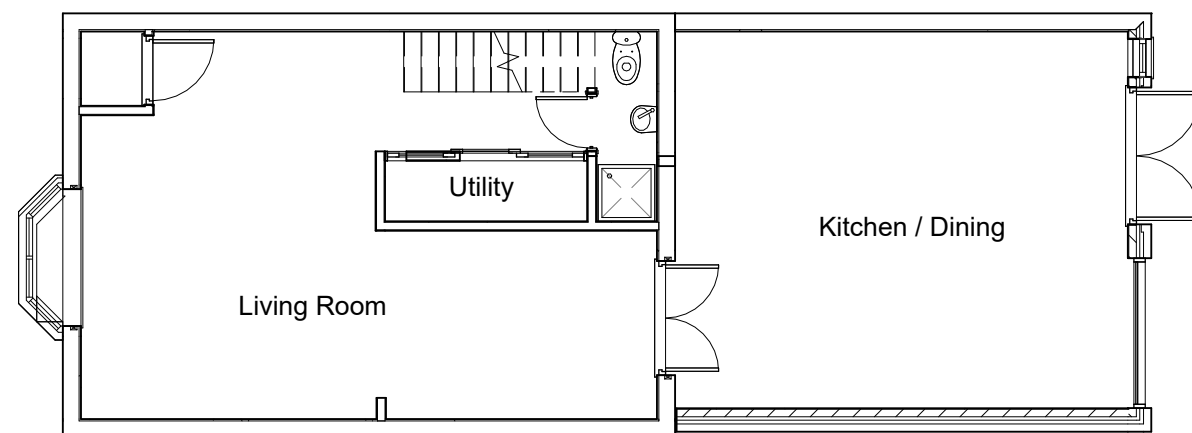

Proposed Ground Floor.
1 : 100

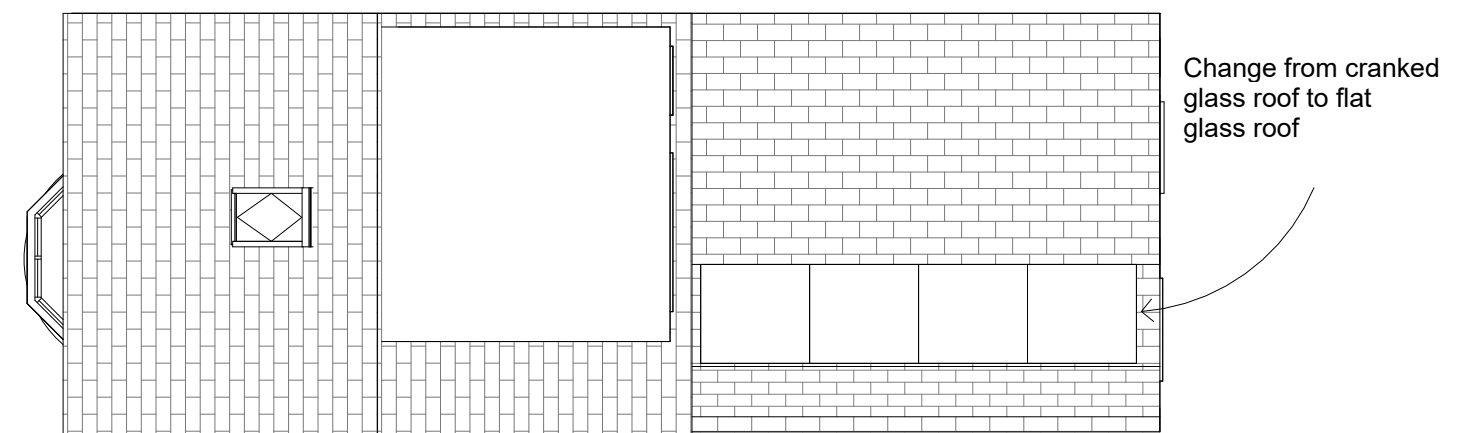

Proposed Roof
1 : 100

0 1 2 3 4m
1:100