


WINDOW SCHEDULE


WINDOW TYPE	STRUCTURAL OPENING	EXISTING WINDOW DETAILS	PROPOSED WINDOW DETAILS	EXTERNAL ELEVATION	NOTES
TYPE A 2no	Approximately 2.37m Wide X 0.35m High	Timber window	Replace existing timber window with new timber window to approved details. See Window Detail 1		All structural openings to be measured on site prior to window and door manufacture.
TYPE B 10 no	Approximately 0.81m Wide X 2.16m High	Timber casement window	Replace existing timber casement window with new timber casement window to approved details. See Window Detail 1		All structural openings to be measured on site prior to window and door manufacture.
TYPE C 8 no	Approximately 1.02m Wide X 1.07m High	Timber casement window	Replace existing timber casement window with new timber casement window to approved details. See Window Detail 1		All structural openings to be measured on site prior to window and door manufacture.
TYPE D 2 no	Approximately 0.68m Wide X 0.68m High	Timber casement window	Replace existing timber casement window with new timber casement window to approved details. See Window Detail 1		All structural openings to be measured on site prior to window and door manufacture.
TYPE E 2 no	Approximately 2.4m Wide X 2.18m High	Timber casement window	Replace existing timber casement window with new timber casement window to approved details. See Window Detail 1		All structural openings to be measured on site prior to window and door manufacture.
TYPE F 4 no	Approximately 1.3m Wide X 1.27m High	Timber casement window	Replace existing timber casement window with new timber casement window to approved details. See Window Detail 1		All structural openings to be measured on site prior to window and door manufacture.
TYPE G 1 no	Approximately 2.2m Wide X 1.18m High	Timber casement window	Replace existing timber casement window with new timber casement window to approved details. See Window Detail 1		All structural openings to be measured on site prior to window and door manufacture.
TYPE H 1 no	Approximately 0.68m Wide X 1.14m High	Timber casement window	Replace existing timber casement window with new timber casement window to approved details. See Window Detail 1		All structural openings to be measured on site prior to window and door manufacture.

Proposed Window Schedule / Details
Scale 1:50


GENERAL NOTES

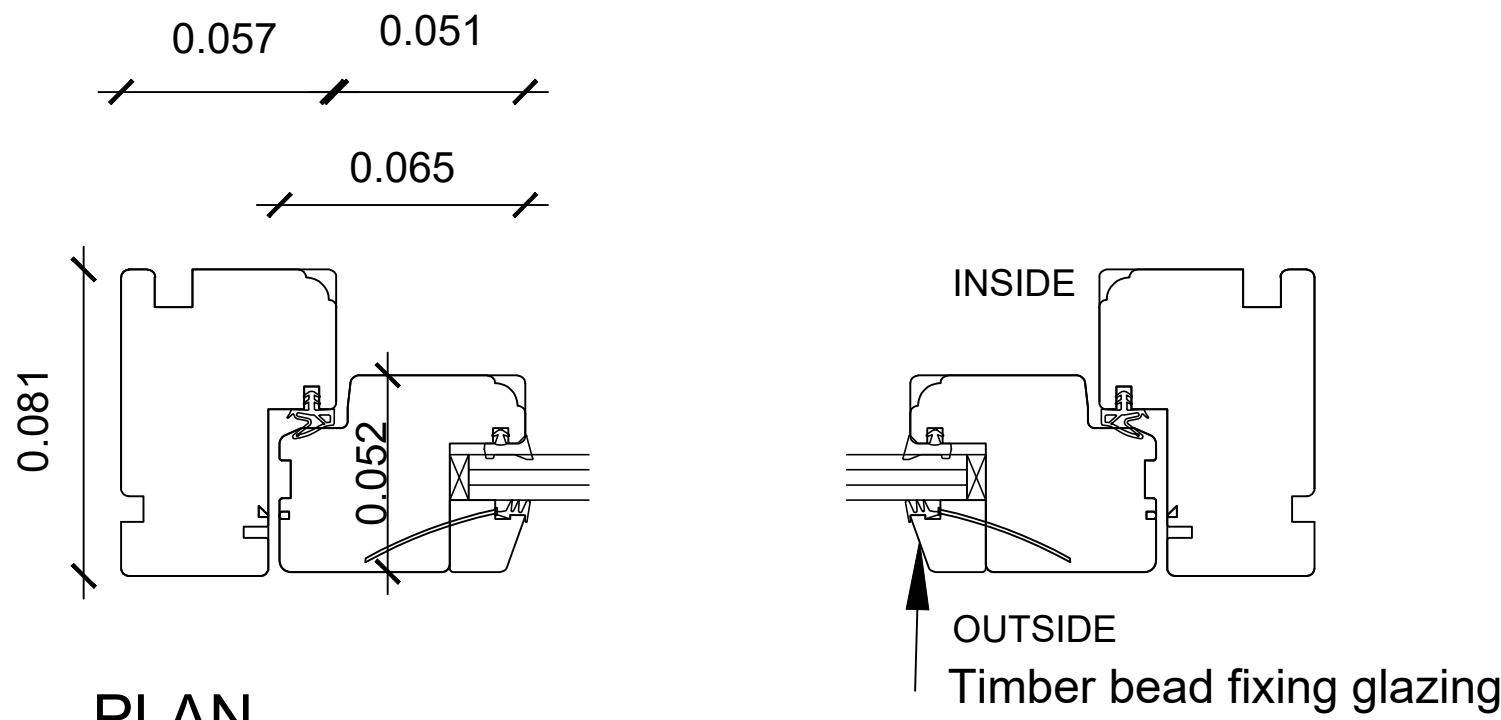


PLAN
Typical Timber Casement Window Detail - 1
Scale : 1:2

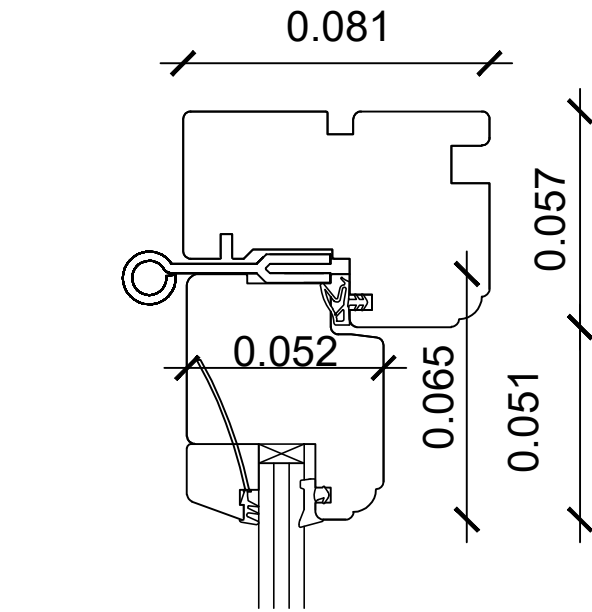

OUTSIDE INSIDE

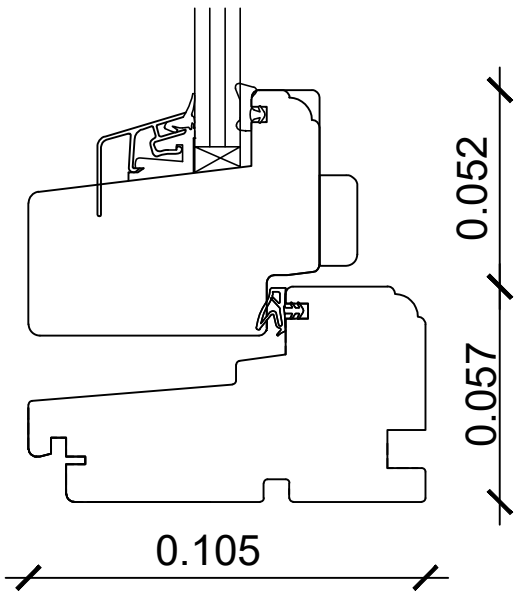

VERTICAL SECTION DETAIL -1

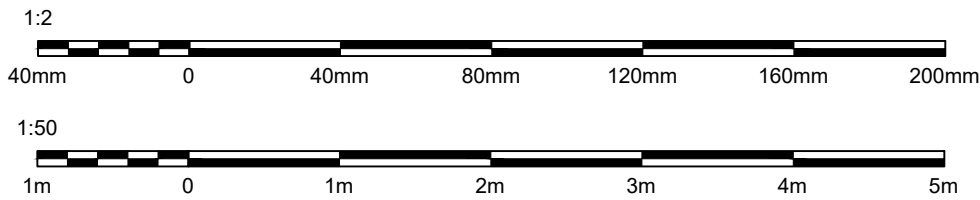

PROJECT
Places for People

TITLE
Flat 1-6, Marley Close, London N15 3PY
Proposed Window Schedule / Details

 Breyer Group PLC
Faringdon Avenue
Harold Hill, Essex
RM3 8ST
Tel. 01708 383500
Fax. 01708 383501

CHECKED BY	DATE	APPROVED BY	DATE
DRN BY HP	SCALE 1:50@A1 1:2@A1	DRAWING NUMBER BG-FXMC-103	REV —
DATE APRIL-2022			