
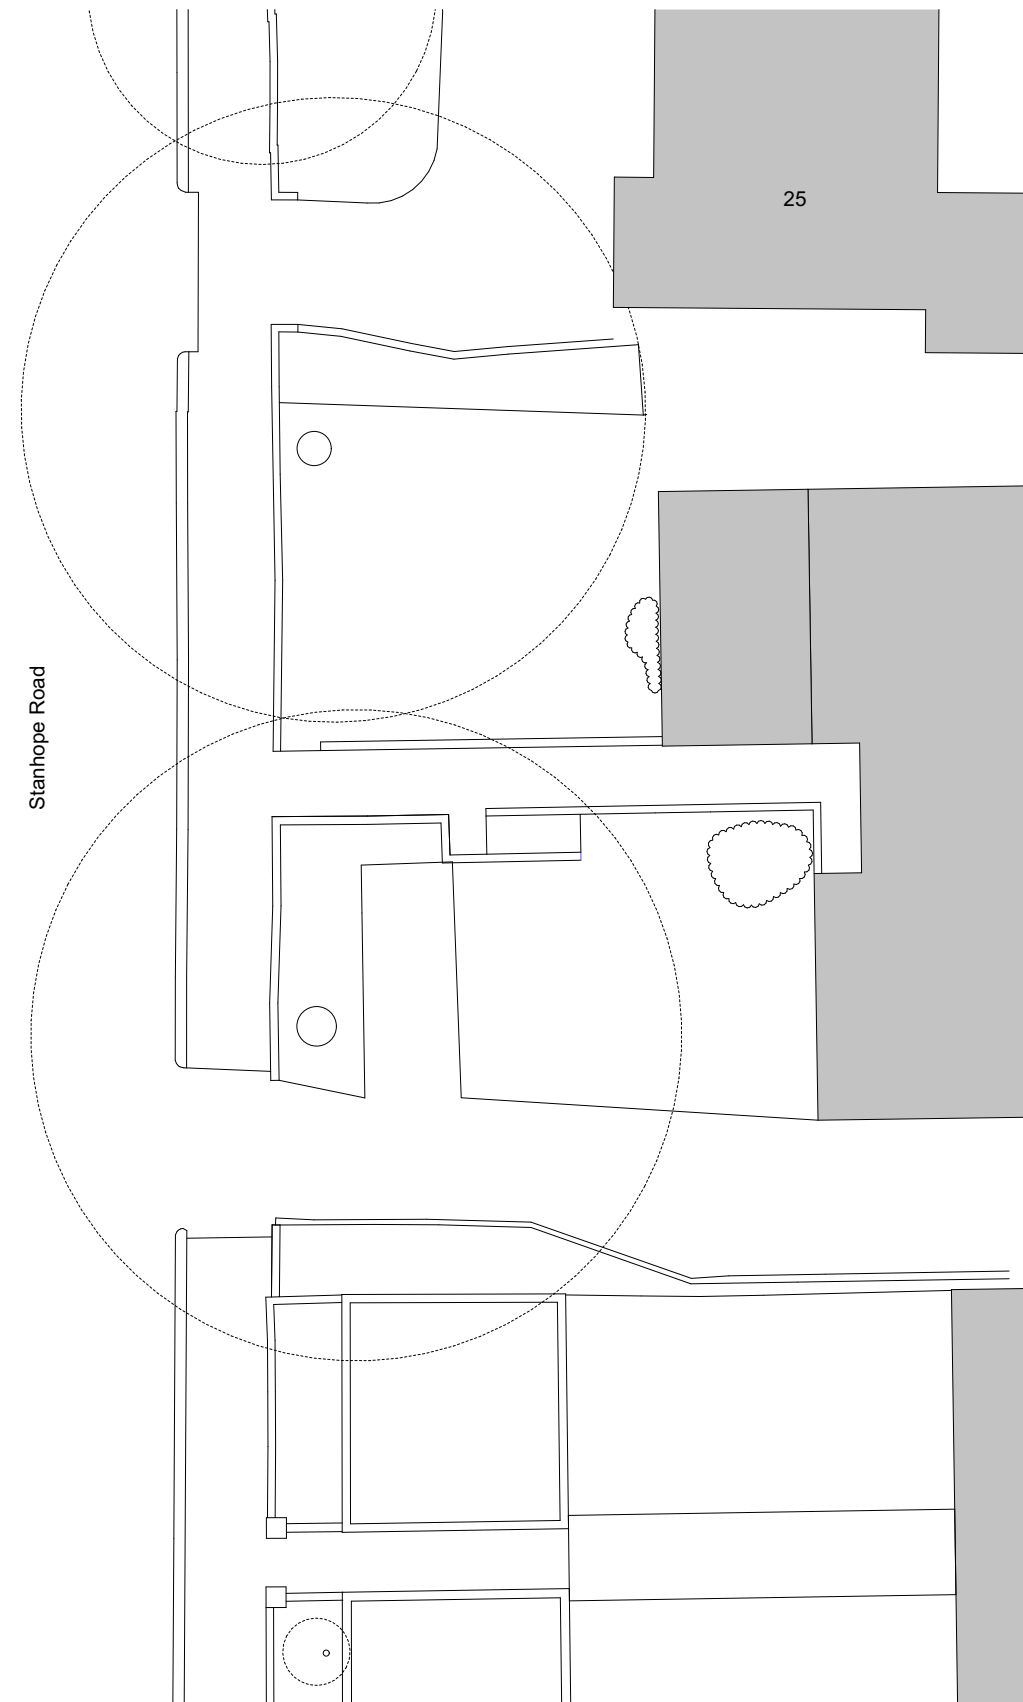


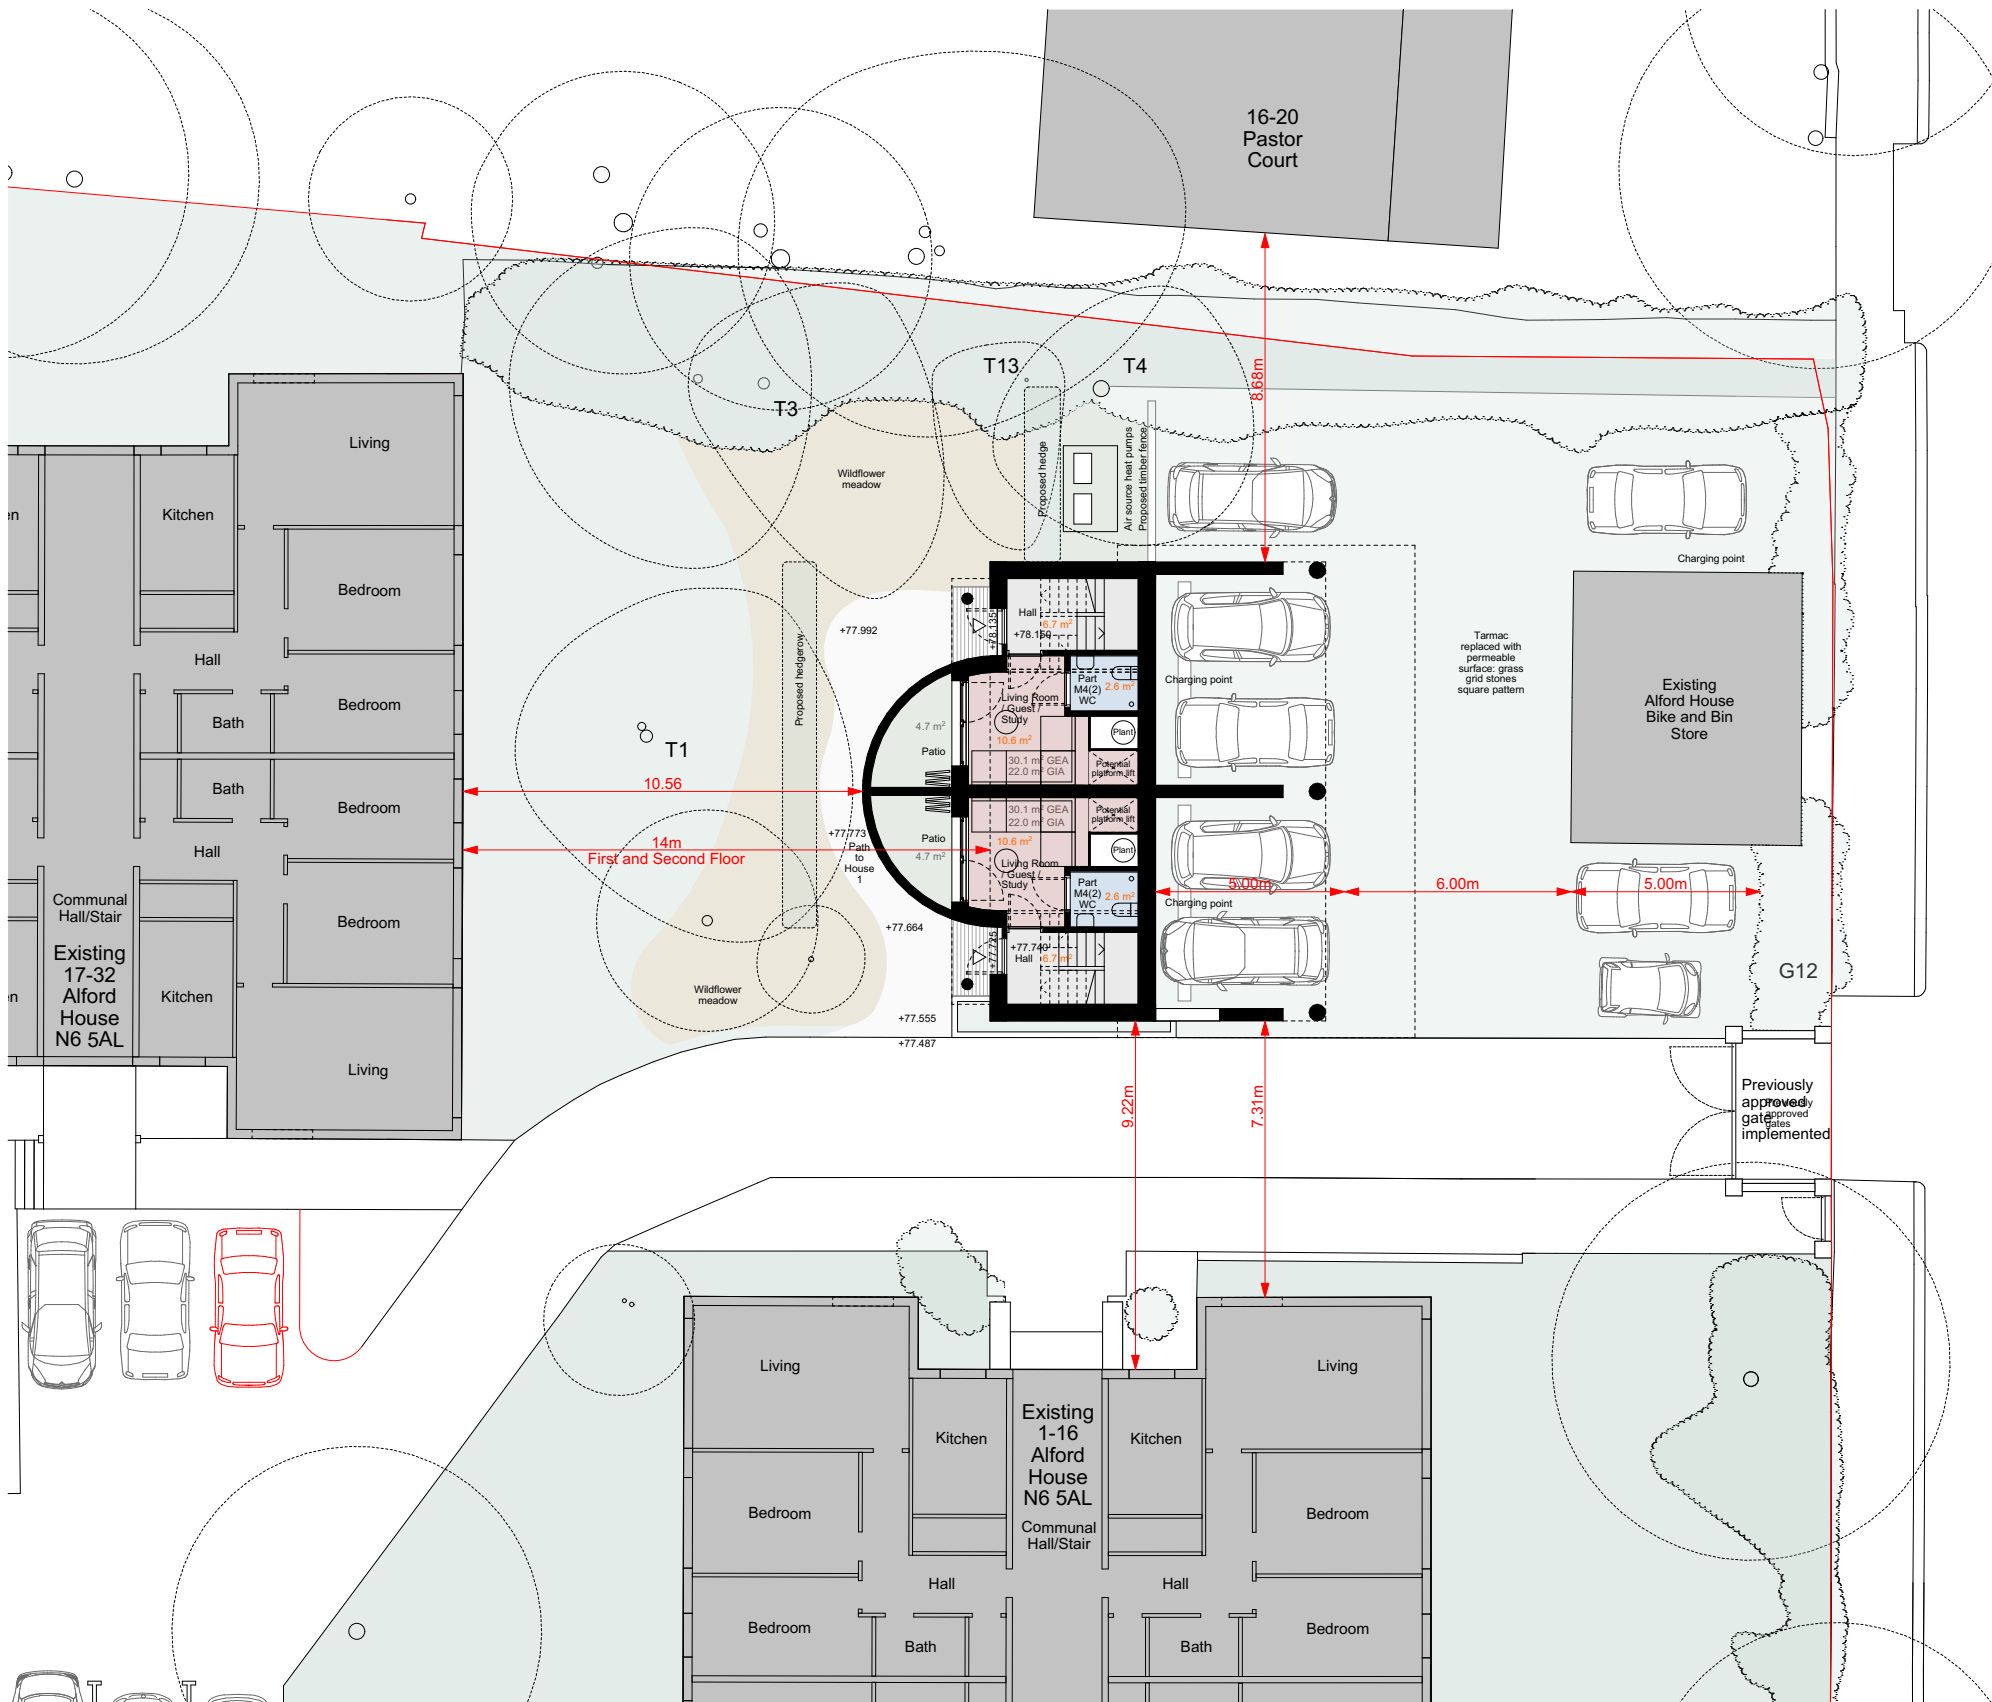

The original PDF of a printed copy of this drawing might contain information in colour. Check the PDF for reference. Do not scale from printed copies unless print settings can be verified. Refer to scale bars, dimension lines, height markers etc. All existing site, tree, building and boundary information is based on third party survey data. Measurements are indicative only, all dimensions to be double checked on site. Errors to be reported immediately to Architect. Building Services shown indicatively only. Drawings only show the general position, not exact line of site boundaries.

ERBAR MATTES

+44 (0)20 3865 8066
studio@erbarmattes.com

© Erbar Mattes Limited
Registered in England and Wales No. 09699619

Project Alford House Site, 50, 52 and 54 Stanhope Road,
London N6 5AL
Client LonPro Highgate Limited
Date February 2023
Scale / A3 1:200
Drawing Name Proposed Ground Floor

Project No 141
Issue Planning
Drawing No 141_11_01_PL1
Status Planning Application