


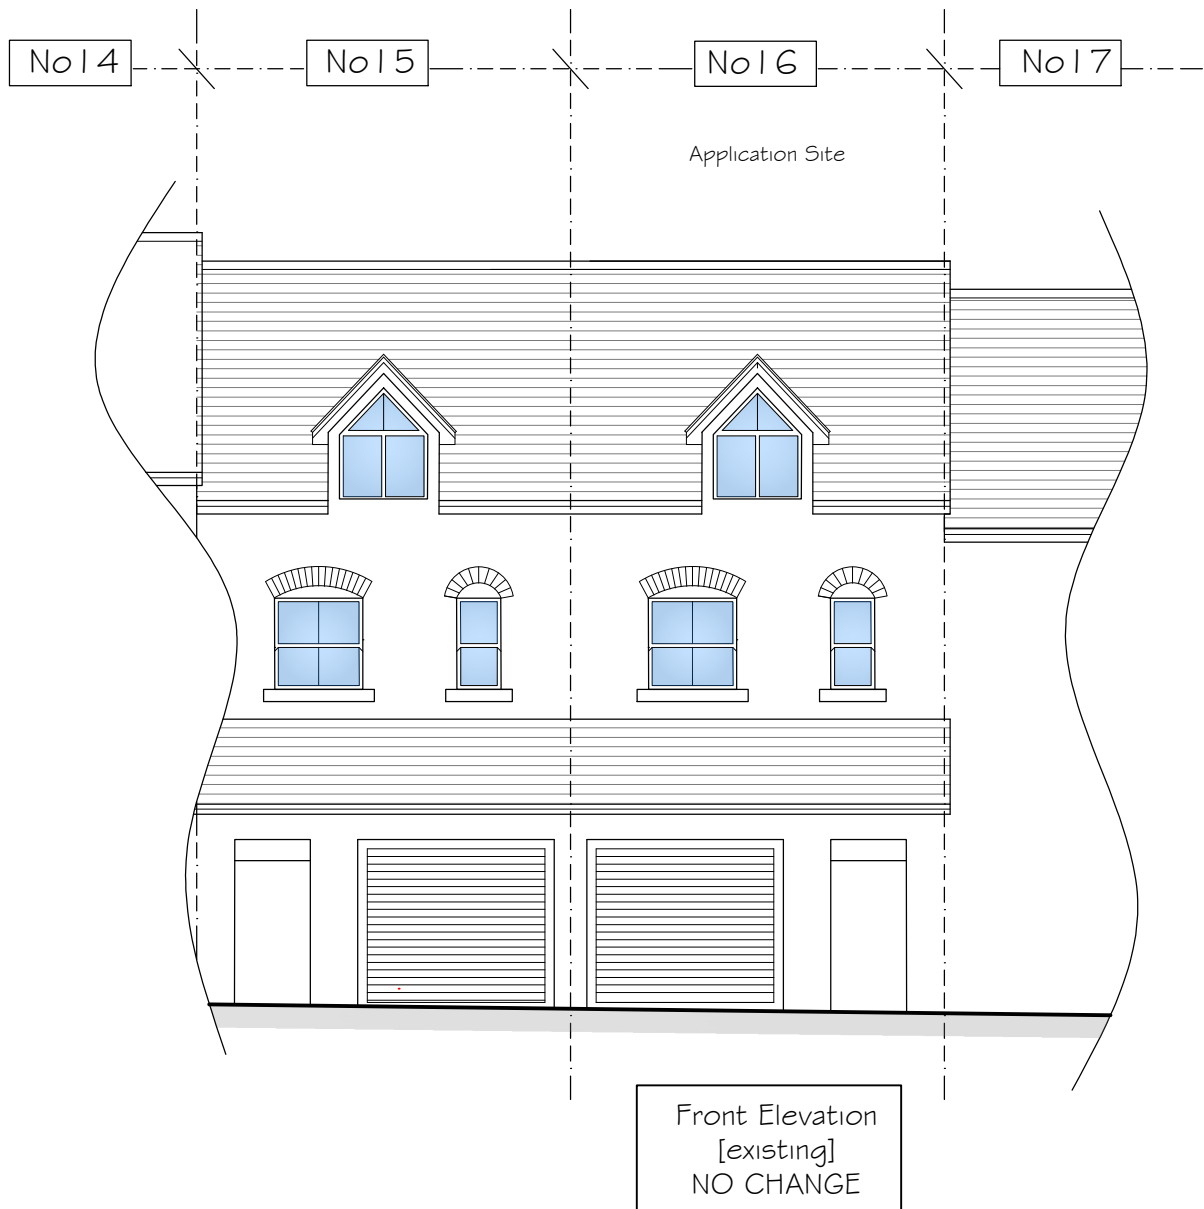

Rev:

Suite 13, Rivers Lodge
West Common
Harpenden AL5 2JD

Drawing Title:
Existing Front
Elevation

Scale: 1:100@A4

Drwn: ao

Date: Feb 2023

Drawing No:



t: 01582 287 280
e: enquiries@planningconsent.com
w: www.planningconsent.com

Project:
Insertion of 2No Velux Roof
lights in existing rear roof slope

Location:
16 Park Gate Mews,
London N6 5MB

5369_PL_03