

10cm SCALE WITH CAUTION use both scale bars to check for reduction or distortion


10cm

DOWNHILLS WAY CARRIAGEWAY

NEW DROPPED KERB AT INTERFACE

2025

2025

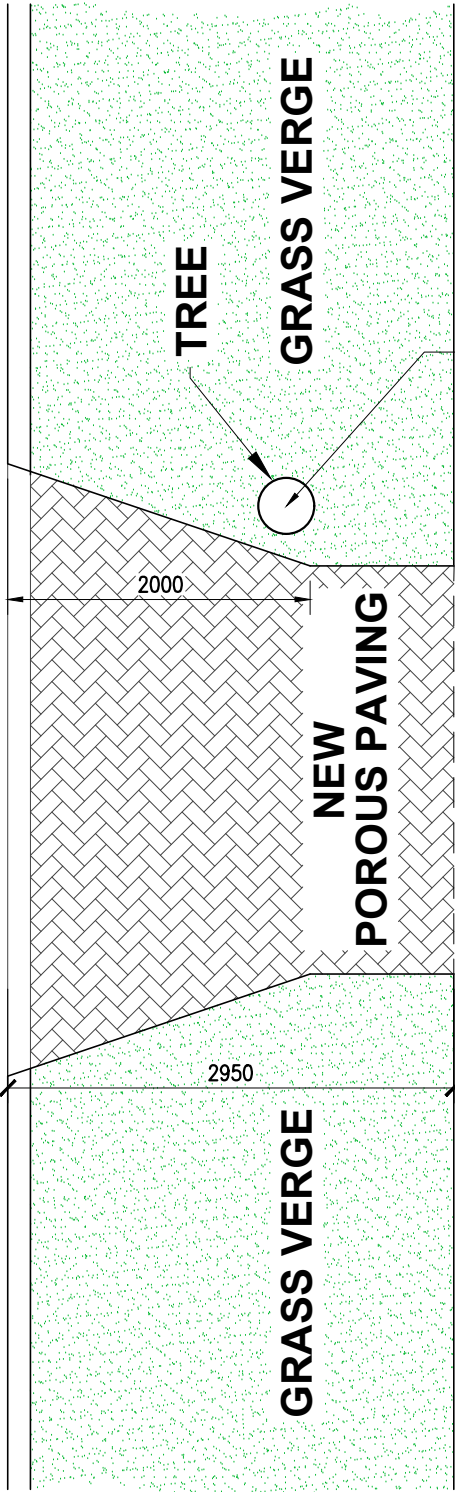

TREE

GRASS VERGE

NEW POROUS PAVING

FOOTWAY CROSSOVER


NEW ACO-CHANNEL

NEW GRASS AREA

NEW POROUS PAVING

NEW GRASS AREA

PEDESTRIAN VISIBILITY
2.3 x 2.3m

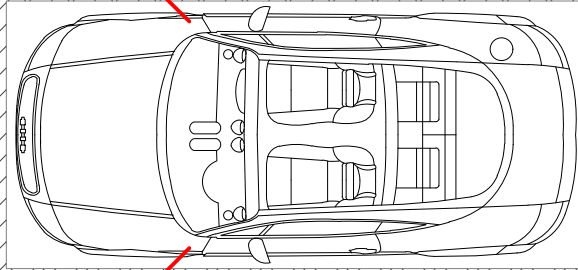

TREE ROOT PROTECTION MEASURES TO BE INSTALLED.

NEW LOW LEVEL WALL NO HIGHER THAN 600mm.

NEW LOW LEVEL WALL NO HIGHER THAN 600mm.

PEDESTRIAN VISIBILITY
2.3 x 2.3m

92 DOWNHILLS WAY

Notes

Scale

1:50

1:100

1:200

1:500

david joseph consulting
structural engineering and construction consultants
29 Dartmouth Place, London SE23 3AU
drafting@djc.london
020 8699 7750

All dimensions must be checked on site.
Any dimensional discrepancies discovered must be reported to the Project Manager before proceeding.
This drawing is to be read in conjunction with all relevant documents.
This drawing is copyright © and may not be reproduced without permission

Revisions

A10.01.23General Amendments

Client

Address

92 DOWNHILLS WAY
LONDON
N17 6BD

Drawing Title

PROPOSED FRONT SITE LAYOUT

Date

JUN '22

Scale

1:50 @ A3

Drawing Number

4944 - 201

Revision

A