


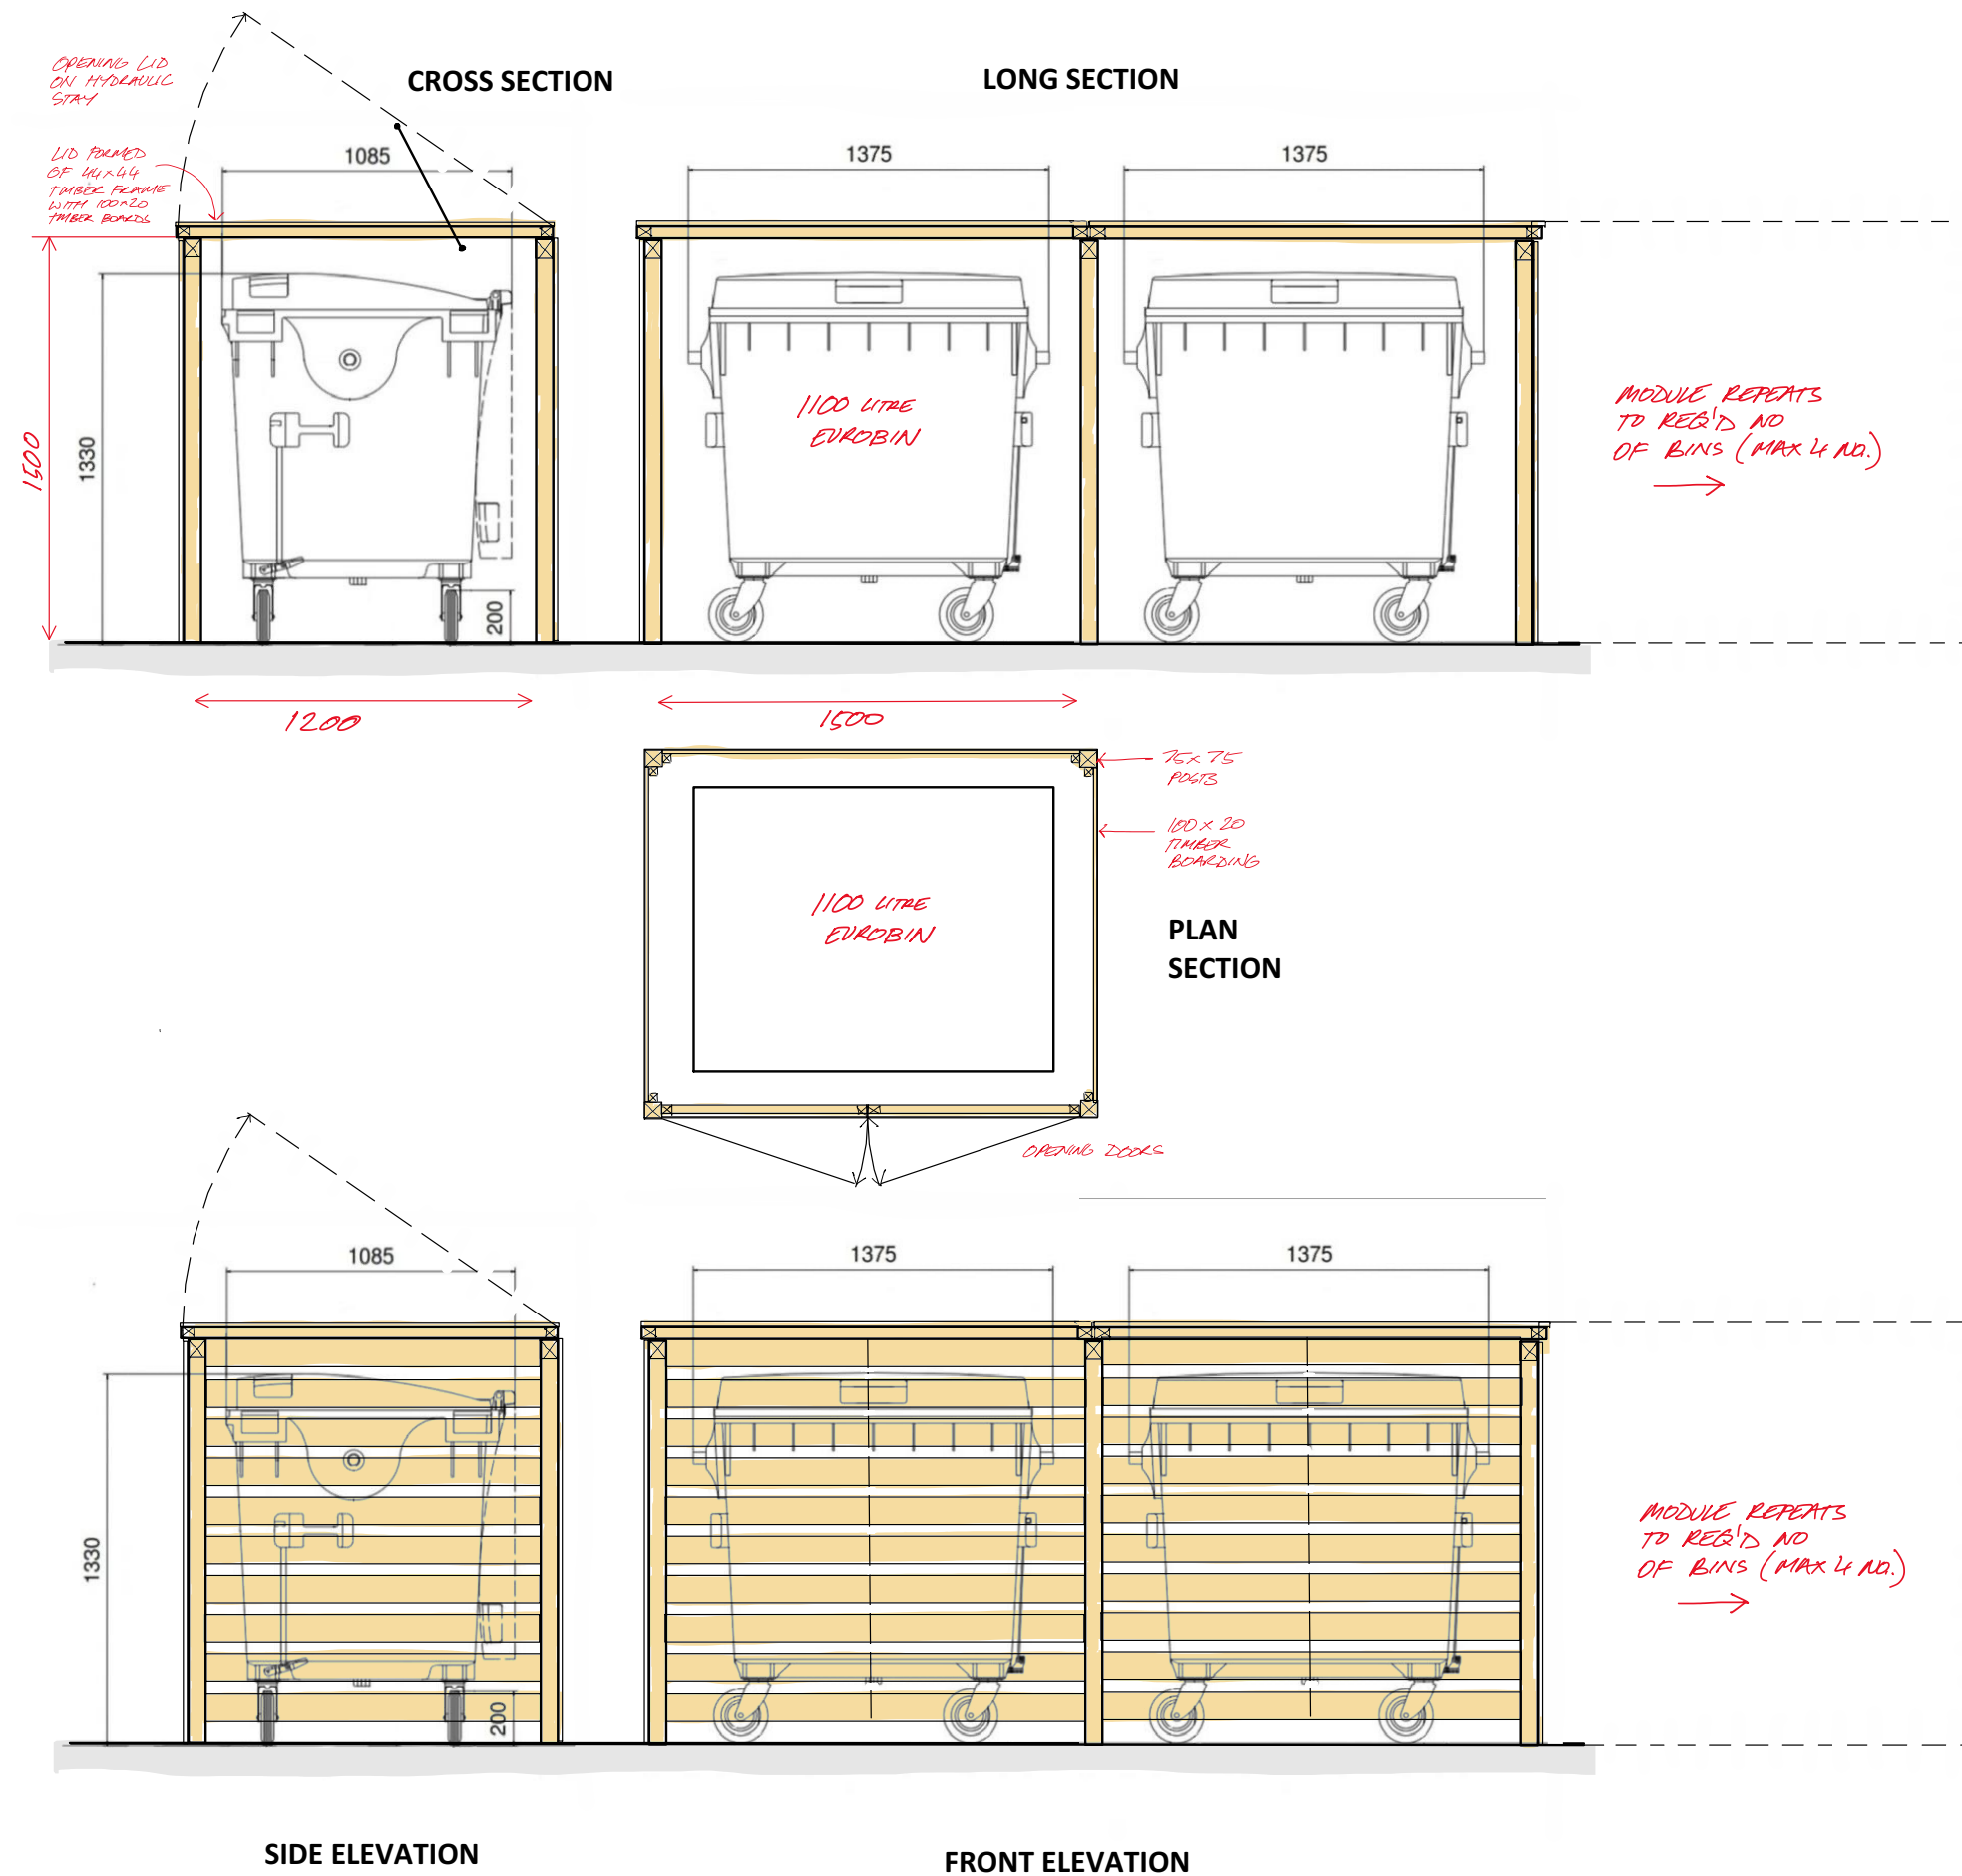

Notes

Revisions

Haringey Heritage Action Zone

Bin storage enclosure. Typical detail
14 Bruce Grove

ROGER MEARS ARCHITECTS LLP
Union Chapel, Compton Avenue London N1 2XD

rma@rmears.co.uk
www.rmears.co.uk

tel 020 7359 8222
© Roger Mears Architects LLP 2022

Date	Scale	Job No.	Code	Dwg No.	Rev.
Jan 2022	1:25@A3	2141	-	BG14-05	

0 500 1000 1500 2000 2500 mm