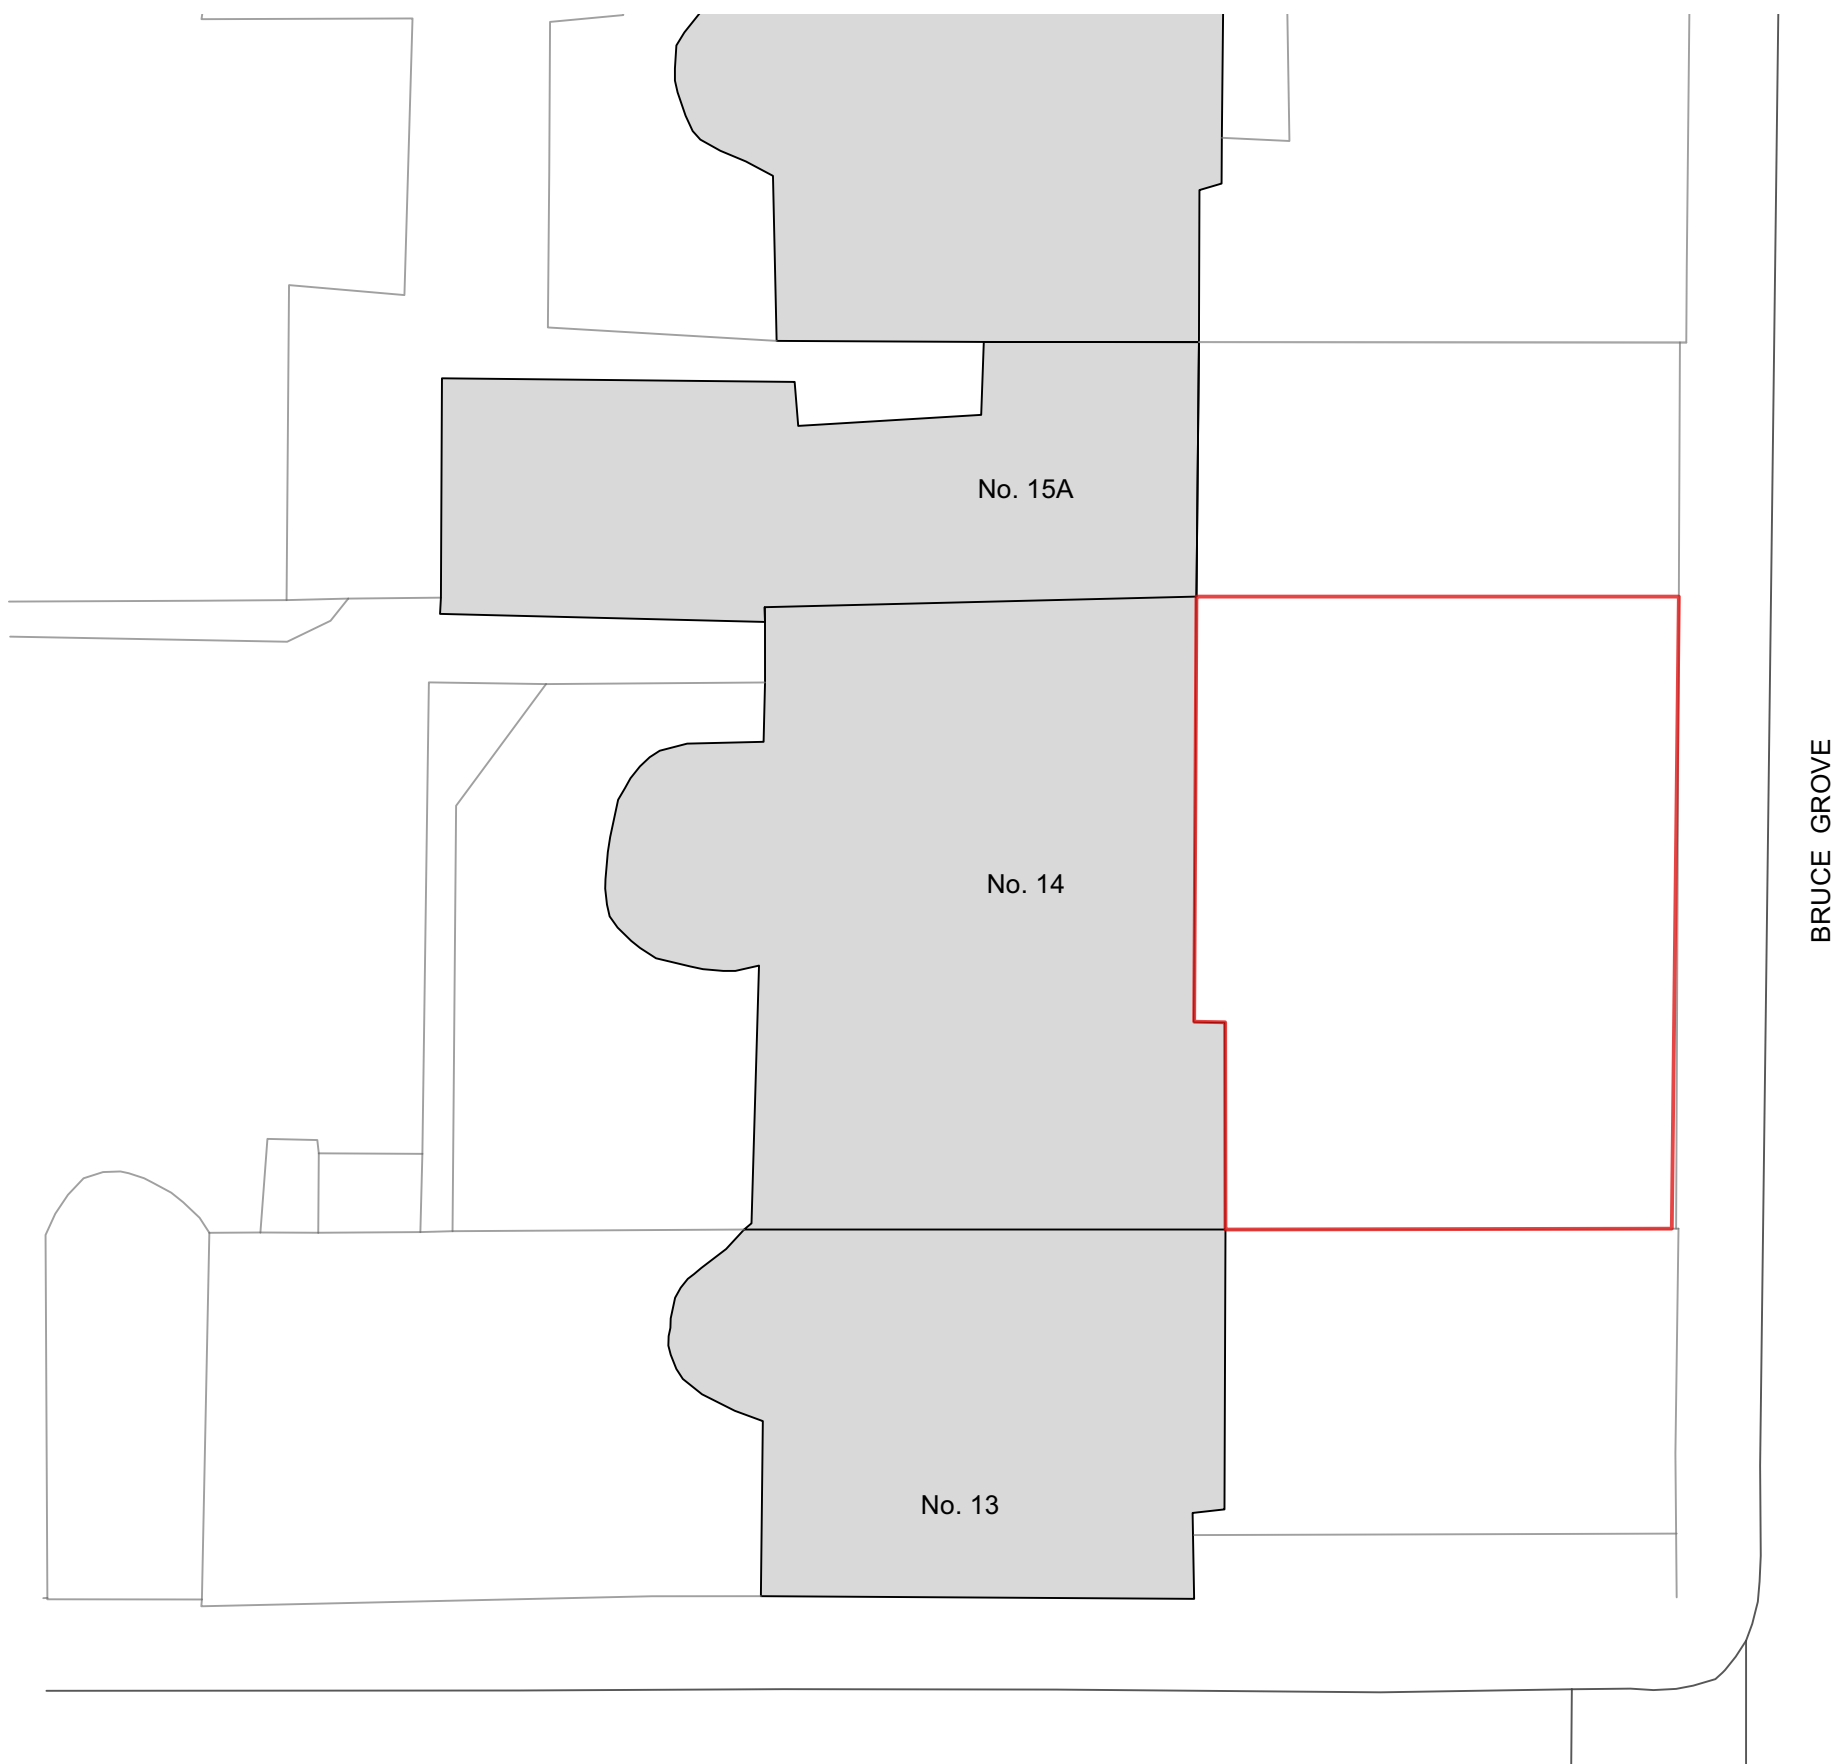


Notes					
Revisions					
Haringey Heritage Action Zone					
Block Plan 14 Bruce Grove					
ROGER MEARS ARCHITECTS LLP Union Chapel, Compton Avenue London N1 2XD					
rma@rmears.co.uk www.rmears.co.uk			tel 020 7359 8222 © Roger Mears Architects LLP 2022		
Date	Scale	Job No.	Code	Dwg No.	Rev.
Jan 2022	1:200@A3 1:100@A1	2141		BG14-00.2	