


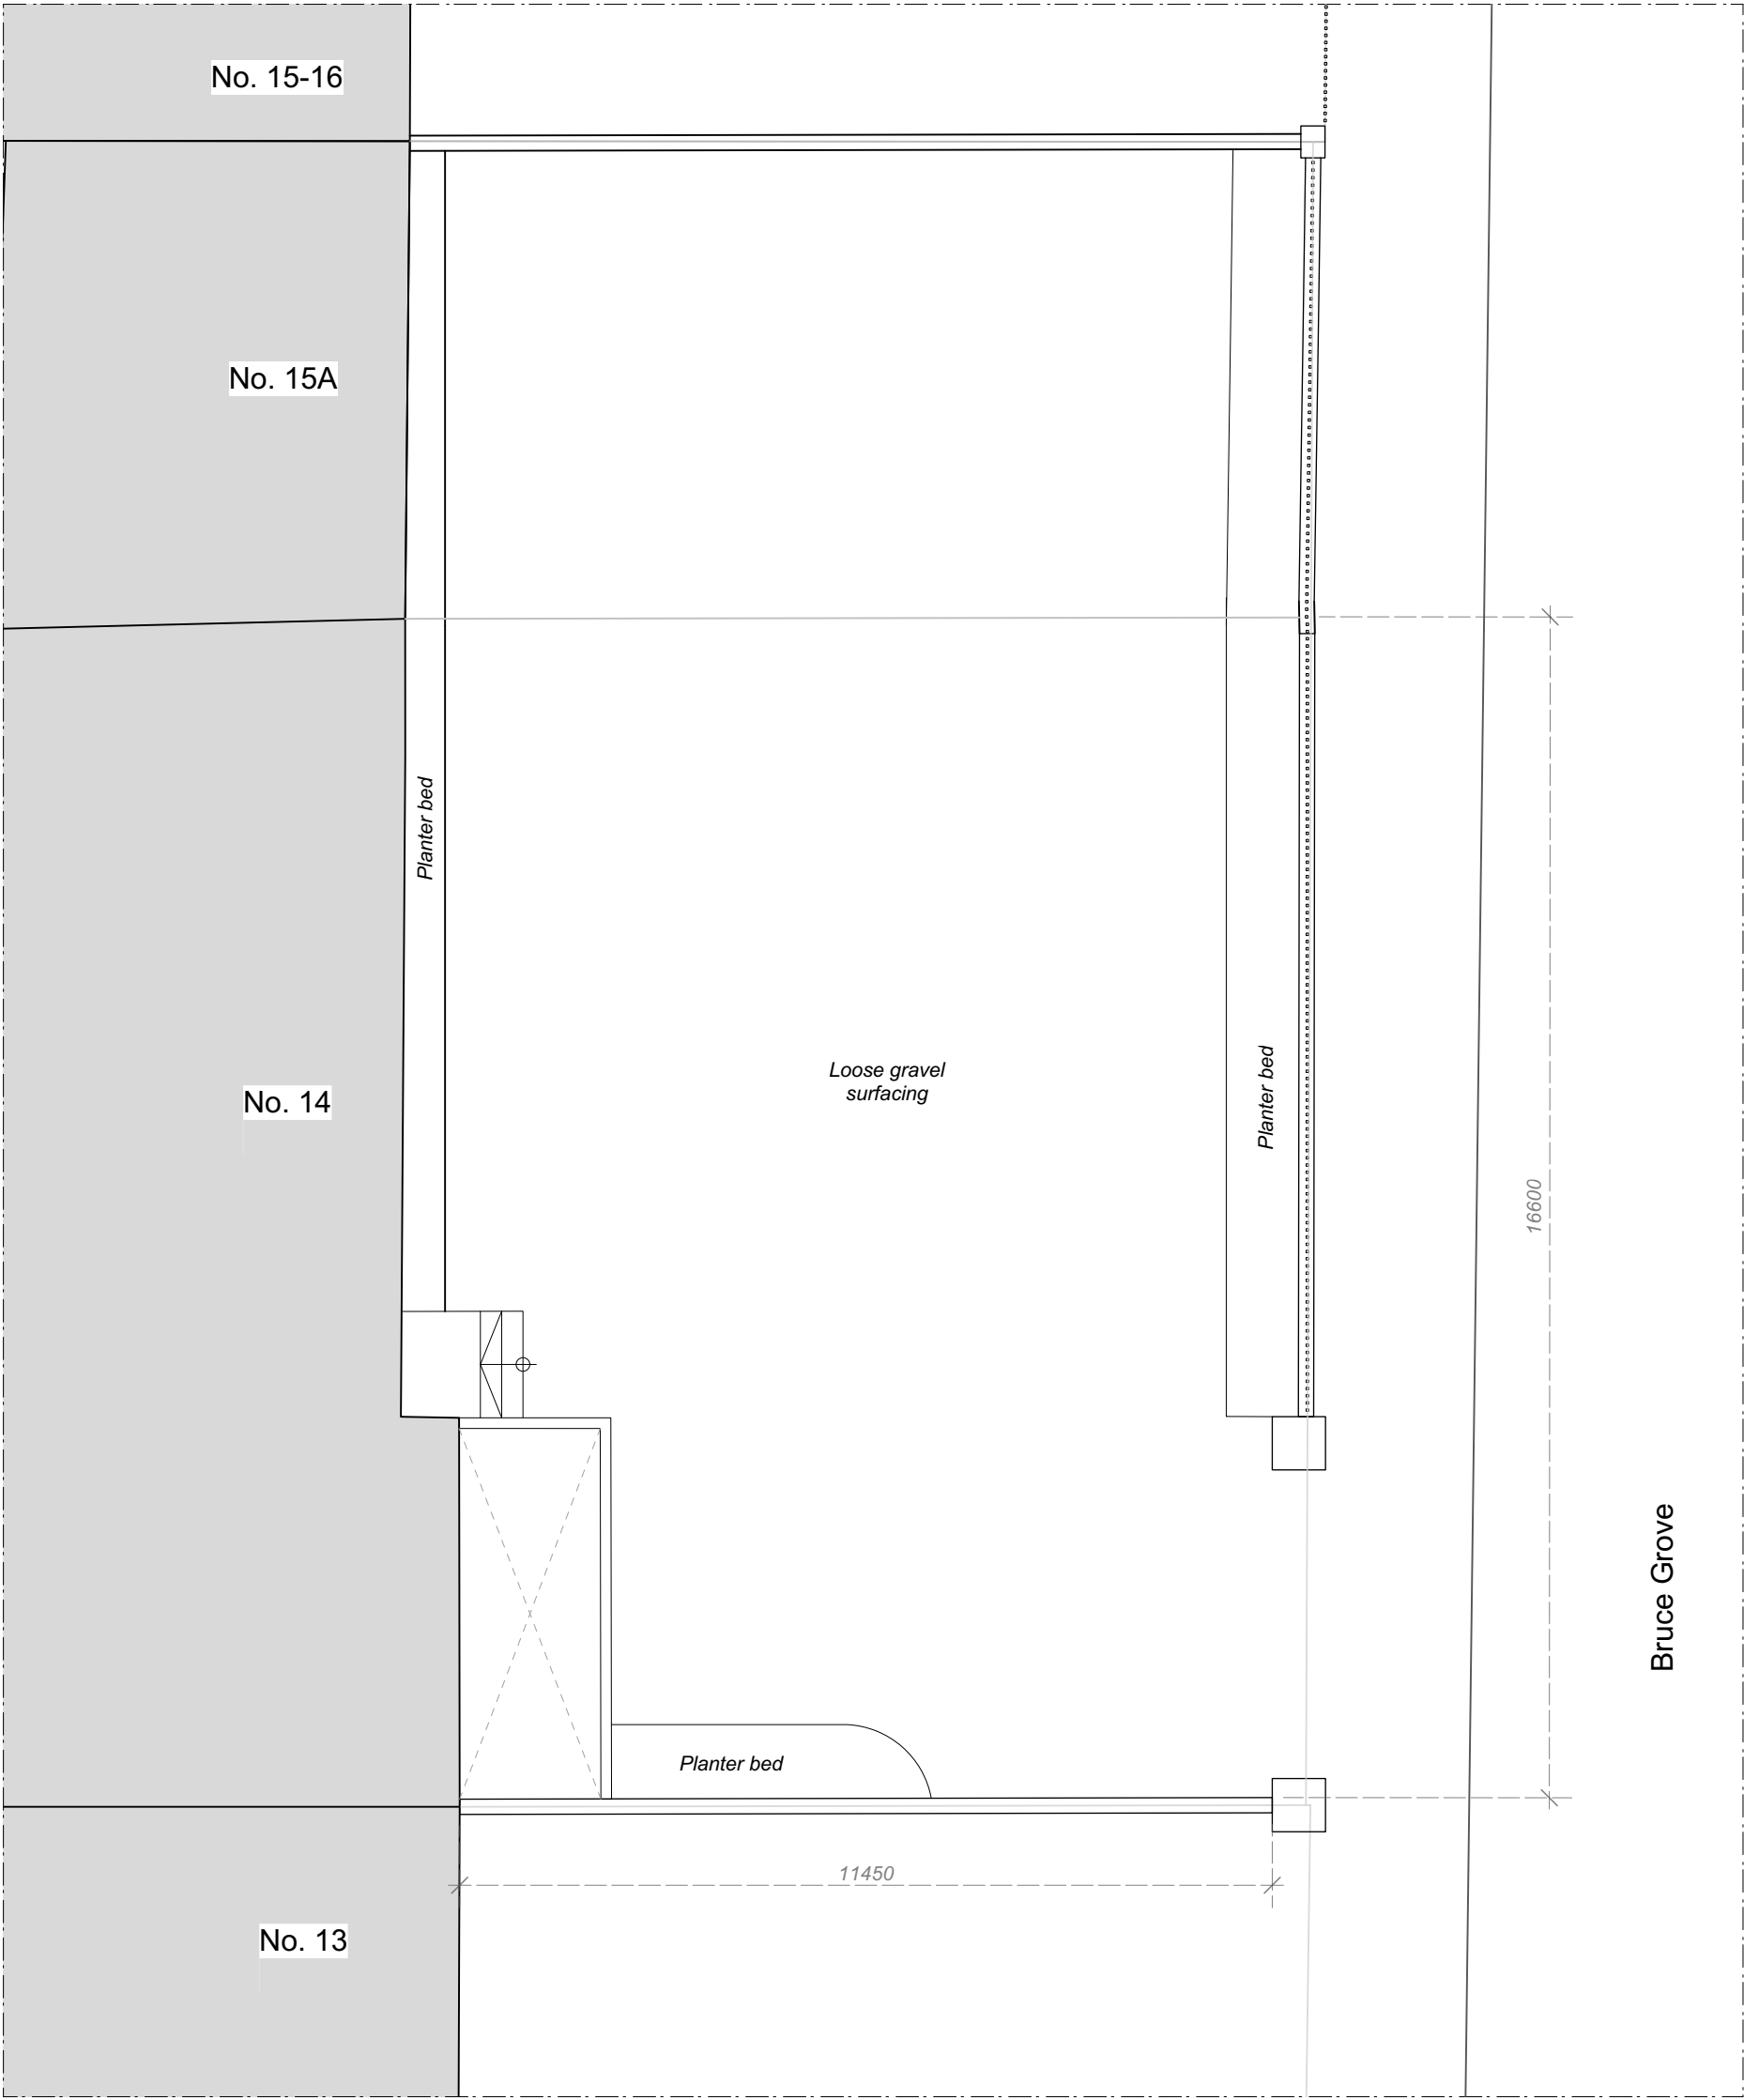

01
BG14-01

14-15A Bruce Grove Plan
1:100@A3; 1:50@A1

Notes	Revisions A 20/03/2023 Notes added	Haringey Heritage Action Zone Existing Forecourt Plan 14 Bruce Grove	ROGER MEARS ARCHITECTS LLP Union Chapel, Compton Avenue London N1 2XD rma@rmears.co.uk www.rmears.co.uk tel 020 7359 8222					
			Date	Scale	Job No.	Code	Dwg No.	Rev.
			Jan 2022	1:100@A3 1:50@A1	2141		BG14-01	A