



1 Existing Northeast Boundary Elevation
BG14-03 1:50@A3; 1:25@A1

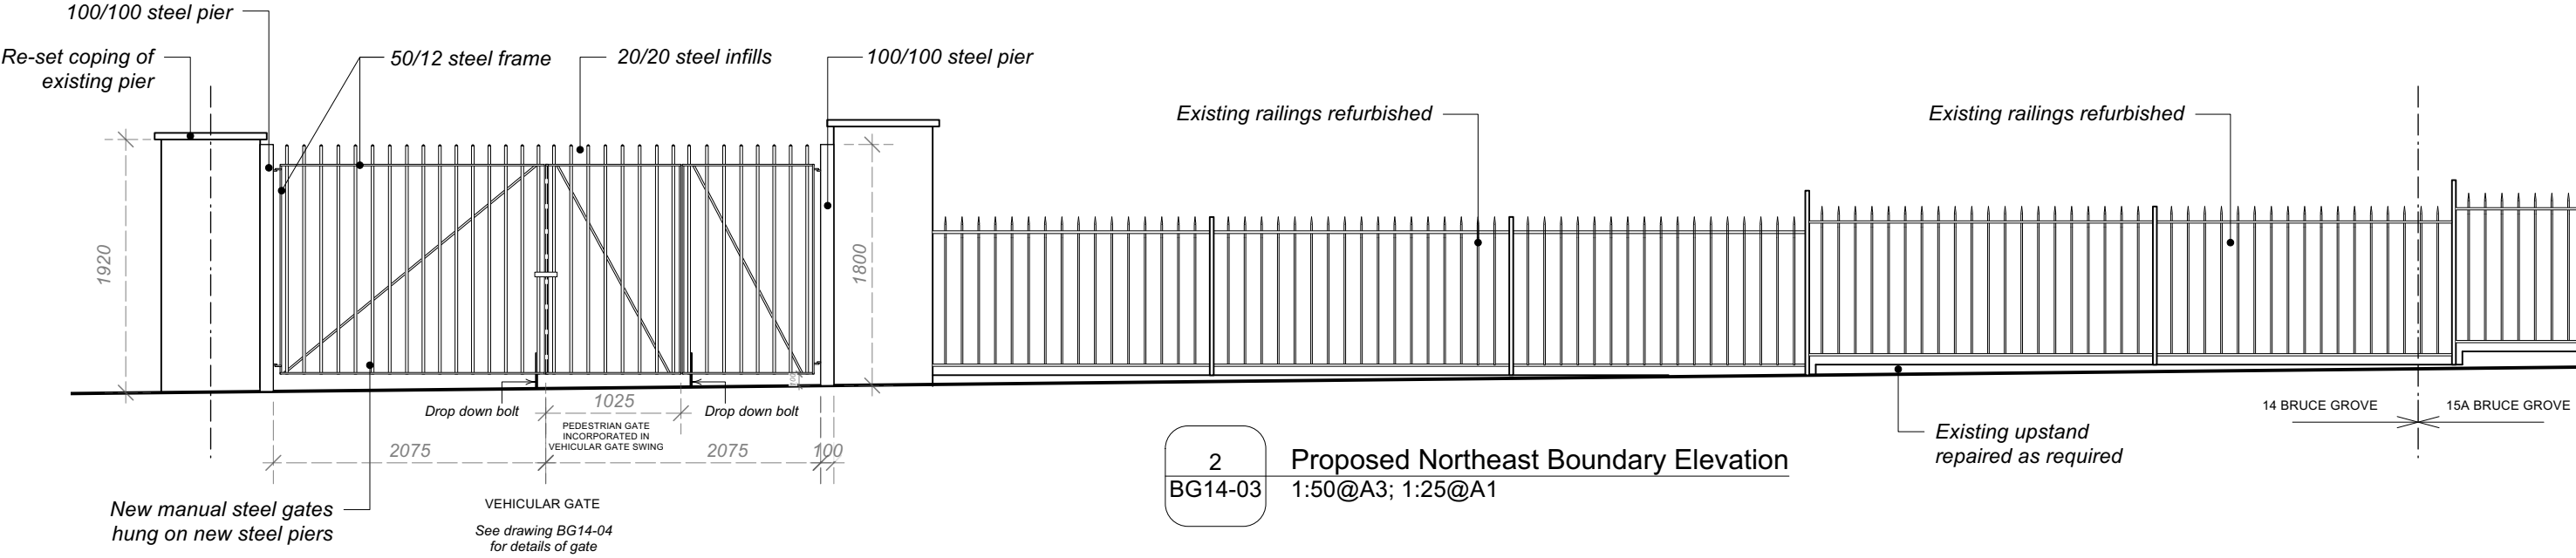

2 Proposed Northeast Boundary Elevation
BG14-03 1:50@A3; 1:25@A1

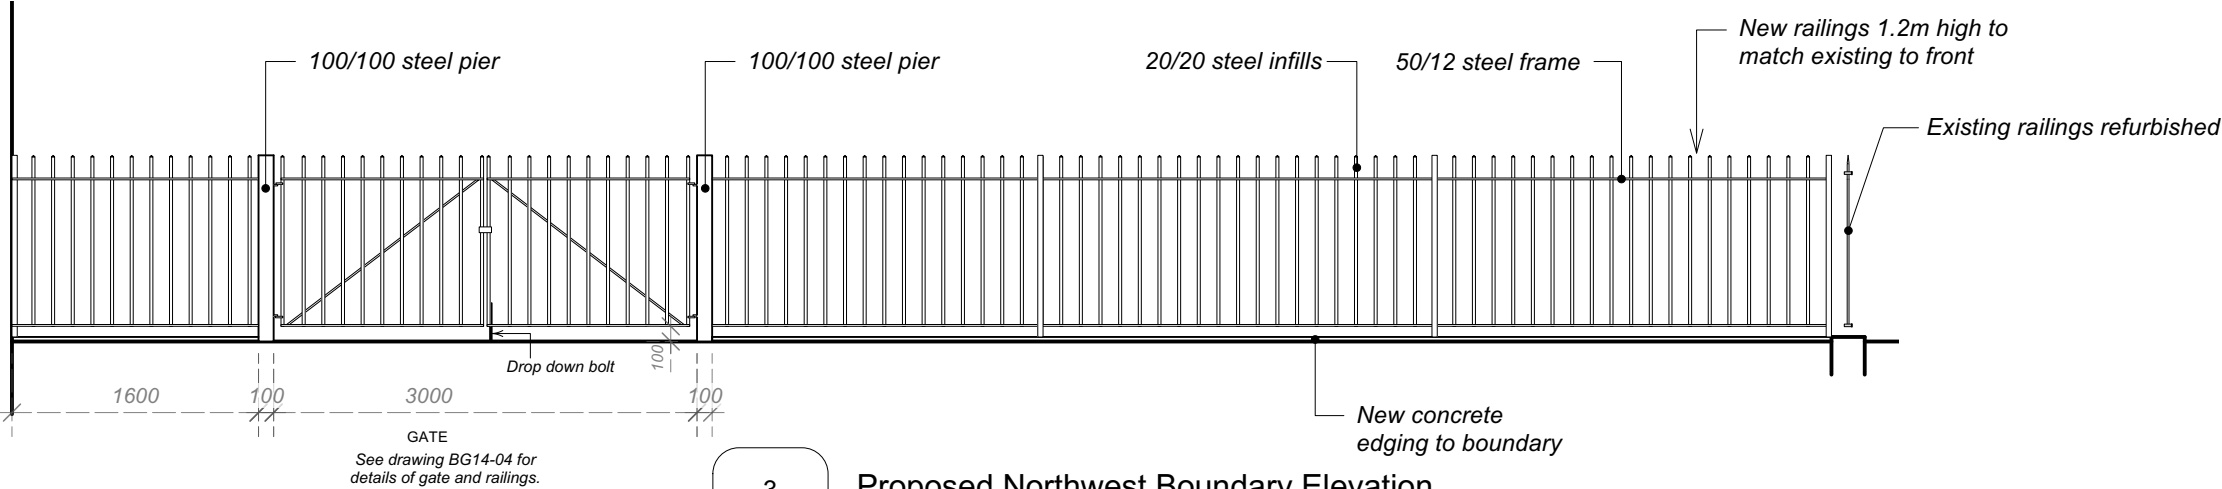

3 Proposed Northwest Boundary Elevation
BG14-03 viewed from 14 Bruce Grove forecourt



Notes

Revisions
A 17/03/2023 Gate design update

Haringey Heritage Action Zone

Fence Elevations
Existing and Proposed

14 Bruce Grove

ROGER MEARS ARCHITECTS LLP
Union Chapel, Compton Avenue London N1 2XD
rma@rmears.co.uk tel 020 7359 8222
www.rmears.co.uk

Date	Scale	Job No.	Code	Dwg No.	Rev.
Jan 2022	1:50@A3 1:25@A1	2141		BG14-03	A