
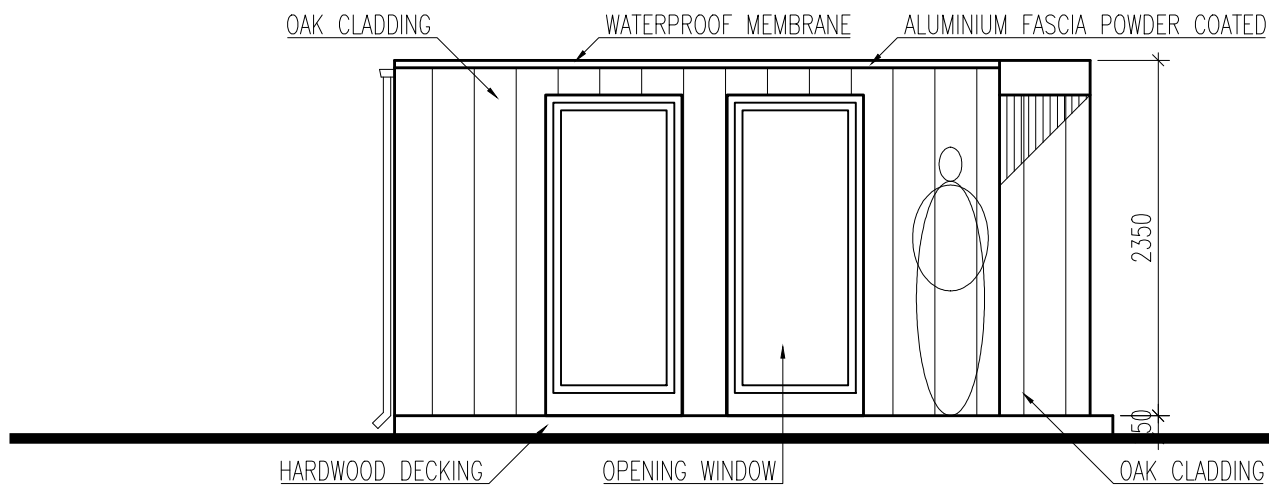


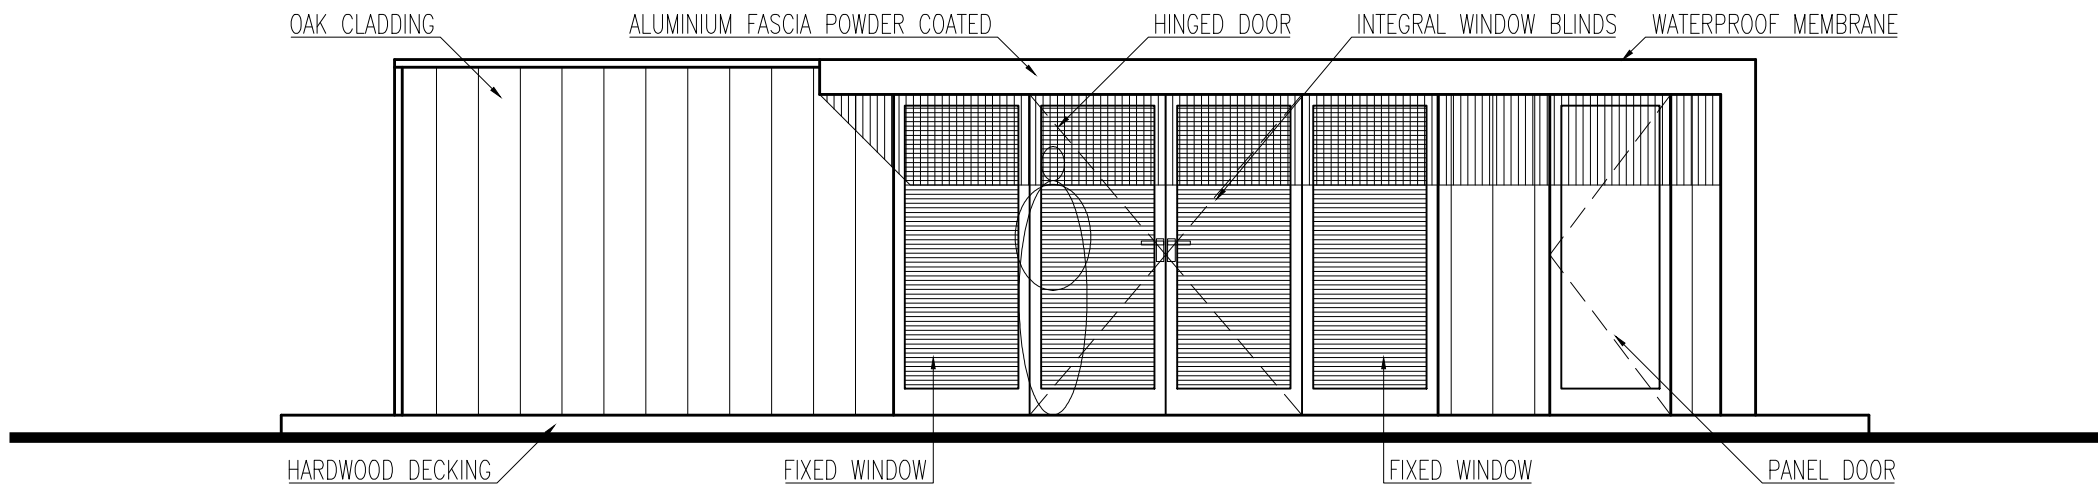

1:50 SCALE

CLIENT: JAYDRATH PARMAR	
ADDRESS: 20 AVENUE RD., HORNSEY, LONDON N6 5DW	
DRAWING TITLE: PROPOSED FRONT / SIDE ELEVATION	
SCALE: 1:50@A4	DATE: 11.09.2018
DRAWN BY: O.I.	