




Orientation

Scale Bar

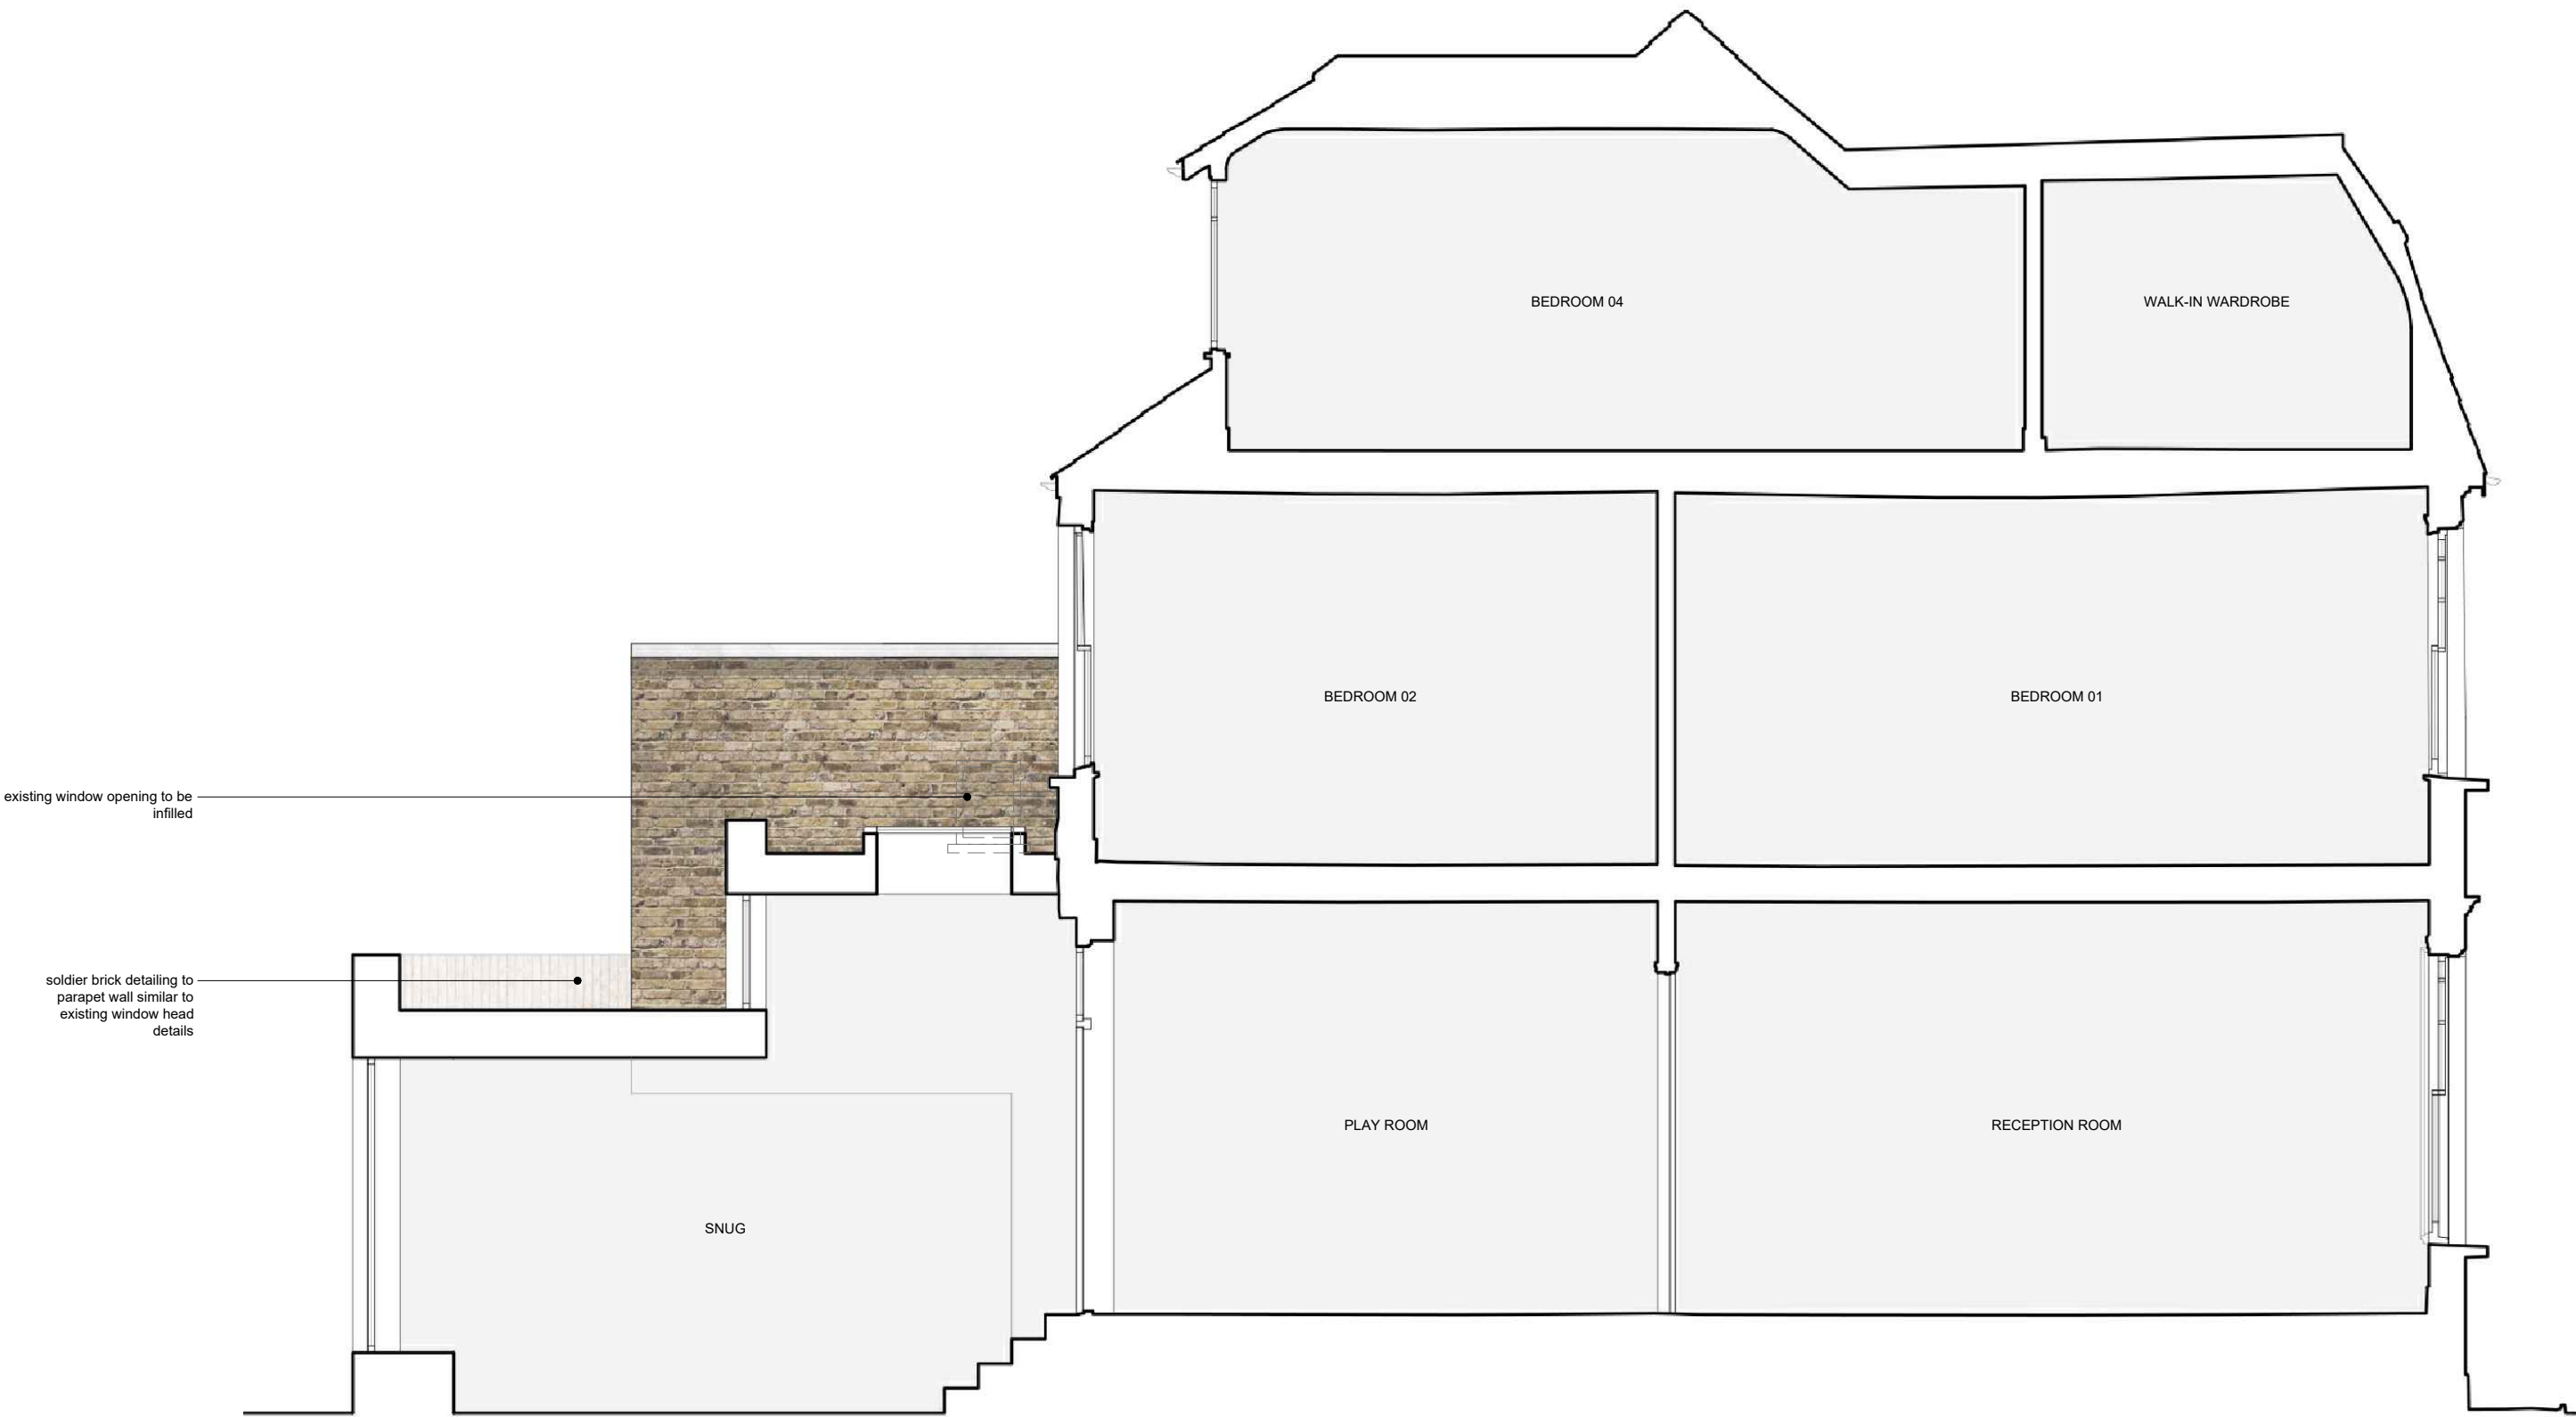

Rev	Issue	Drwn	Chk	Date
--	Stage 3 - Planning	AR	MW	12.04.23

Title

Proposed Section AA

Drawing No

MVR.183_GA-P08

Revision

--

Stage

3 - Planning

Date

MAR 2023

Scale

1:50 @A3

Client

J & Y Ashida

Client Address

183 Mount View Road
London N4

Project Address

183 Mount View Road
London N4

melissa white architects

Do not scale this drawing | All dimensions to be checked and confirmed on site prior to commencement of any work. Any discrepancies to be reported to the architect | All work and materials to be in accordance with current legislation, regulations, and codes of practice and British Standards | Drawing to be read in conjunction with relevant consultants, sub-contractors, and manufacturers information and specifications.