
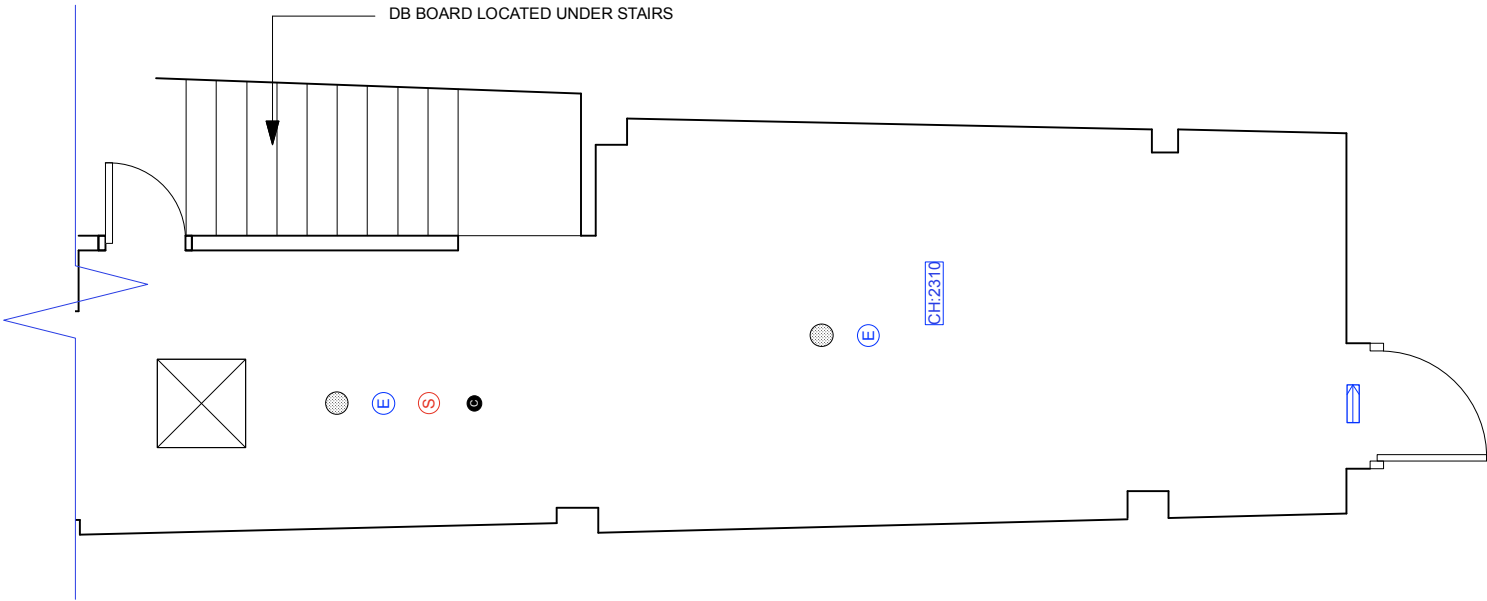


Please note: This drawing is the property of Studio du Feu Limited. Copyright is reserved by them and the drawing is issued on the condition that it is not copied, reproduced or disclosed to any unauthorised person, wholly or in part, without the written consent of Studio du Feu Limited. Studio du Feu Limited will not accept responsibility for errors made by others in scaling from this drawing. All construction information should be taken from figured dimensions only.

Rev	Description	Date of Issue
-----	-------------	---------------

A	ANNOTATION	-
---	------------	---

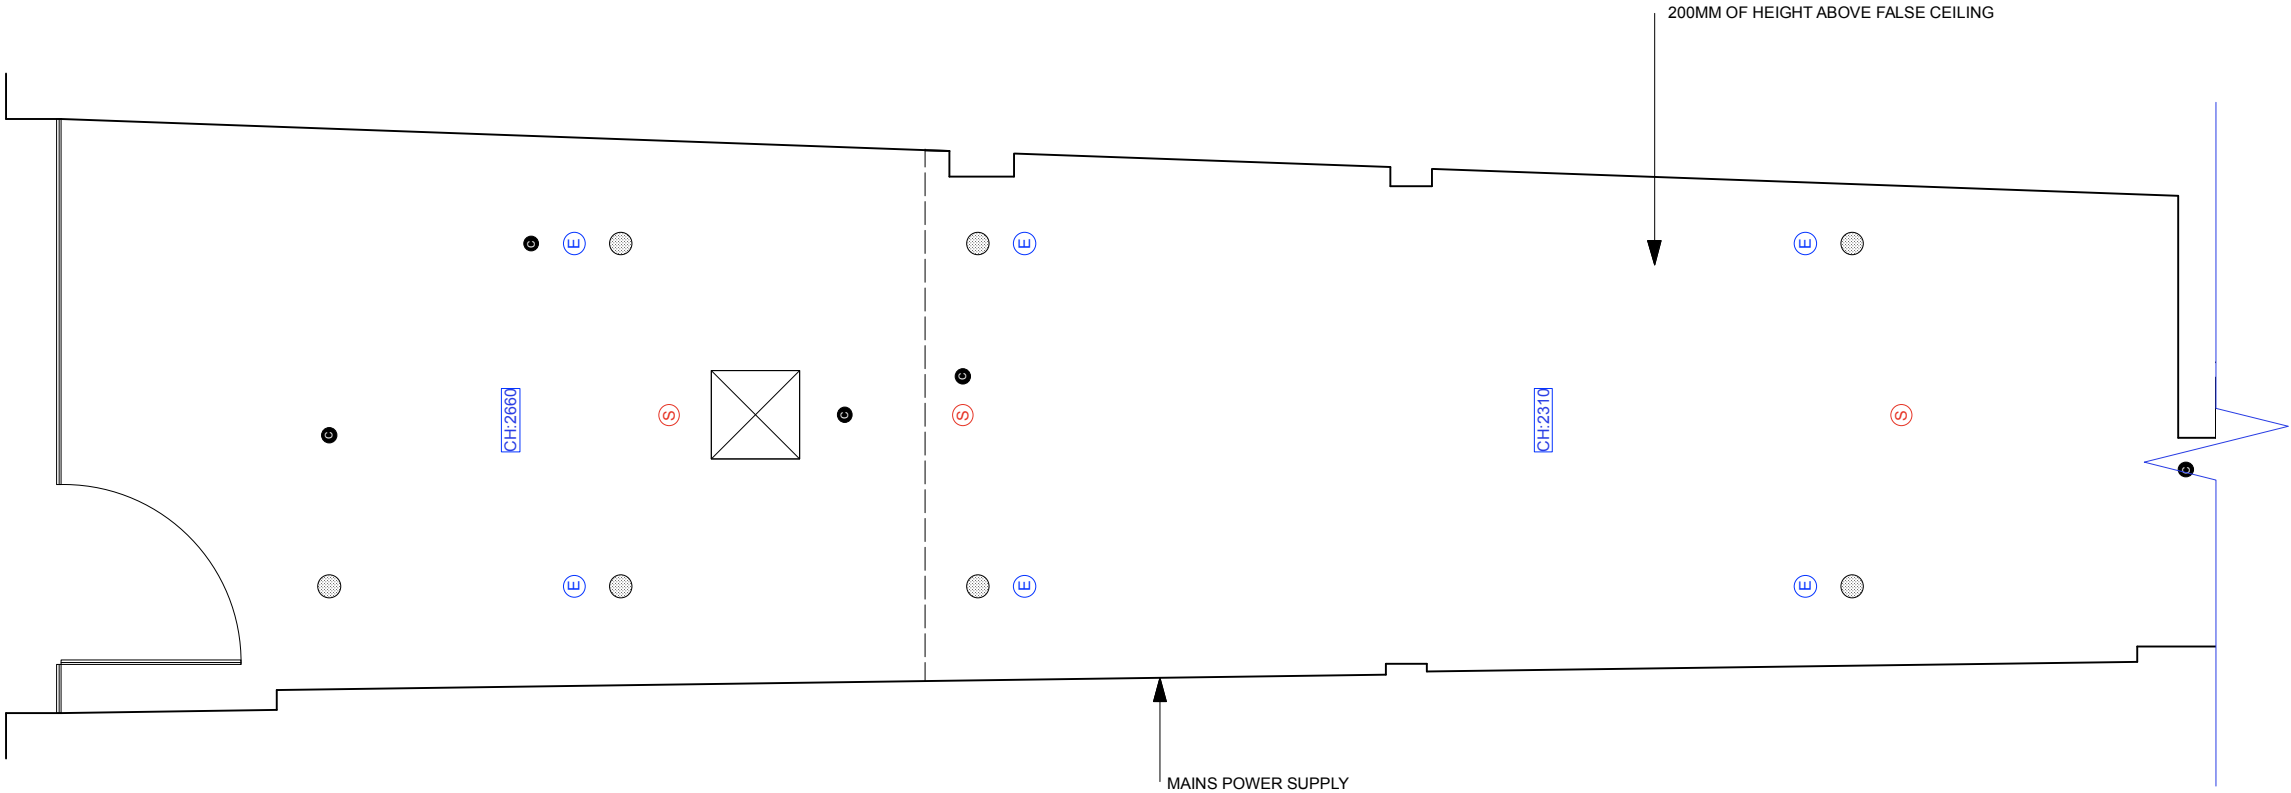

LEGEND	
EMERGENCY EXIT SIGN CHANNEL - E/5in1 - 3W	900X900 NEW CASSETTE
SMOKE DETECTOR	CEILING MOUNTED SECURITY CAMERAS
EMERGENCY LIGHTS CHANNEL SAFETY - GLADE 1W E/GL/LEDNM3/1W/WH	
RECESSED CEILING SPEAKERS	

studio
du·feu

Studio du Feu Ltd
195 Dawlish Road, London, E10 6QN
+44 07971 676230
hello@studiodufeu.com

Client
BUBBLEOLOGY

Project
119 HIGH RD, WOOD GREEN, N22 6BB

Drawing title
SURVEY

Drawing number		
Date 11.11.22	22121_001	Rev A

Scale	Drawn	Item/Ref
1:50@A3	LTW	

© copyright of Studio du Feu Ltd.