


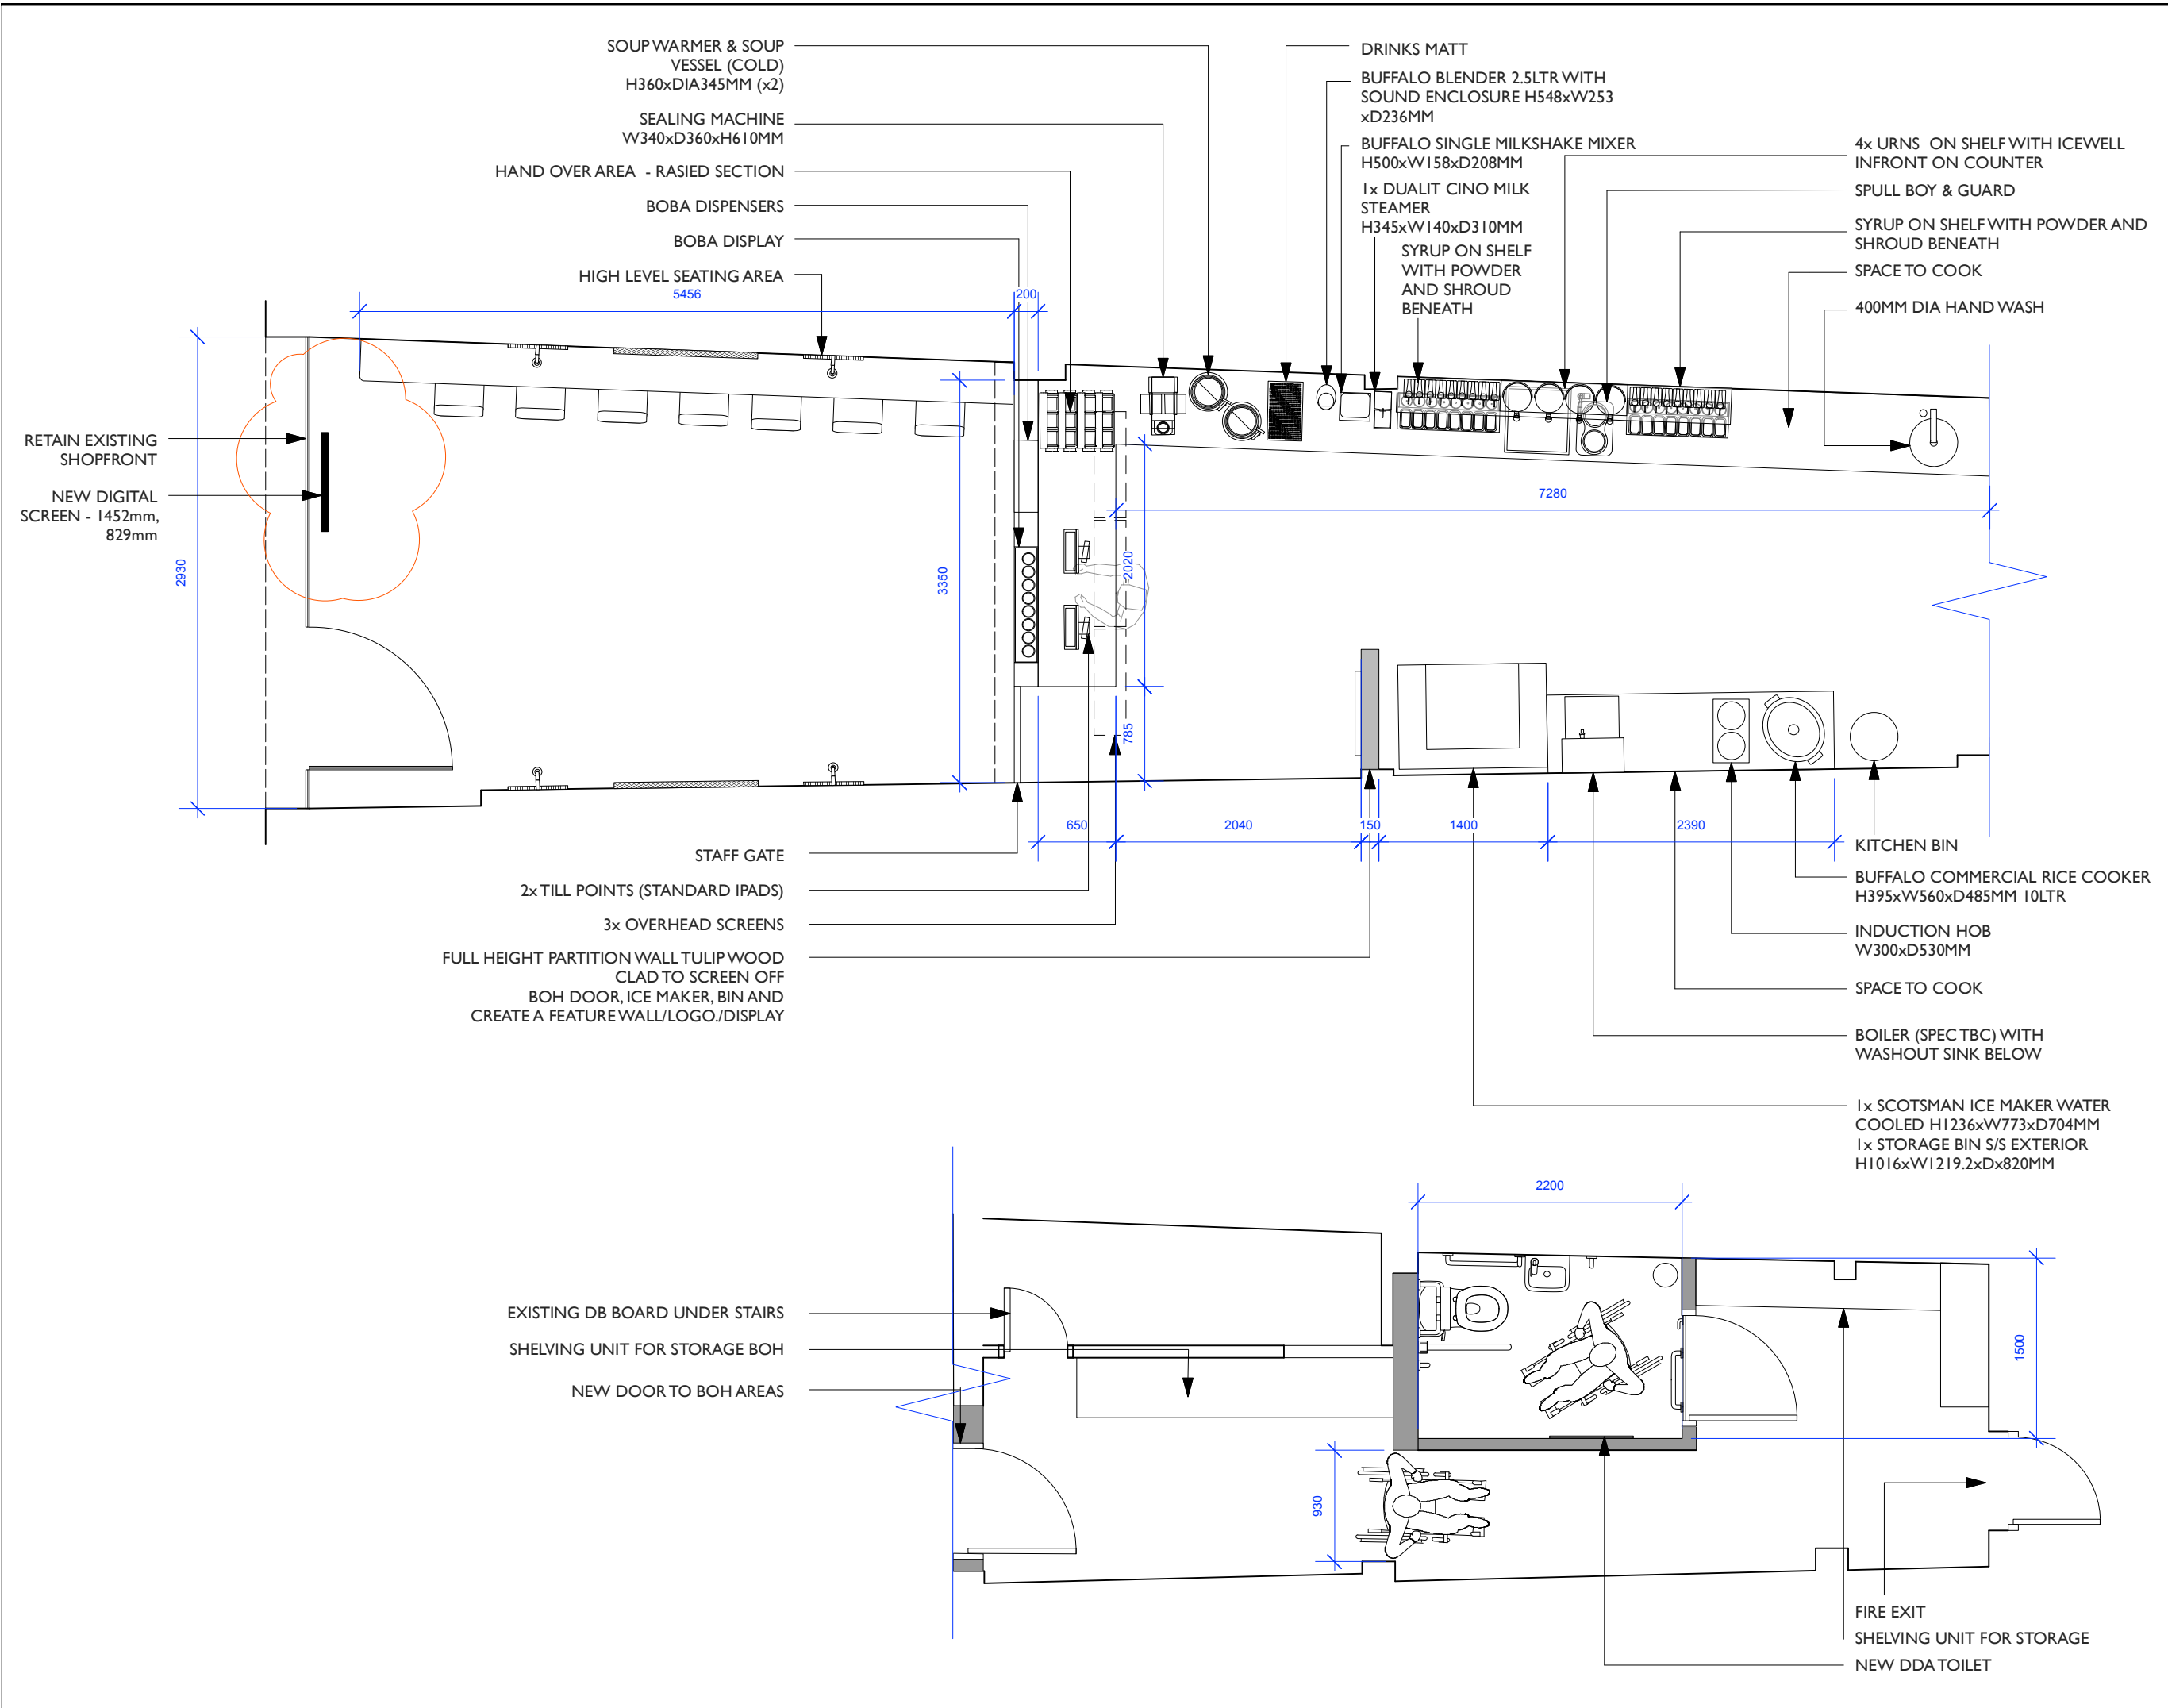

Please note: This drawing is the property of Studio du Feu Limited. Copyright is reserved by them and the drawing is issued on the condition that it is not copied, reproduced or disclosed to any unauthorised person, wholly or in part, without the written consent of Studio du Feu Limited. Studio du Feu Limited will not accept responsibility for errors made by others in scaling from this drawing. All construction information should be taken from figured dimensions only.

Rev	Description	Date of Issue
A	FLOW UPDATED	22.12.22
B	NEW DIGITAL SCREEN - REMOVED FLASK LIGHTS AND SEATING IN SHOPFRONT	24.01.23

studio du feu

Studio du Feu Ltd
195 Dawlish Road, London, E10 6ON
+44 07971 676230
hello@studiodufeu.com

Client
BUBBLEOLOGY

Project
119 HIGH RD, WOOD GREEN, N22 6BB

Drawing title
GENERAL ARRANGEMENT

Drawing number		
Date 14.11.22	22121_100	Rev B
Scale 1:50@A3	Drawn LTW	Item/Ref

© copyright of Studio du Feu Ltd