
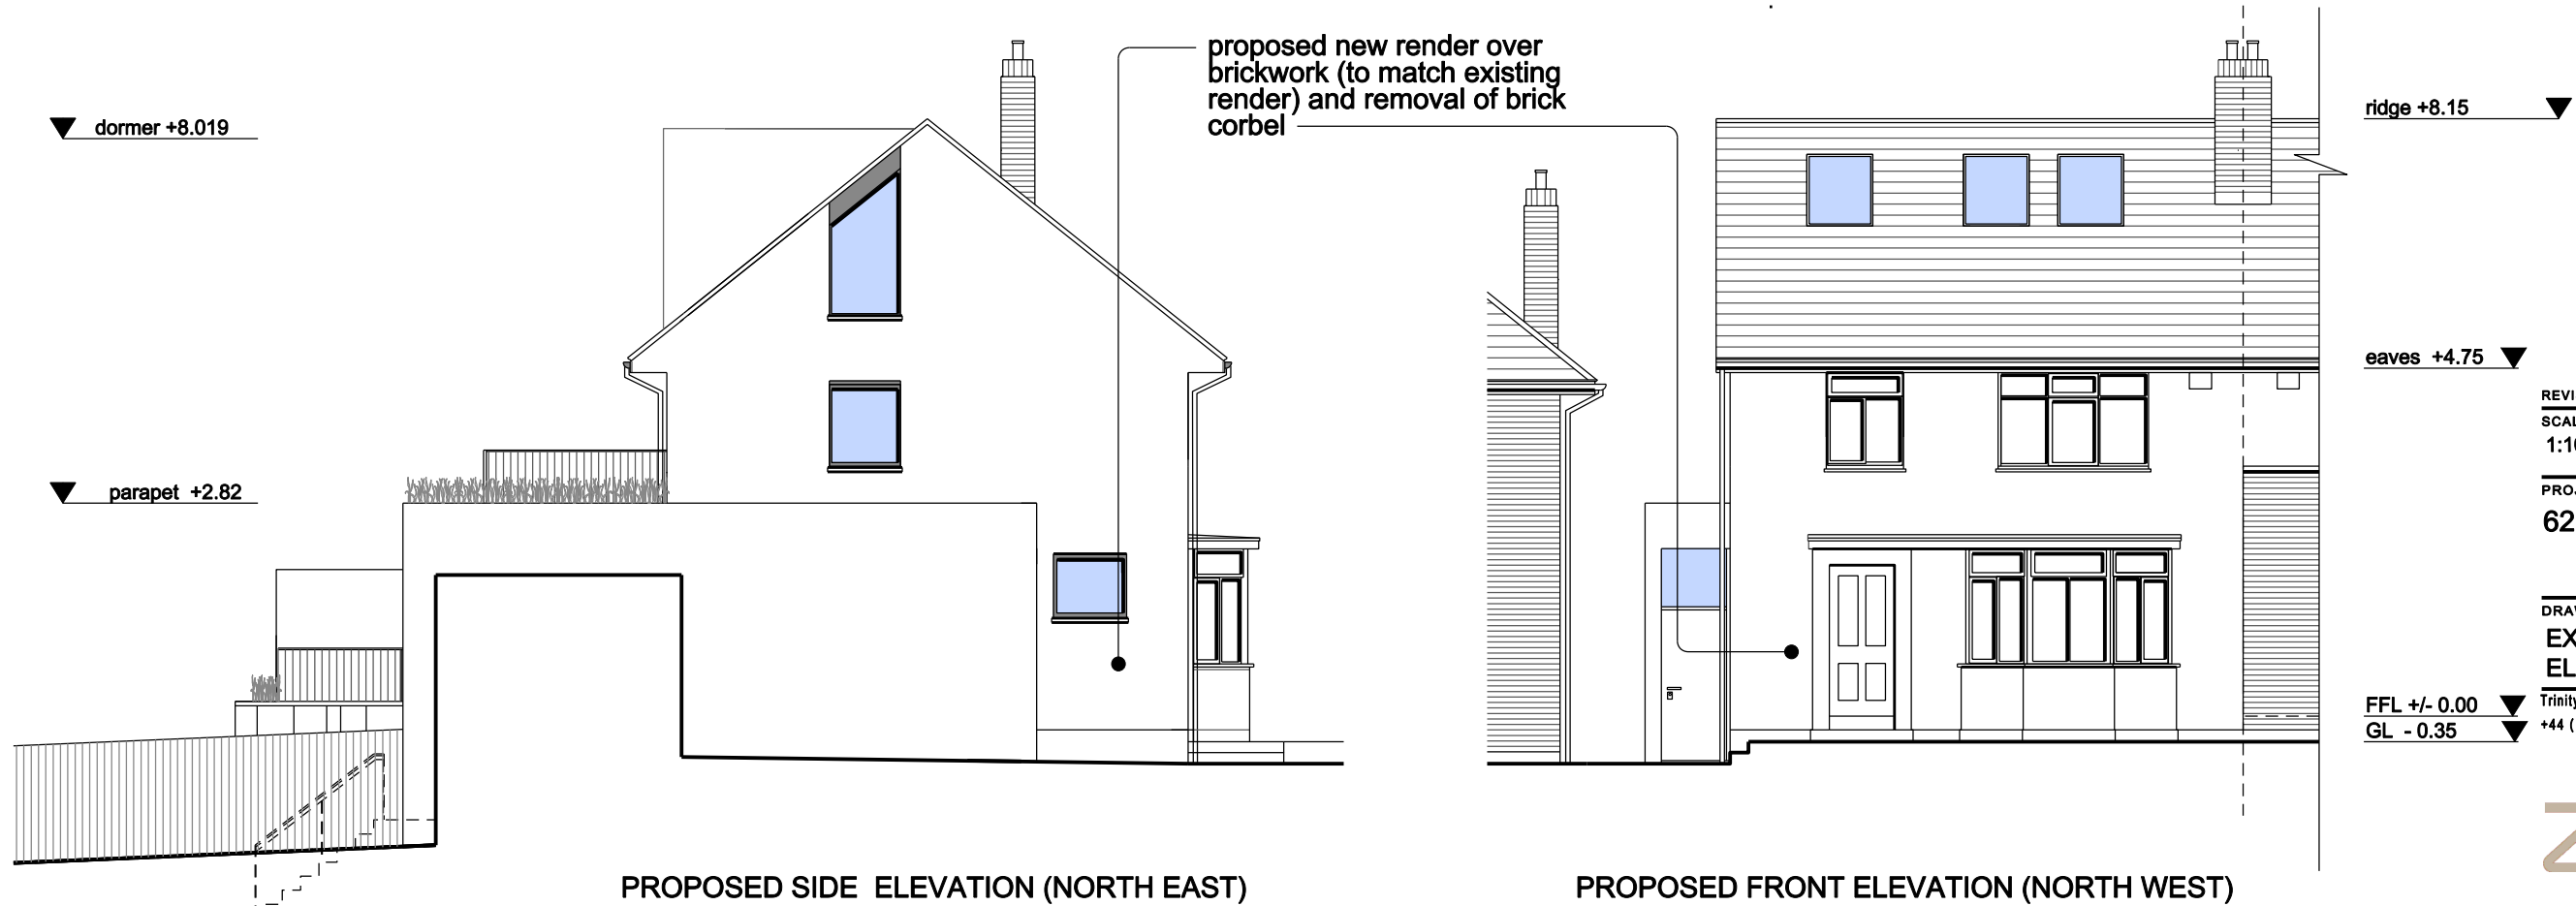


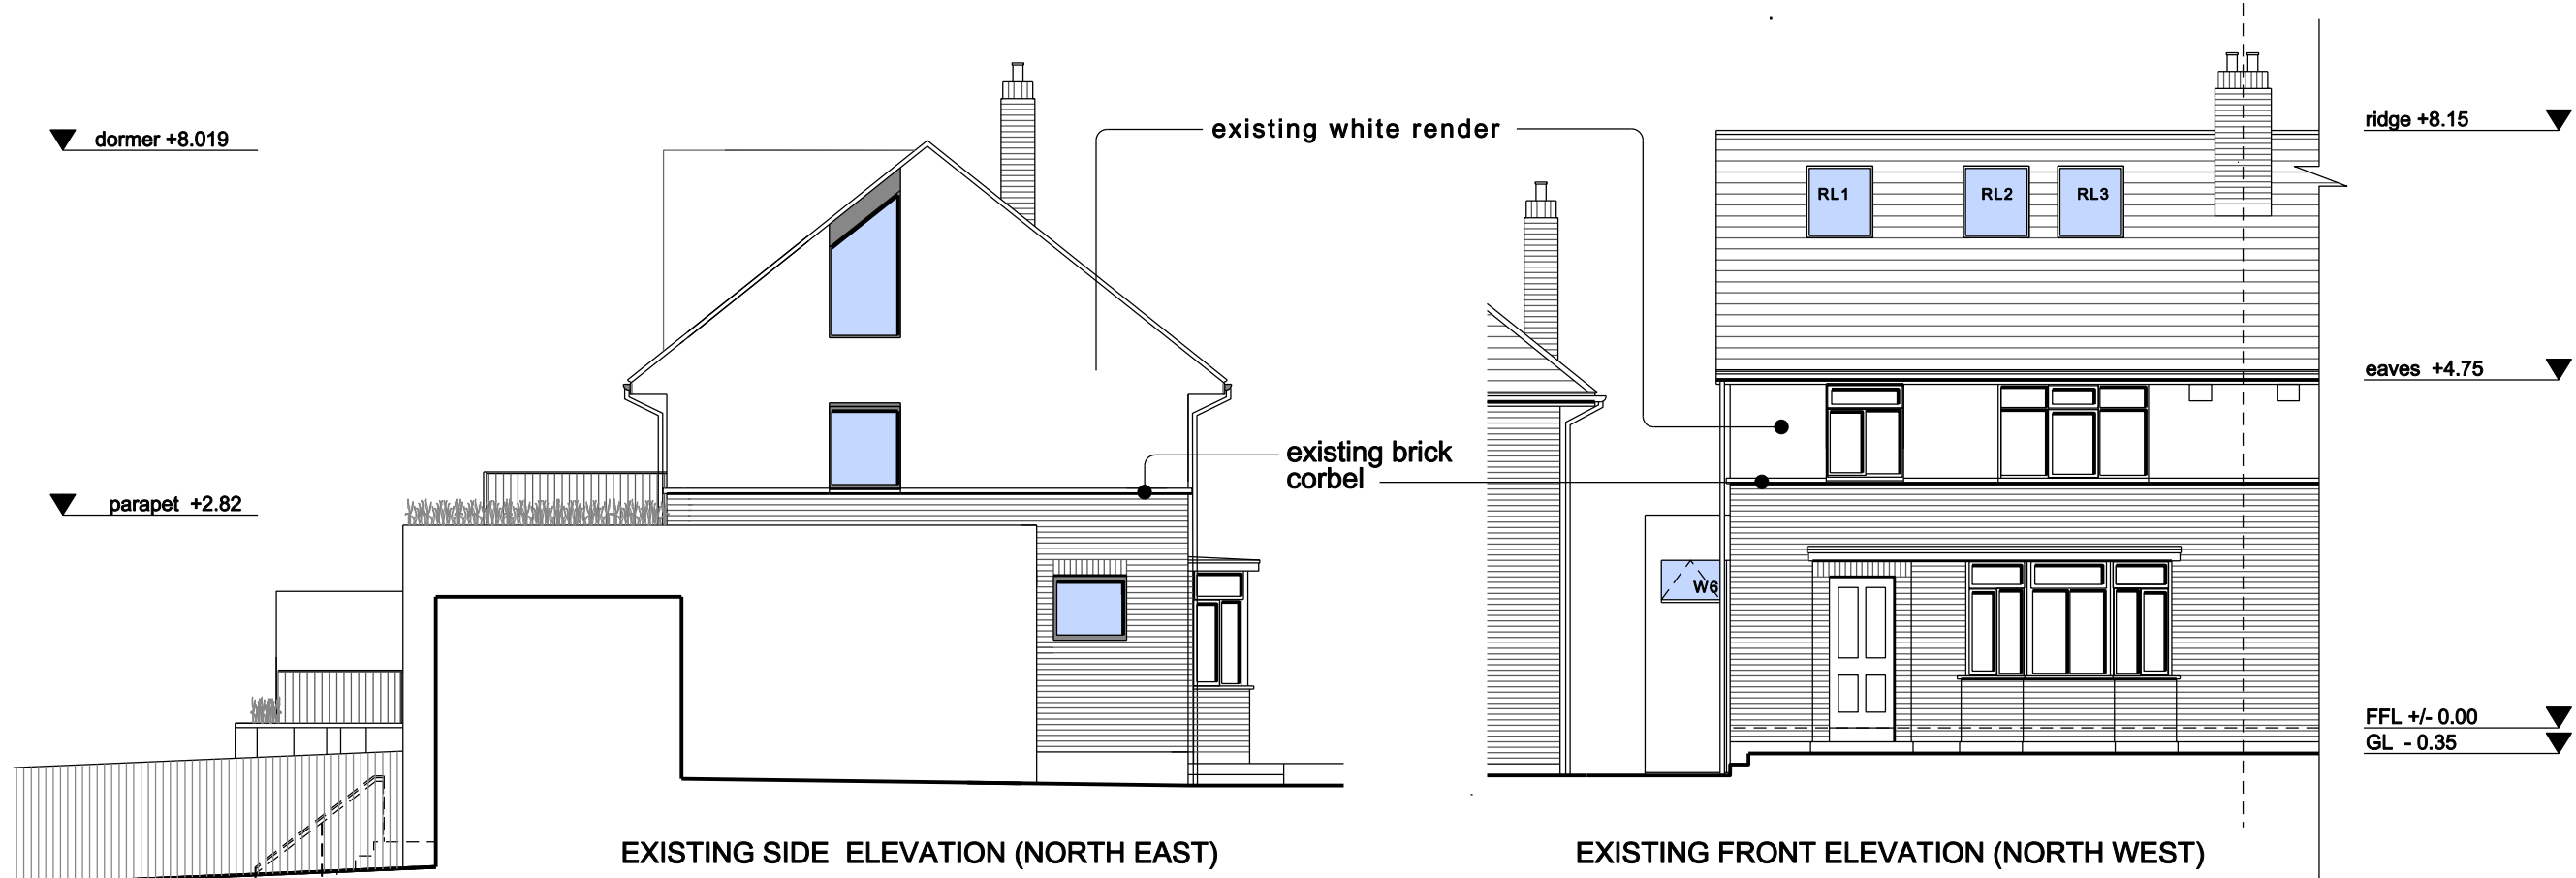

REVISIONS			
SCALE	DATE	DRAWN	CHECKED
1:100	06-04-23	LZ	

PROJECT
62 SPRINGFIELD AVENUE

DRAWING
EXISTING & PROPOSED
ELEVATIONS

Trinity House, Church Road, Tunbridge Wells TN1 1AG
+44 (0) 207 205 4994 info@zdarchitects.com

zda Zuber
Dobson
Architects

DRAWING No. 20-001-F-01 REV