
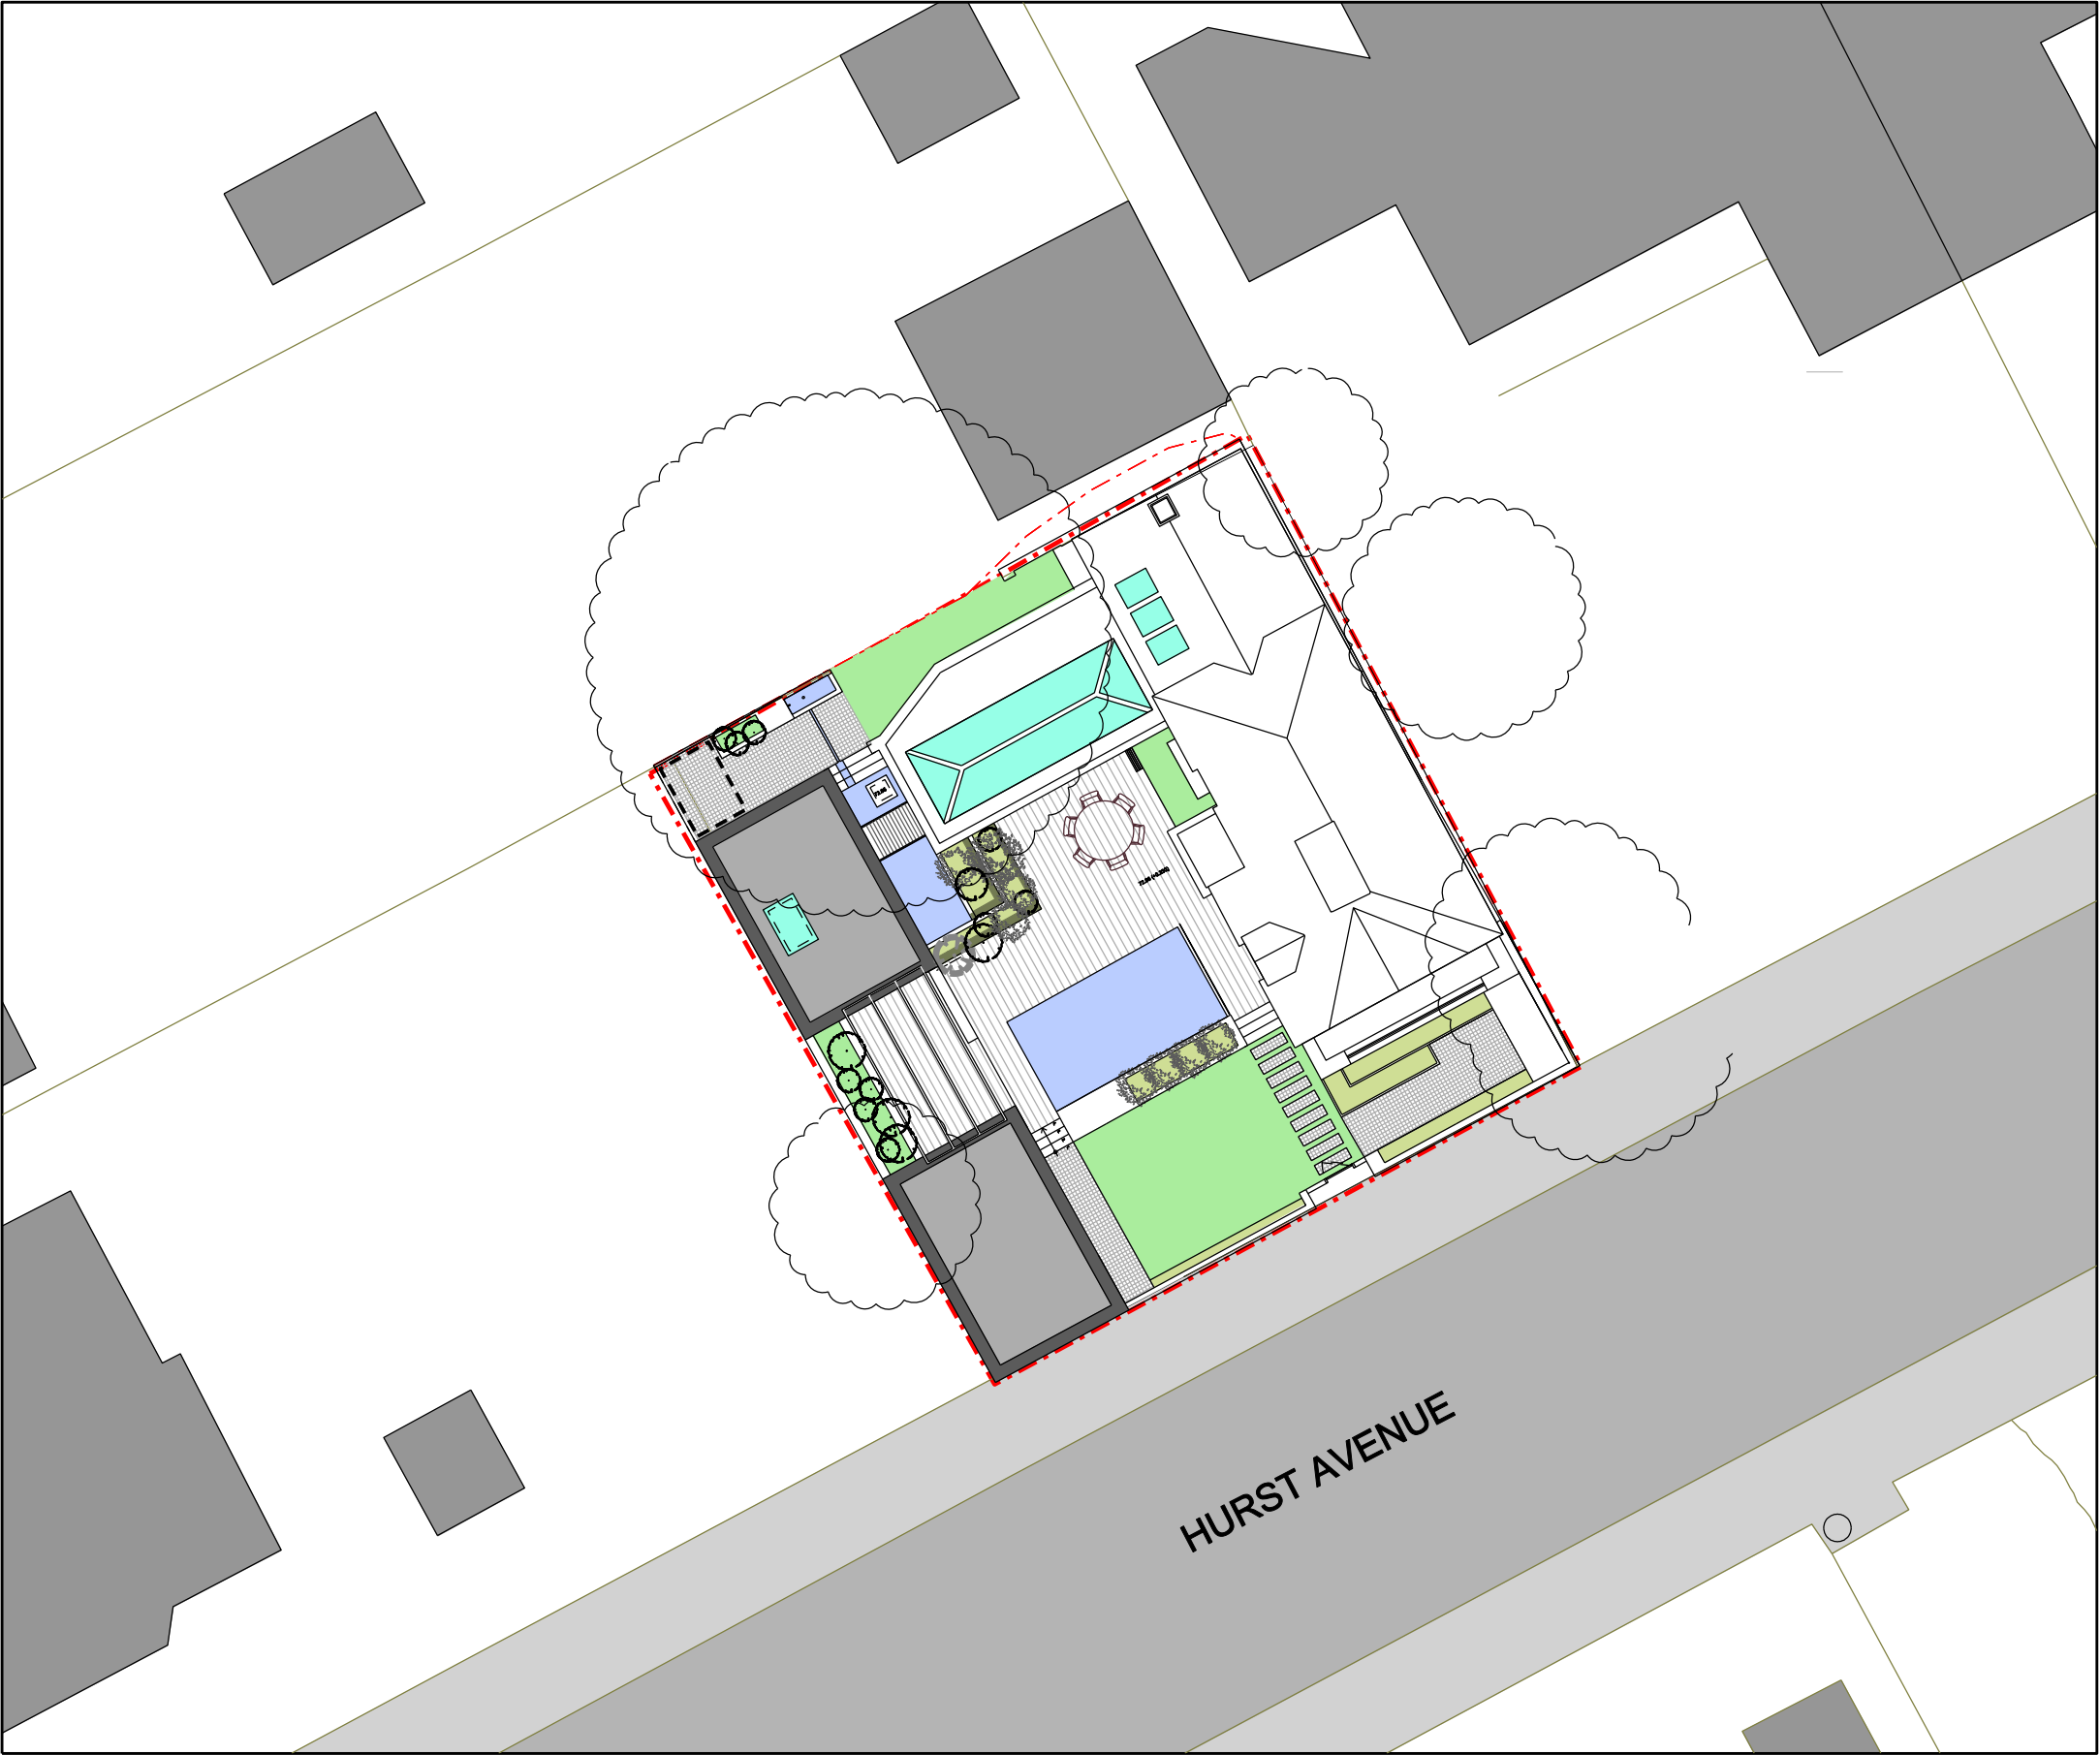
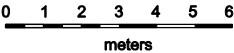


DO NOT SCALE FROM THIS DRAWING.
ALL DIMENSIONS TO BE CHECKED ON SITE.
COPYRIGHT RESERVED.

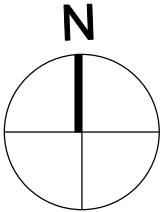

A added roof light 30-04-21

REVISIONS

SCALE	DATE	DRAWN	CHECKED
1:200	19-11-20	LZ	

PROJECT

33 HURST AVENUE

DRAWING

BLOCK PLAN

Trinity House, Church Road, Tunbridge Wells TN1 1AG
+44 (0) 207 205 4994 info@zdarchitects.com



DRAWING No. REV

2012-P-002 A