
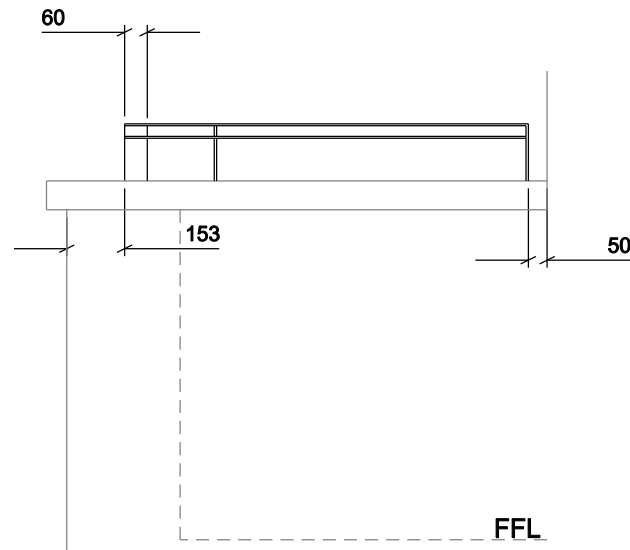
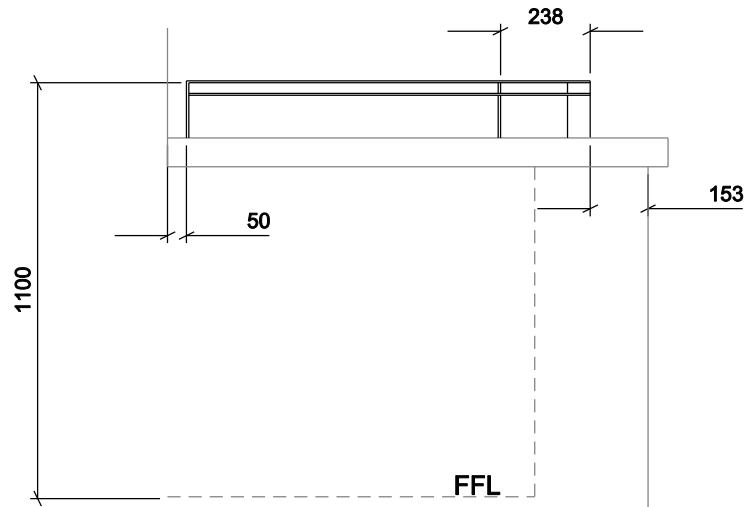
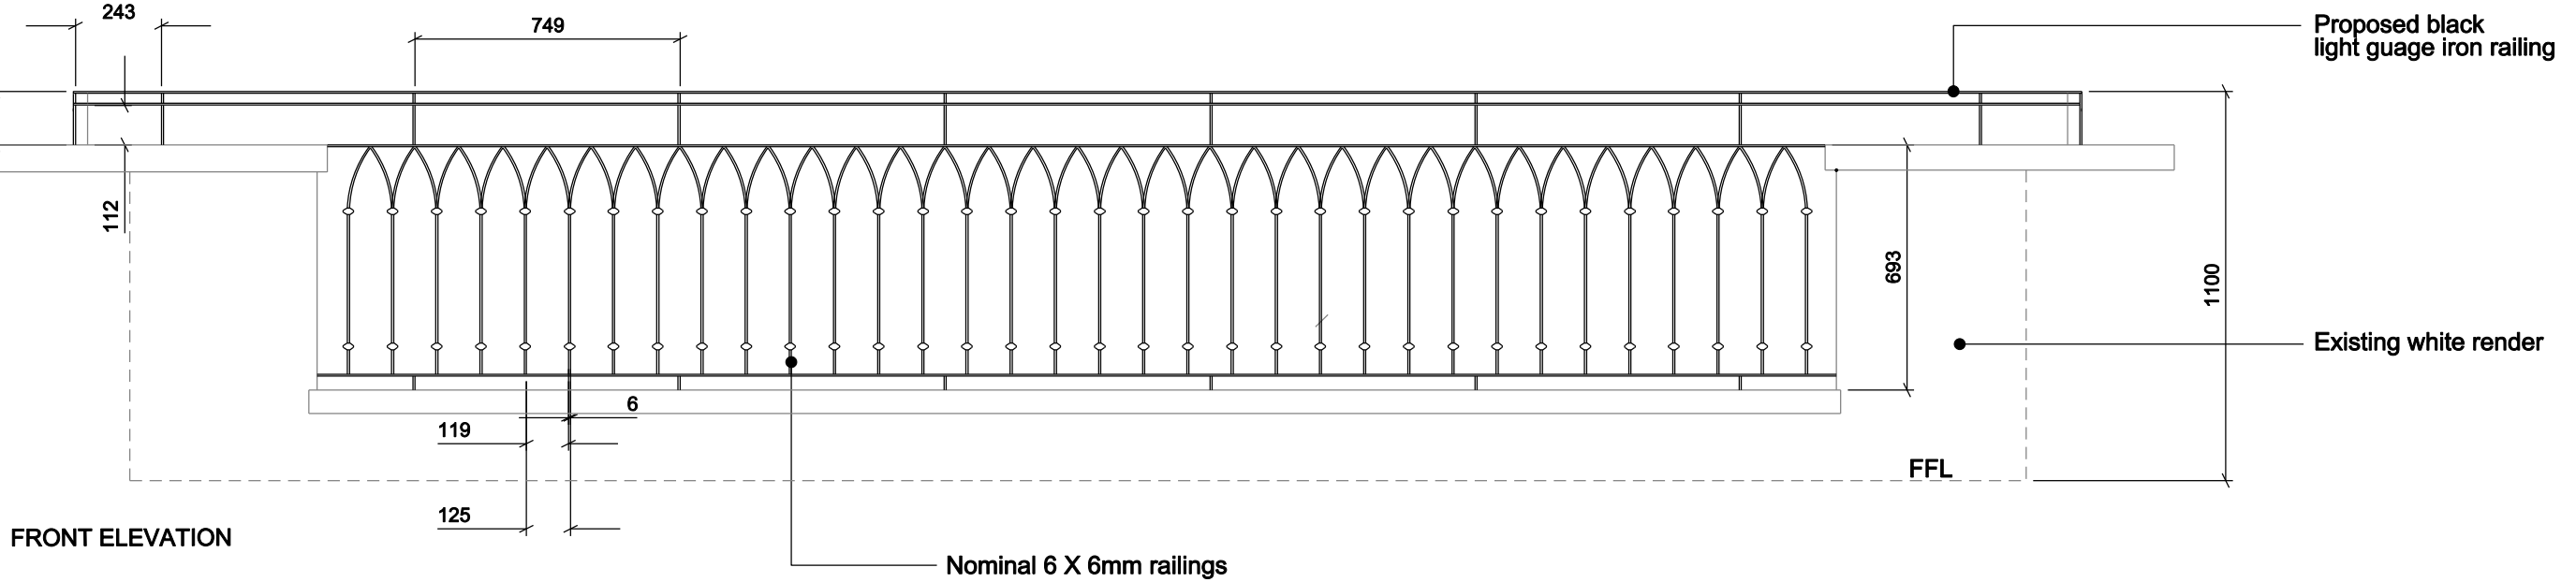


DO NOT SCALE FROM THIS DRAWING.
ALL DIMENSIONS TO BE CHECKED ON SITE.
COPYRIGHT RESERVED.

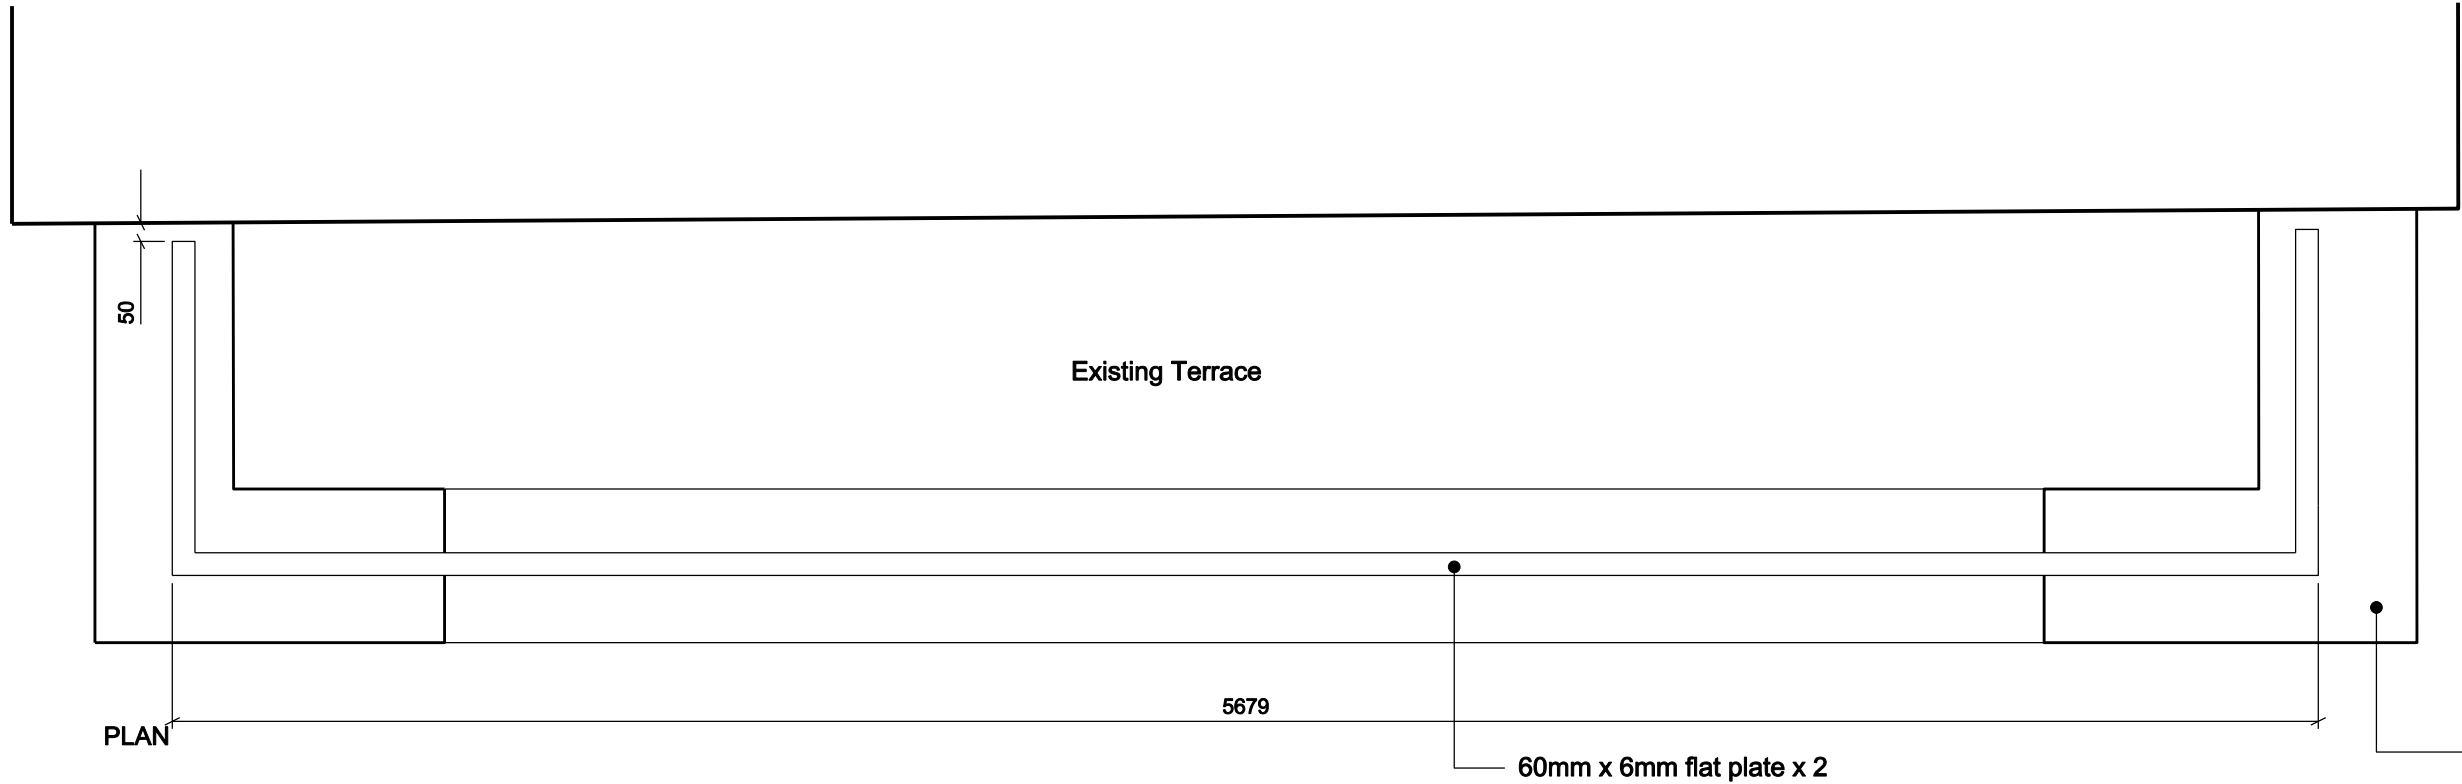

REVISIONS			
SCALE	DATE	DRAWN	CHECKED
1:20	06-03/23	LZ	

PROJECT
33 HURST AVENUE

DRAWING
PROPOSED RAILINGS
PLAN & ELEVATIONS

Trinity House, Church Road, Tunbridge Wells TN1 1AG
+44 (0) 207 205 4994 info@zdarchitects.com

zda Zuber
Dobson
Architects

DRAWING No. 2012-F-034 REV