



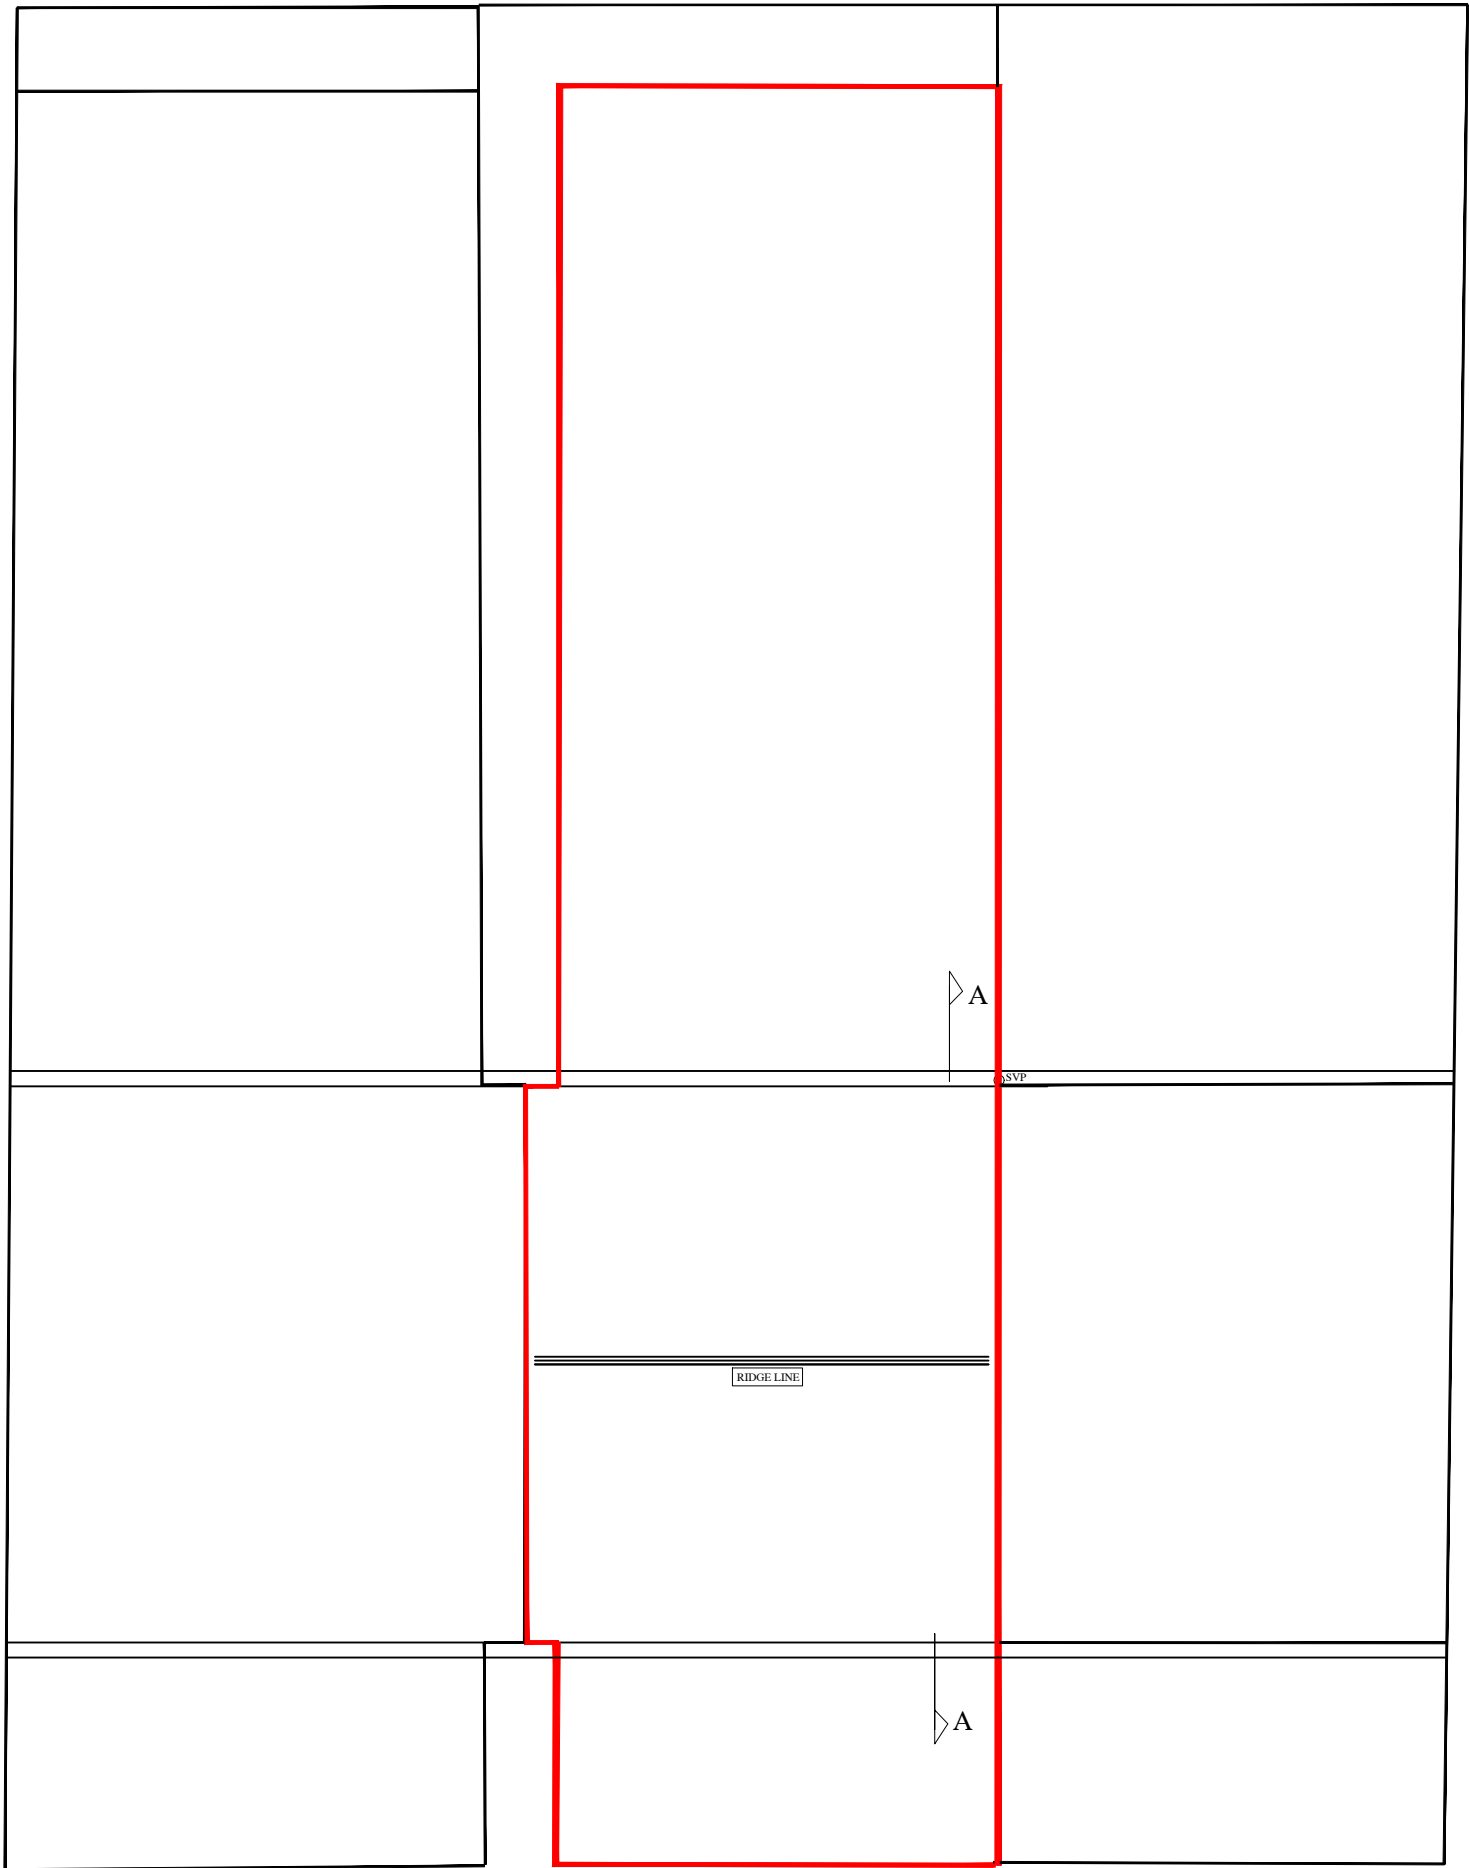

EXISTING ROOF PLAN

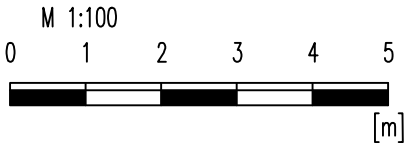

HOUSEHOLDER PLANNING			
no	revision	date	control
project124 FARRANT AVENUE WOOD GREEN, LONDON N22 6PE			
drawing titleEXISTING ROOF PLAN			
scale1/100@A3			
dateAPRIL 2023			
draw.noM.KAN-02-PL03			