




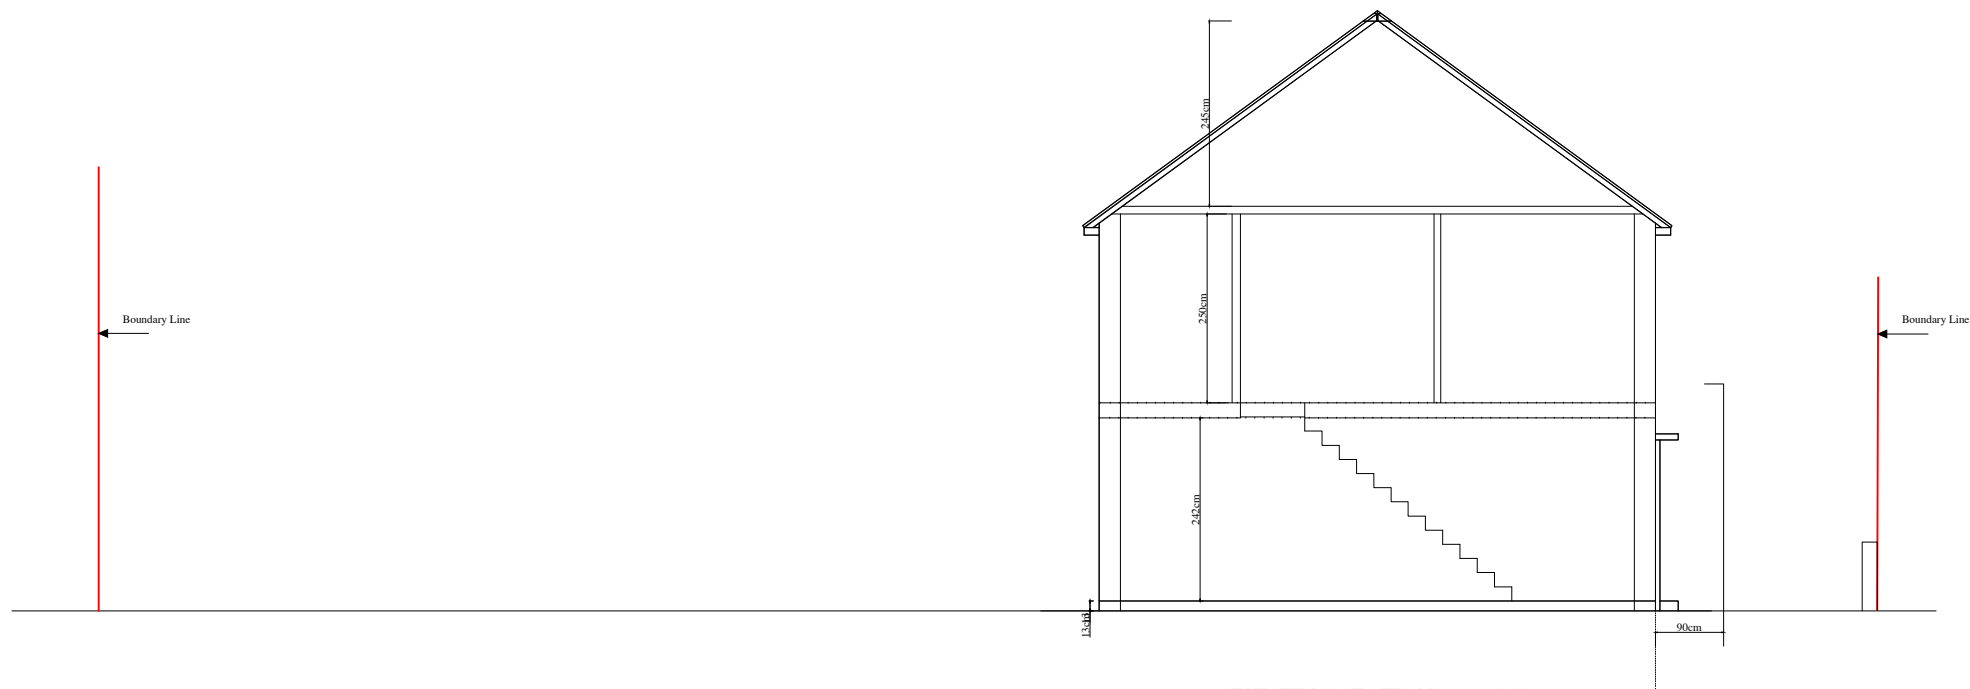

EXISTING SECTION A-A

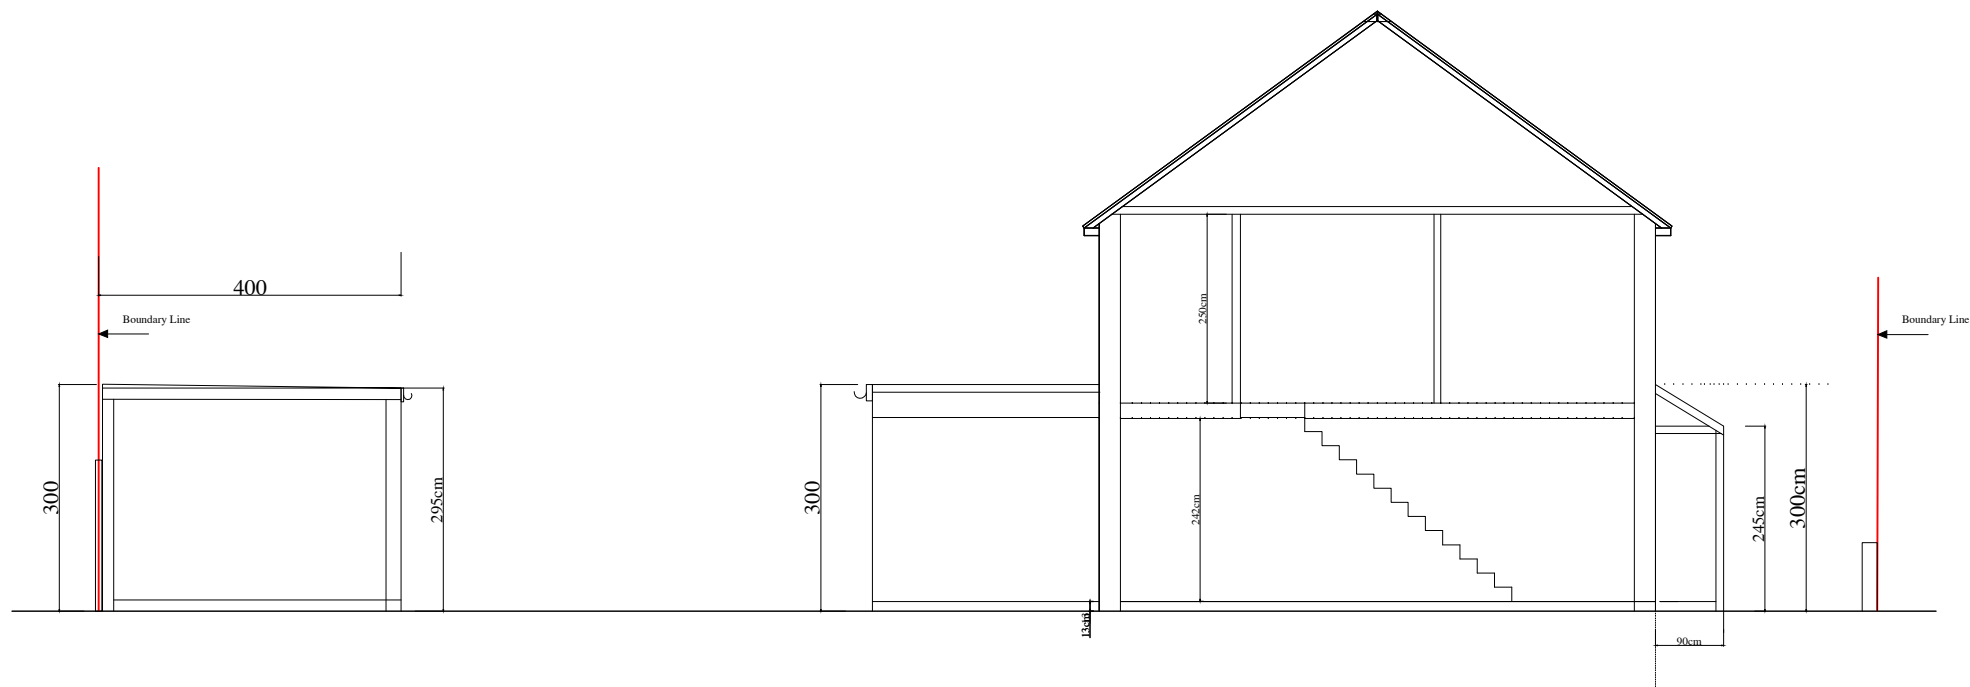

PROPOSED SECTION A-A

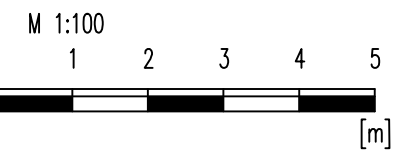

HOUSEHOLDER PLANNING			
no	revision	date	control
project	124 FARRANT AVENUE WOOD GREEN, LONDON N22 6PE		
drawing title	EXISTING AND PROPOSED SECTION A-A		
scale	1/100@A3		
date	APRIL' 2023		
drw.no	M.KAN-02-PL10		