

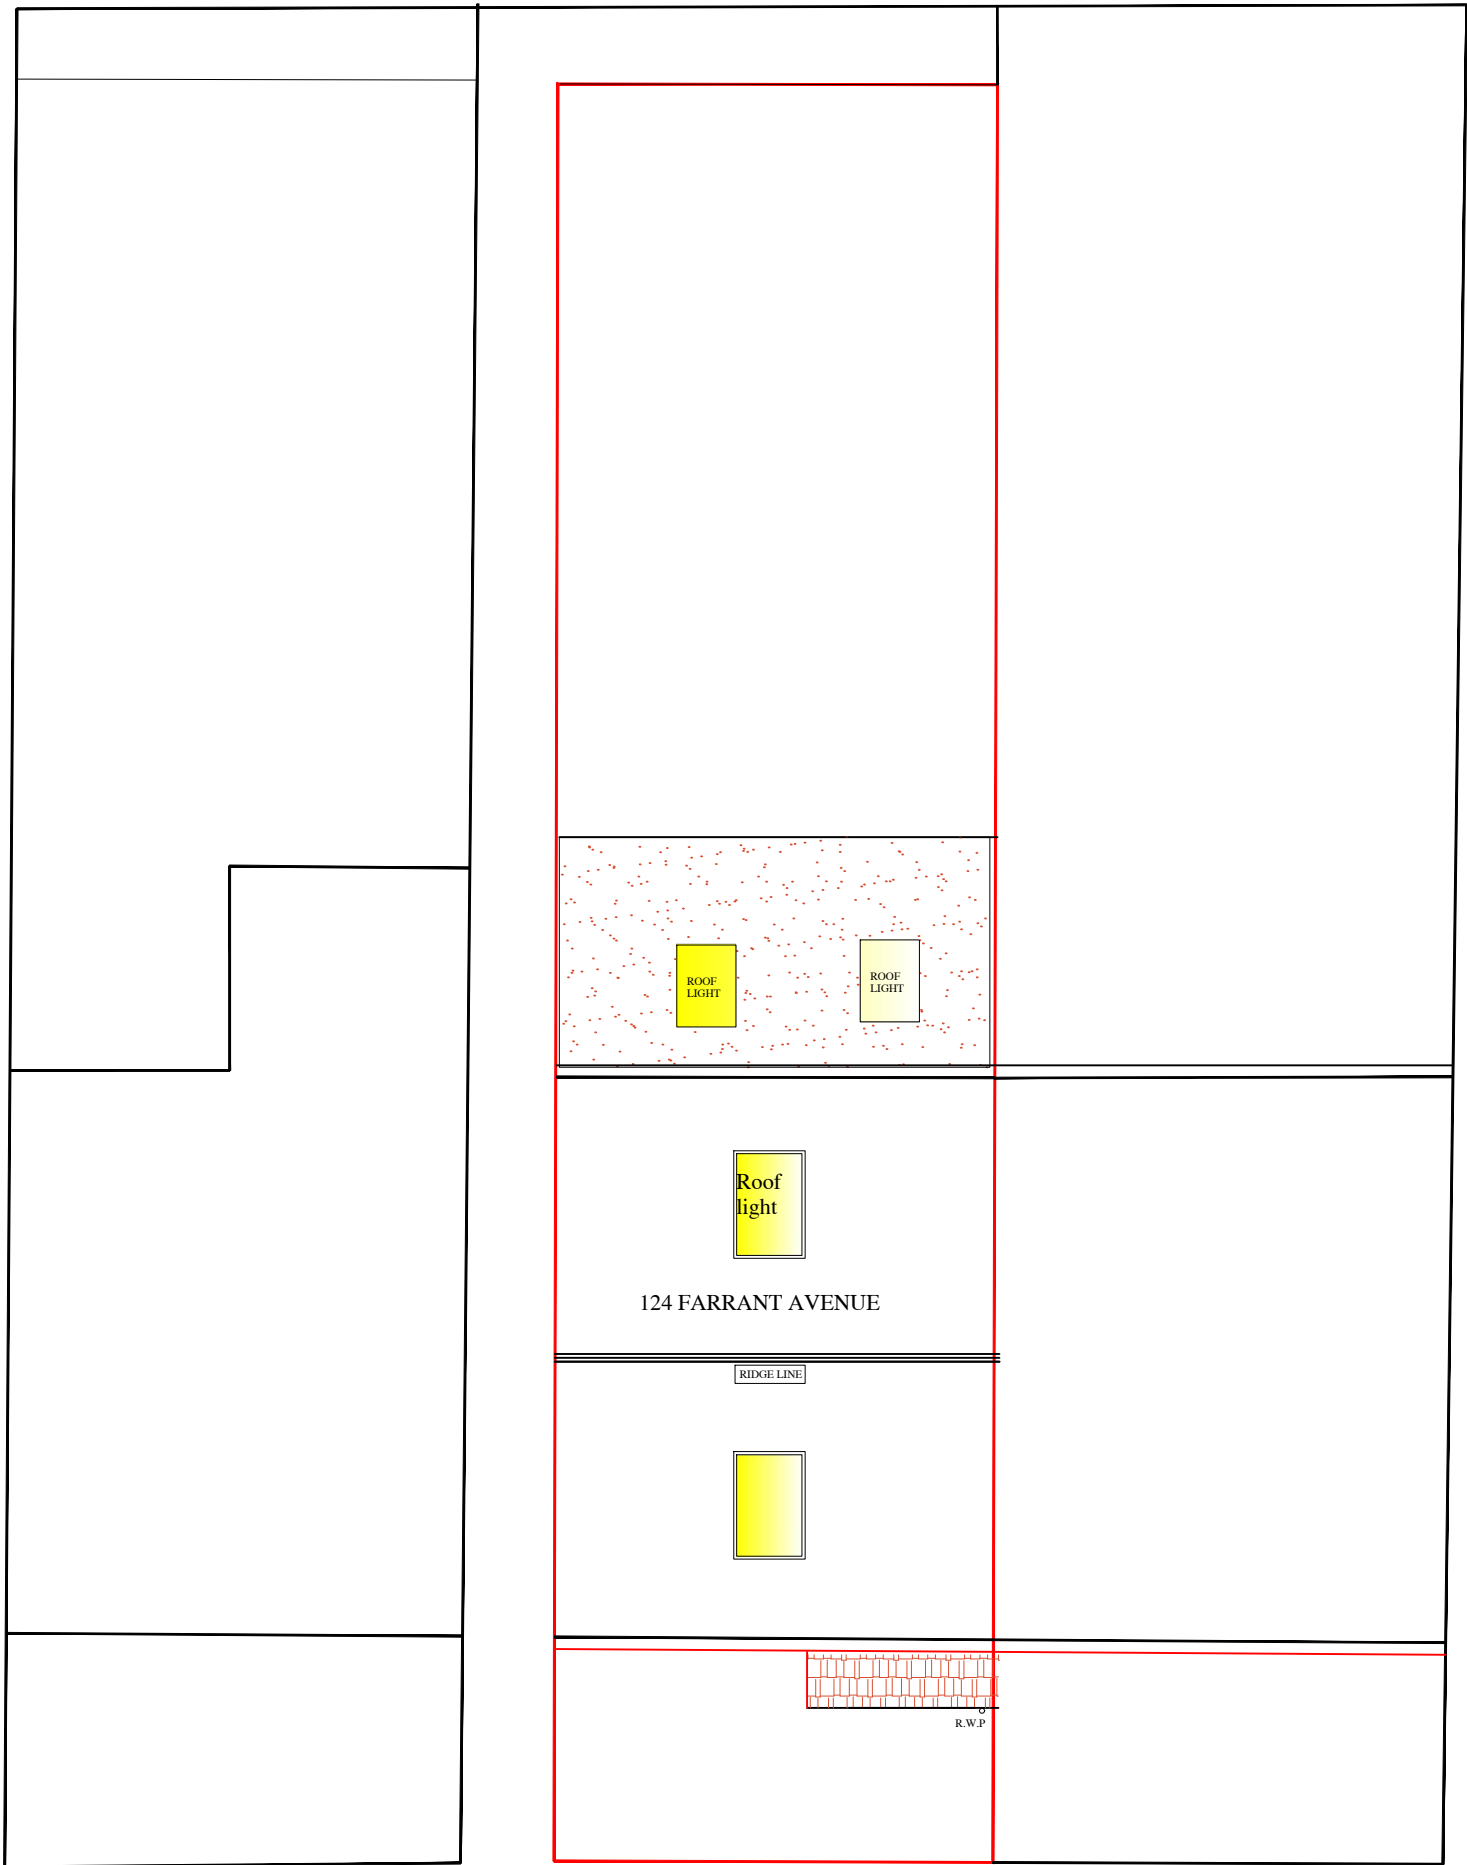


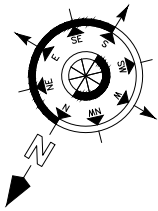

PROPOSED BLOCK PLAN

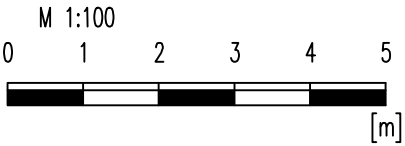

HOUSEHOLDER PLANNING			
no	revision	date	control
project			
124 FARRANT AVENUE WOOD GREEN, LONDON N22 6PE			
drawing title			
PROPOSED BLOCK PLAN			
scale			
1/100@A3			
date			
APRIL' 2023			
draw.no			
M.KAN-02-PL13			