



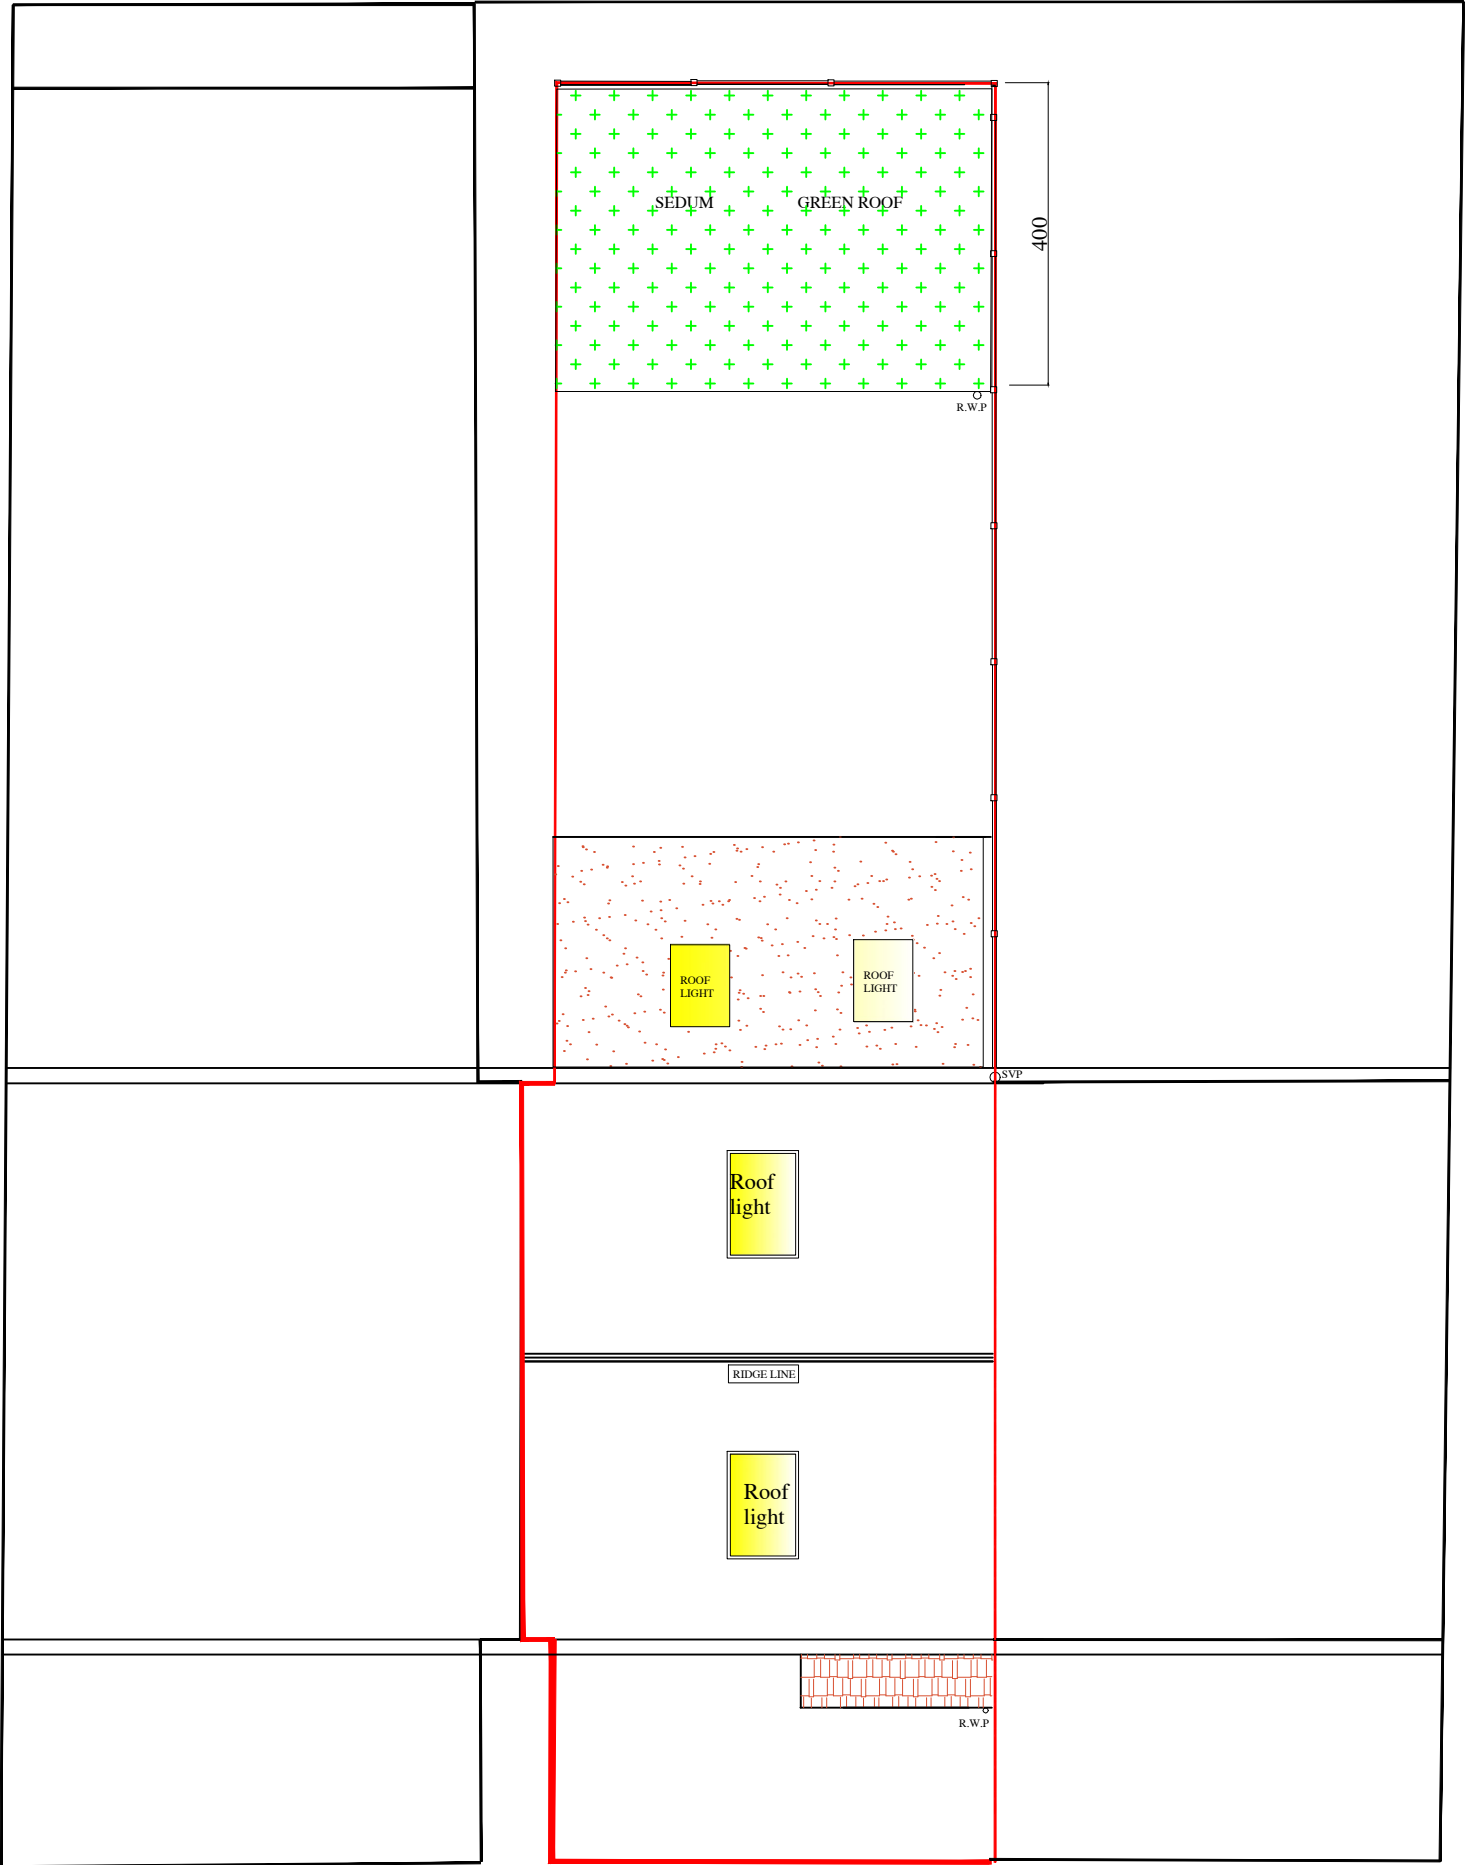

PROPOSED ROOF PLAN

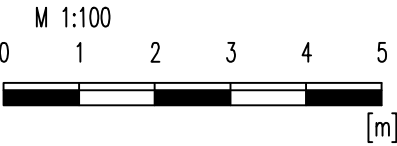

HOUSEHOLDER PLANNING			
no	revision	date	control
124 FARRANT AVENUE WOOD GREEN, LONDON N22 6PE			
PROPOSED ROOF PLAN			
1/100@A3			
APRIL 2023			
M.KAN-02-PL07			