

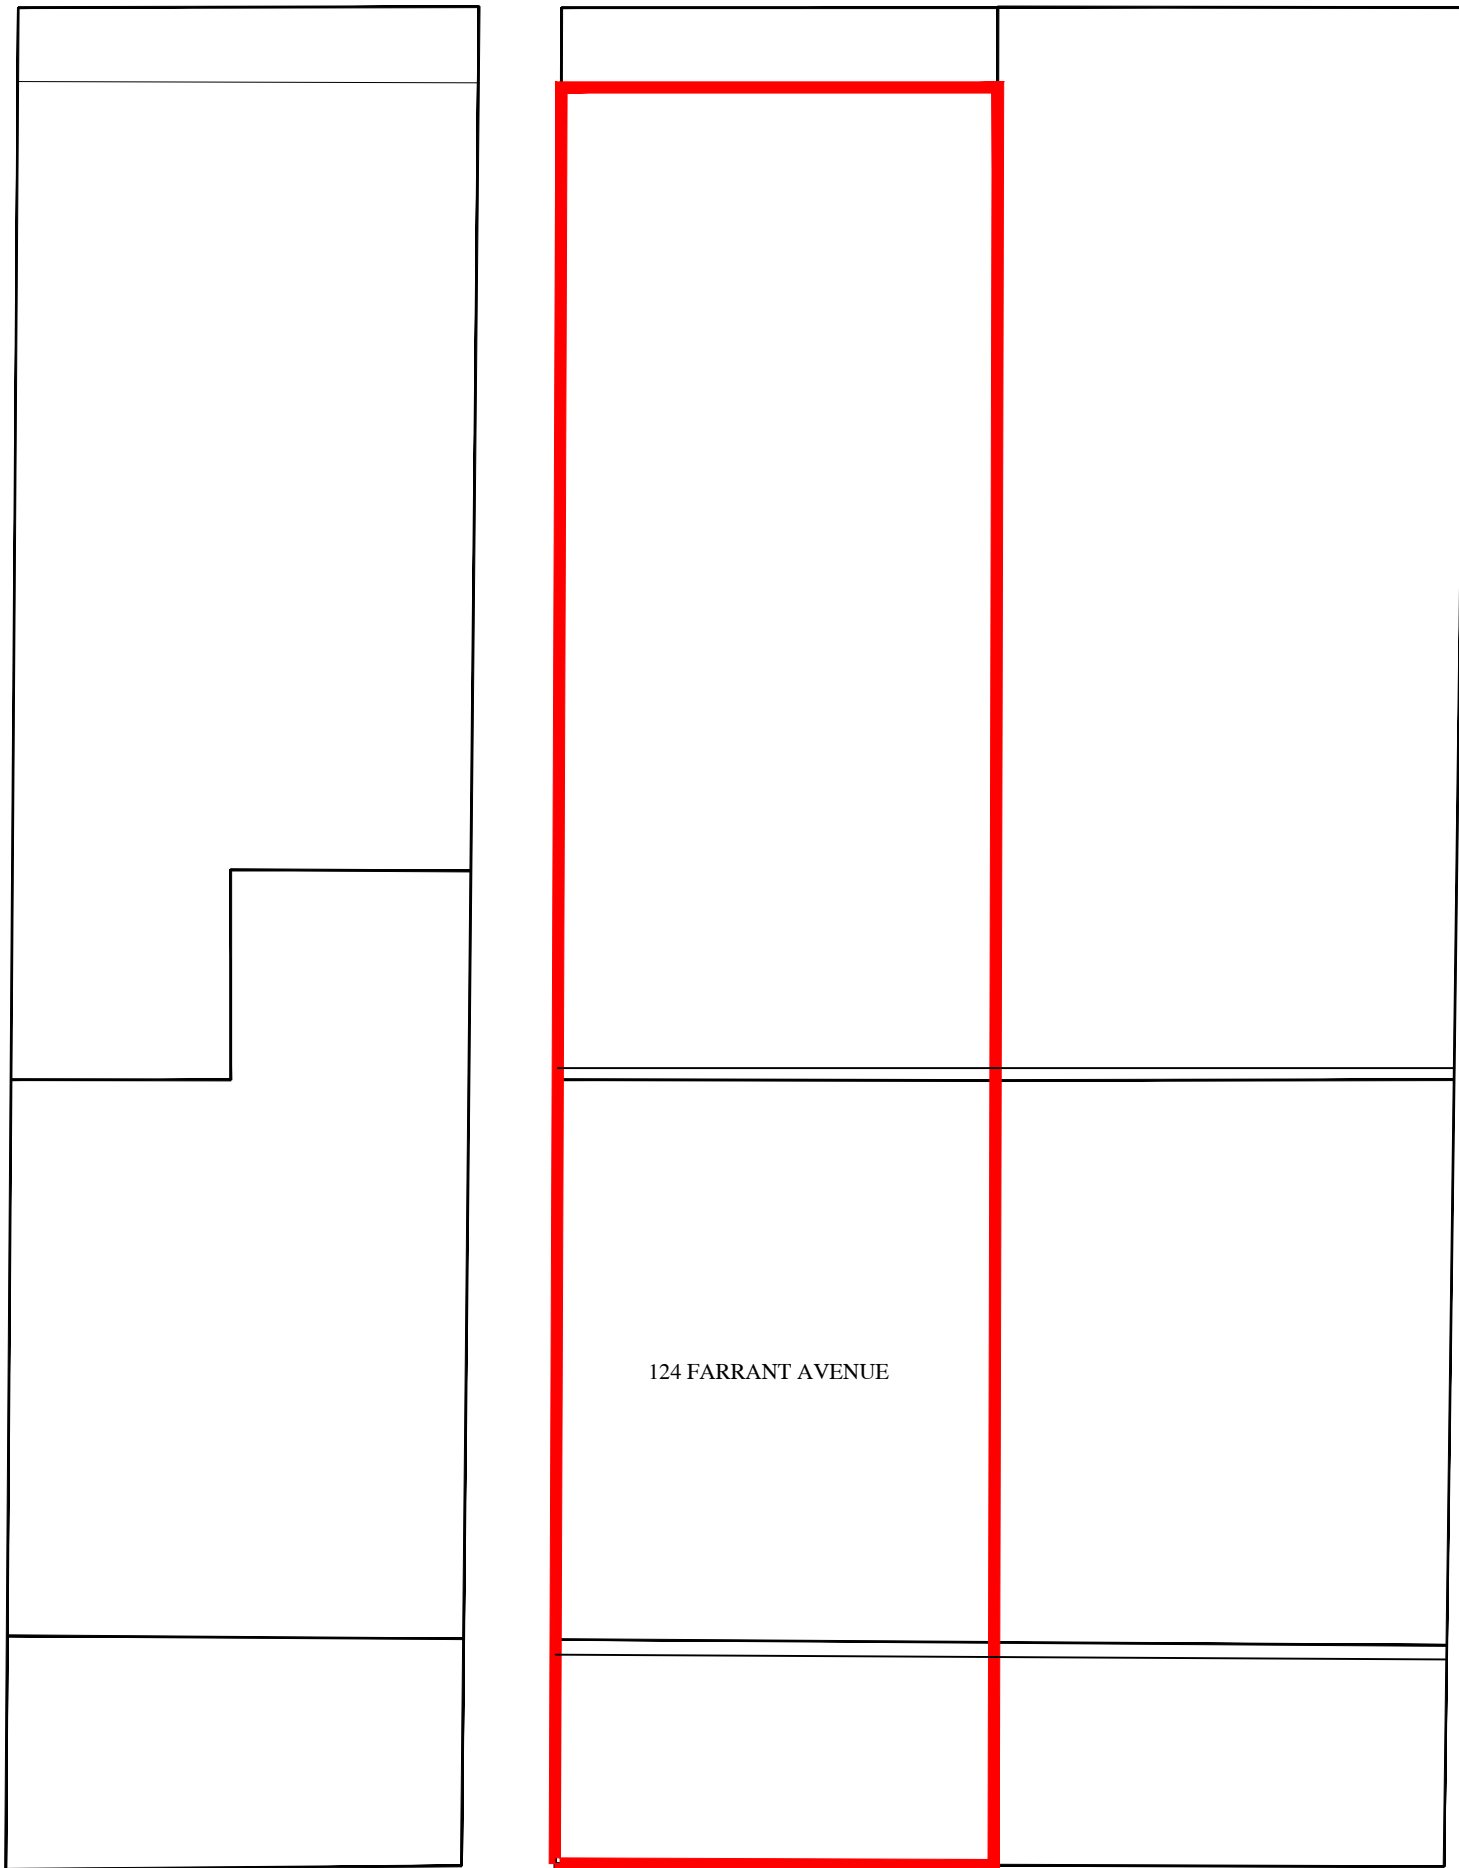


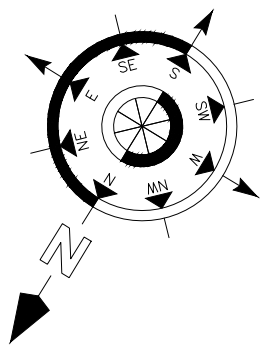

EXISTINGSITE PLAN

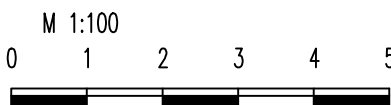

HOUSEHOLDER PLANNING			
no	revision	date	control
project124 FARRANT AVENUE WOOD GREEN, LONDON N22 6PE			
drawing titleEXISTING SITE PLAN			