
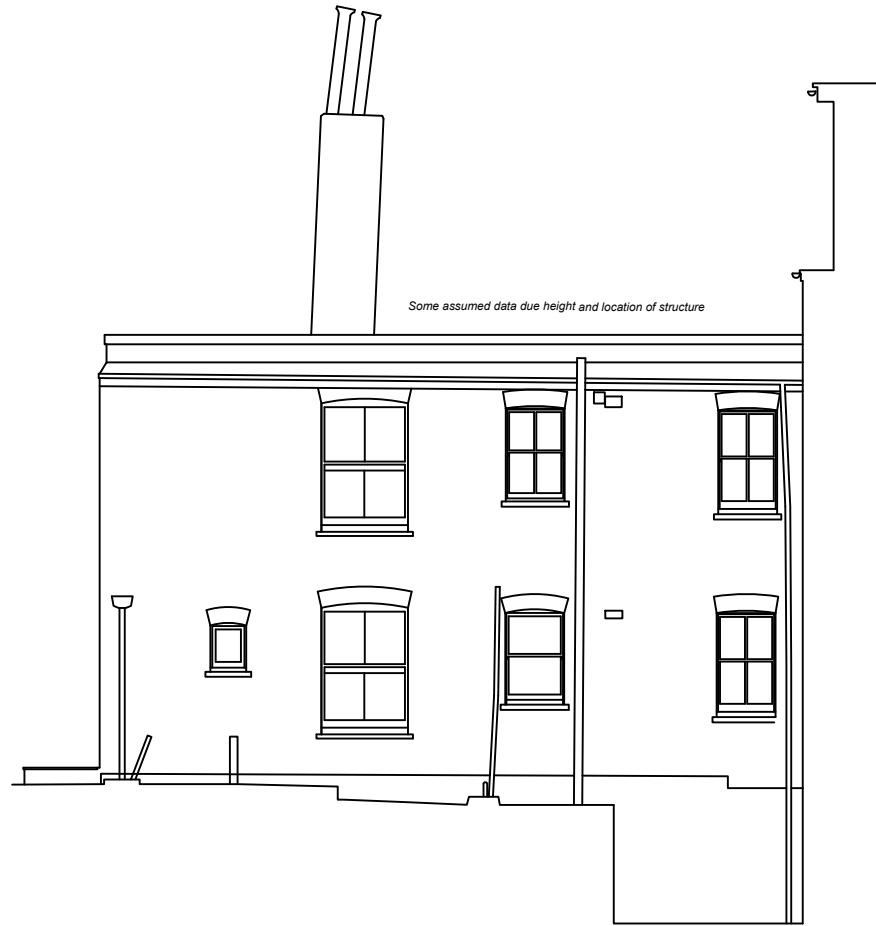
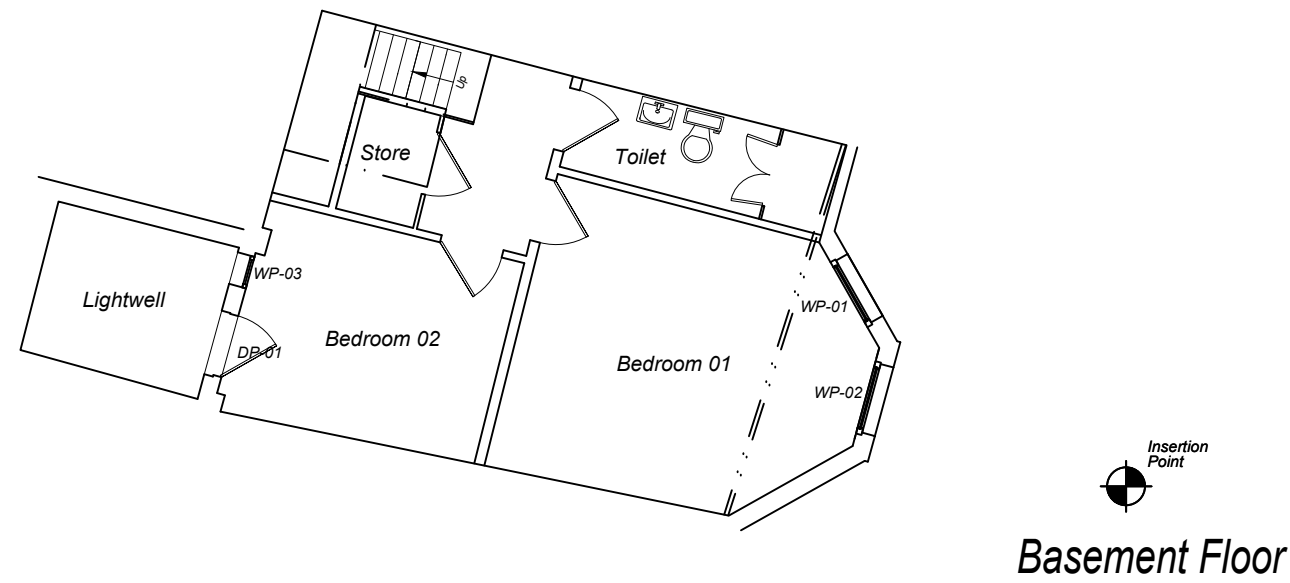
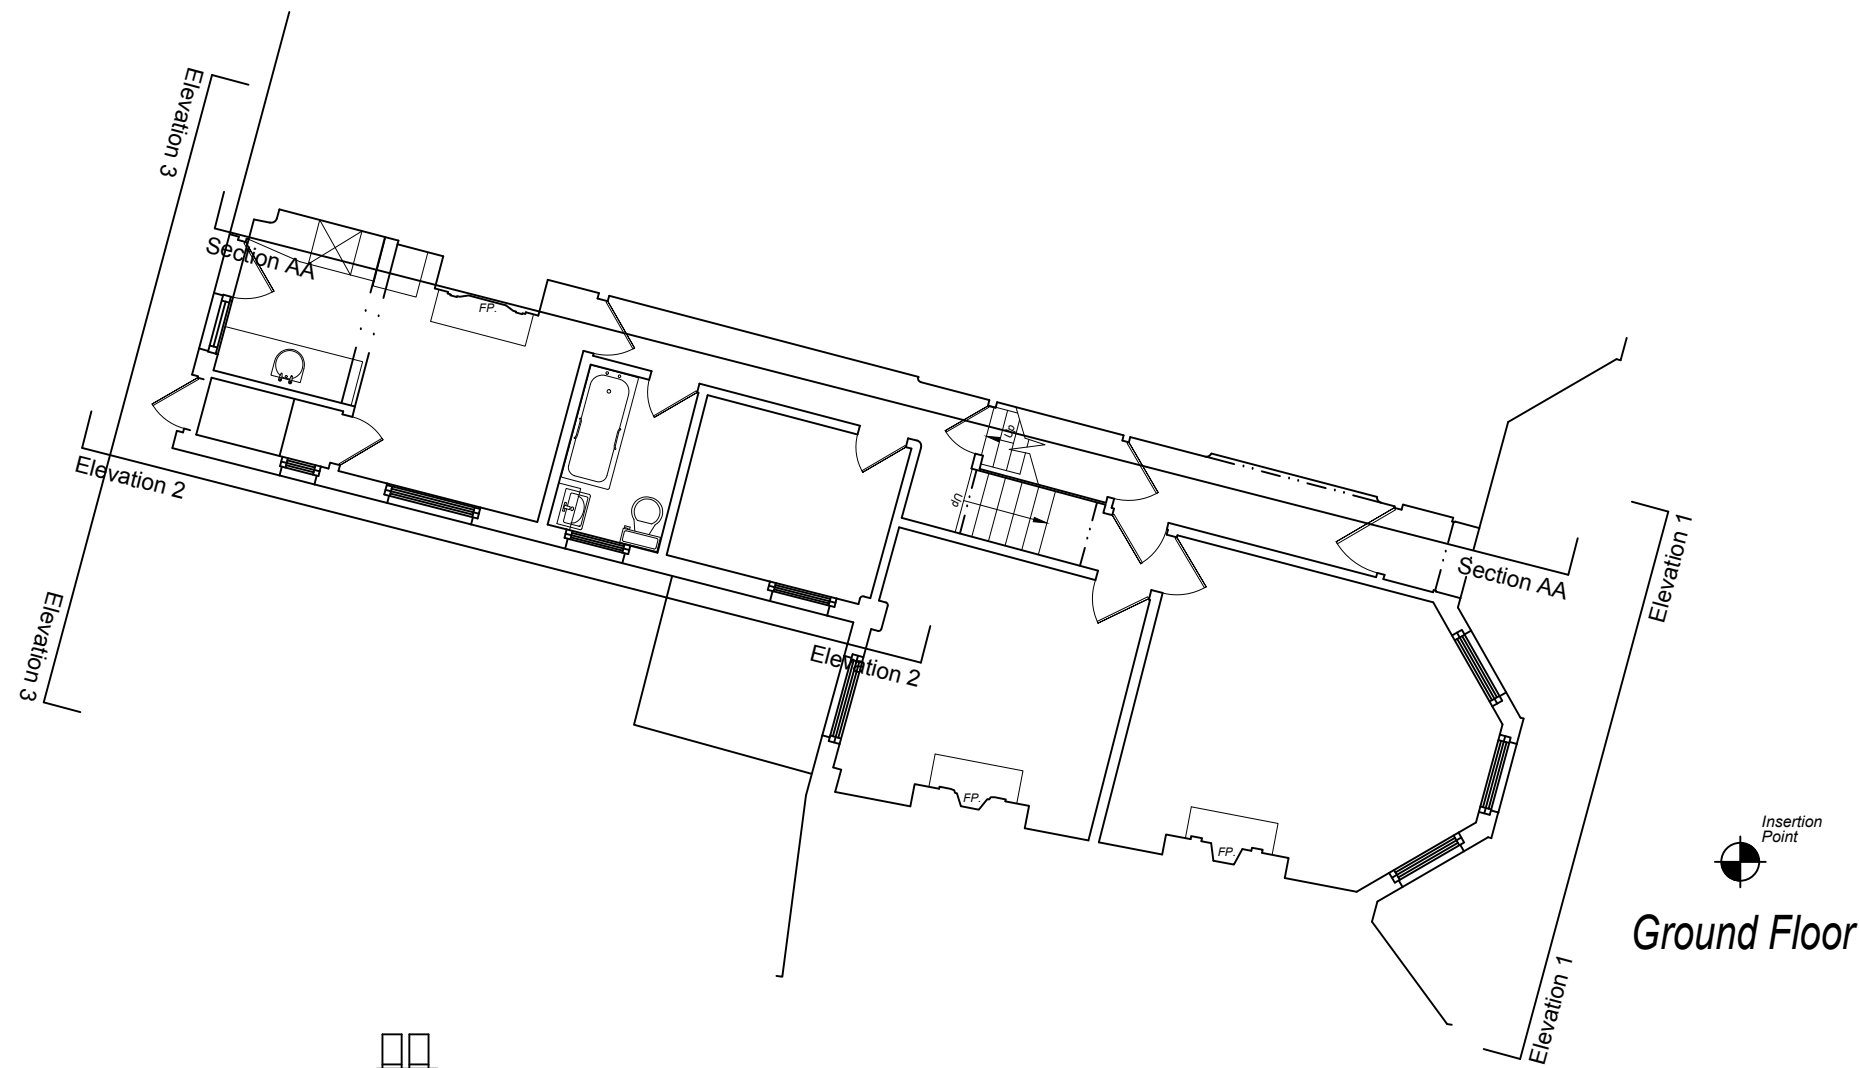


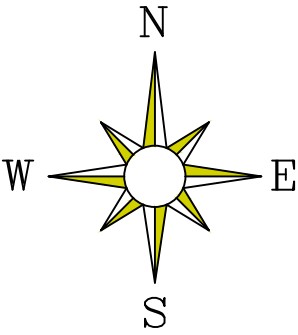

Billy Adams
ARCHITECTURE & CONSTRUCTION

33 St Johns Church Road
London, E9 6EJ
Tel : 07941079224
Email : billy.jacob.adams@gmail.com

PROJECT TITLE :

33 Nightingale Lane

DO NOT SCALE FROM THIS DRAWING
ALL DIMENSIONS ARE TO BE CHECKED ON SITE
THIS DRAWING IS TO BE READ IN CONJUNCTION WITH
ALL INFORMATION AVAILABLE & CONSULTANTS INFORMATION

STATUS :

PLANNING

DRAWING TITLE :

Proposed Plans

SCALE :

1/100 @ A2

DRAWN BY :

Billy Adams

DRAWING NUMBER :

54_110_Proposed Plans

DATE :

06/03/2023

REVISION :

A

NOTES :