



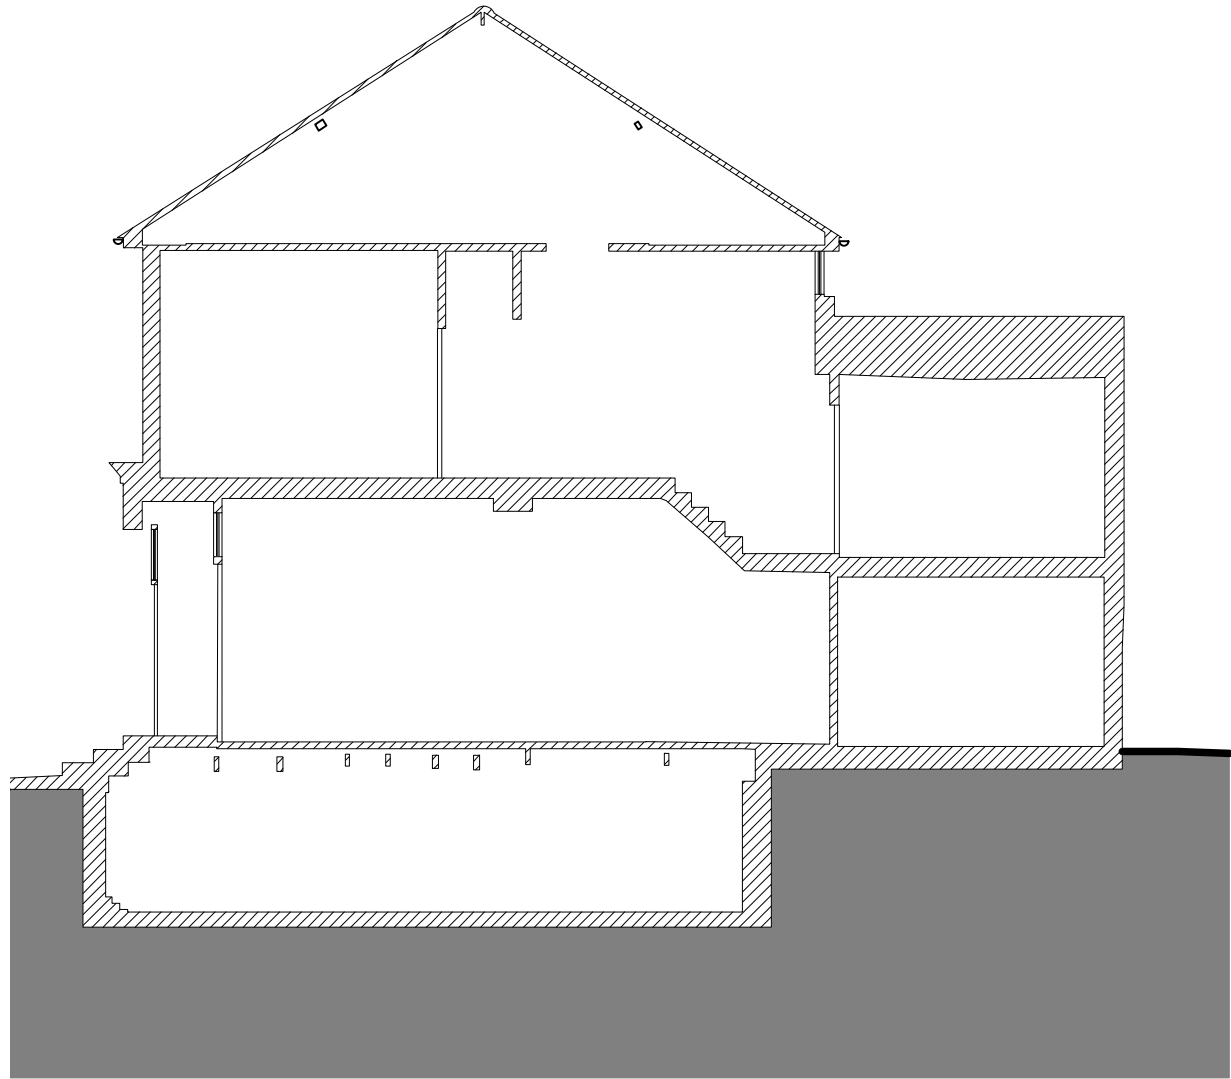

00 - Existing Section A-A
1:100@A3

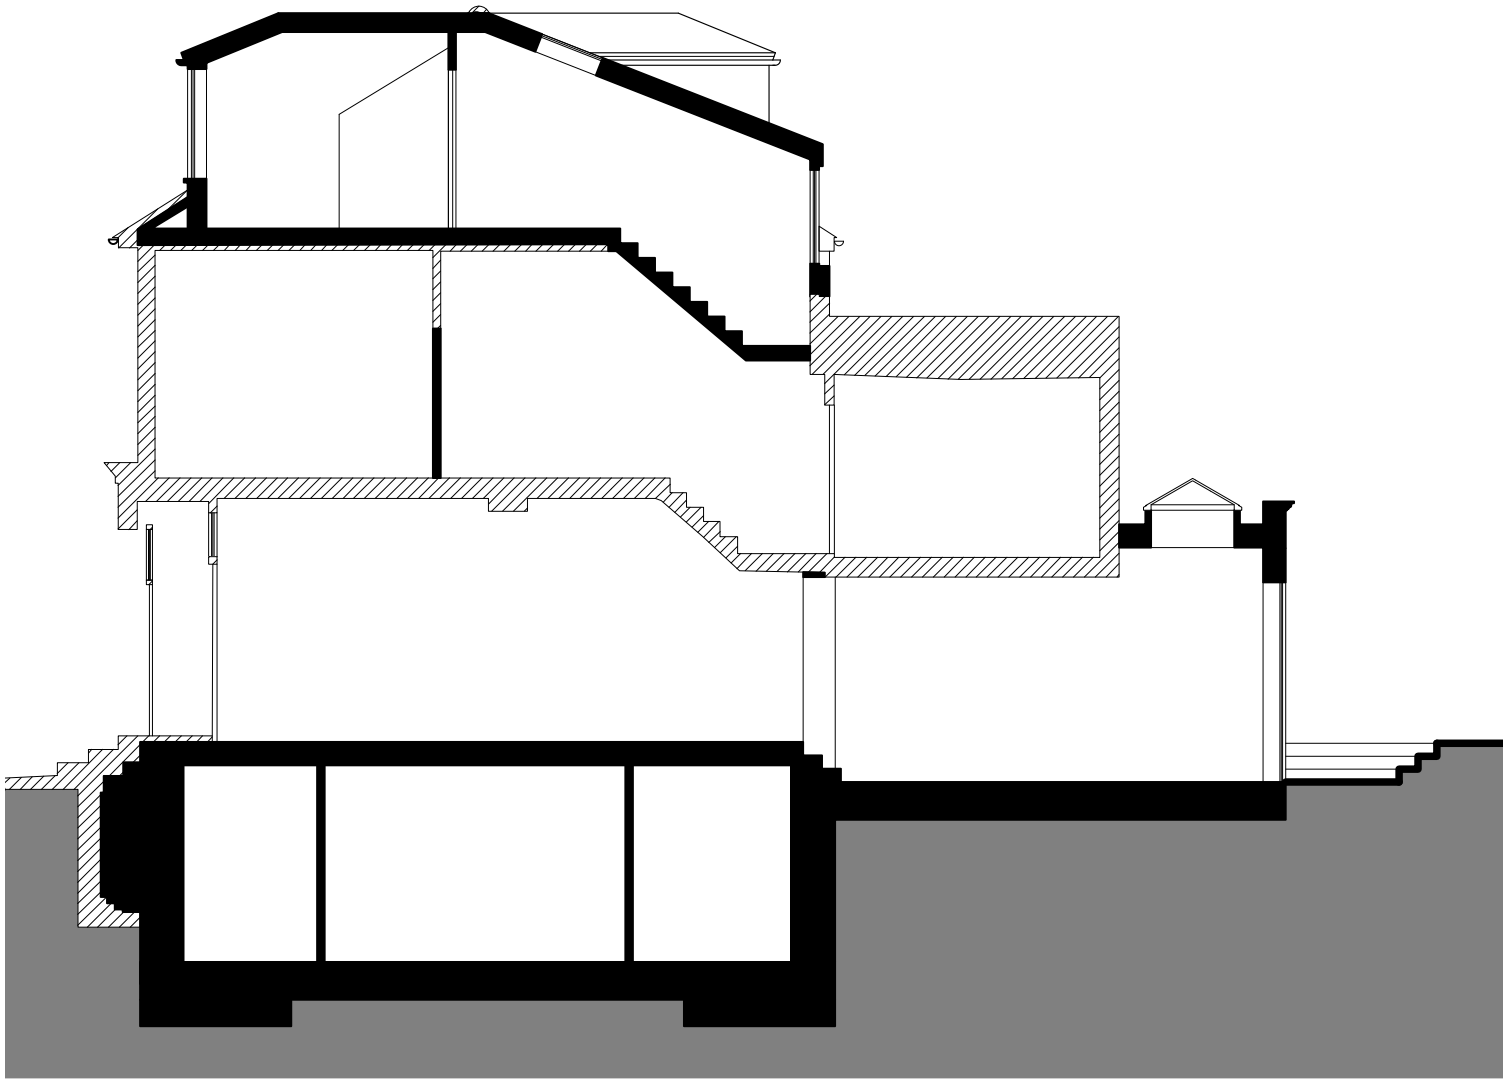

01 - Proposed Section A-A
1:100@A3



Revisions		Notes

Information contained within this drawing is the sole copyright of Dominic Lamb Architects Ltd. and is not to be reproduced without express permission. No implied license exists. This drawing is not to be used for land transfer or valuation purposes. All dimensions & levels are to be checked on site by the contractor. Issued for purposes indicated only. Drawing errors and omissions are to be reported to the architect.

Client	J Longster & A Childs
Project	63 Mount View Road N4 4SR
Project Number	105

Drawing Title	General Sections Existing and Proposed Section A-A
Status	Planning
Scale	1:100@A3
Drawing Number	105-6S00

DOMINIC LAMB ARCHITECTS	
6a Watkins Place, 108 Tower Bridge Road, London SE1 3JH	
studio@lamb.london +44 (0)7755 32503 lamb.london	
Drawn	DL
Checked	DL
Date	Feb 2023
Revision	P1