




00 - Existing Flank Elevation
1:100@A3

uPVC conservatory

Proposed dormer windows. Slate
hipped roof and lead cheeks

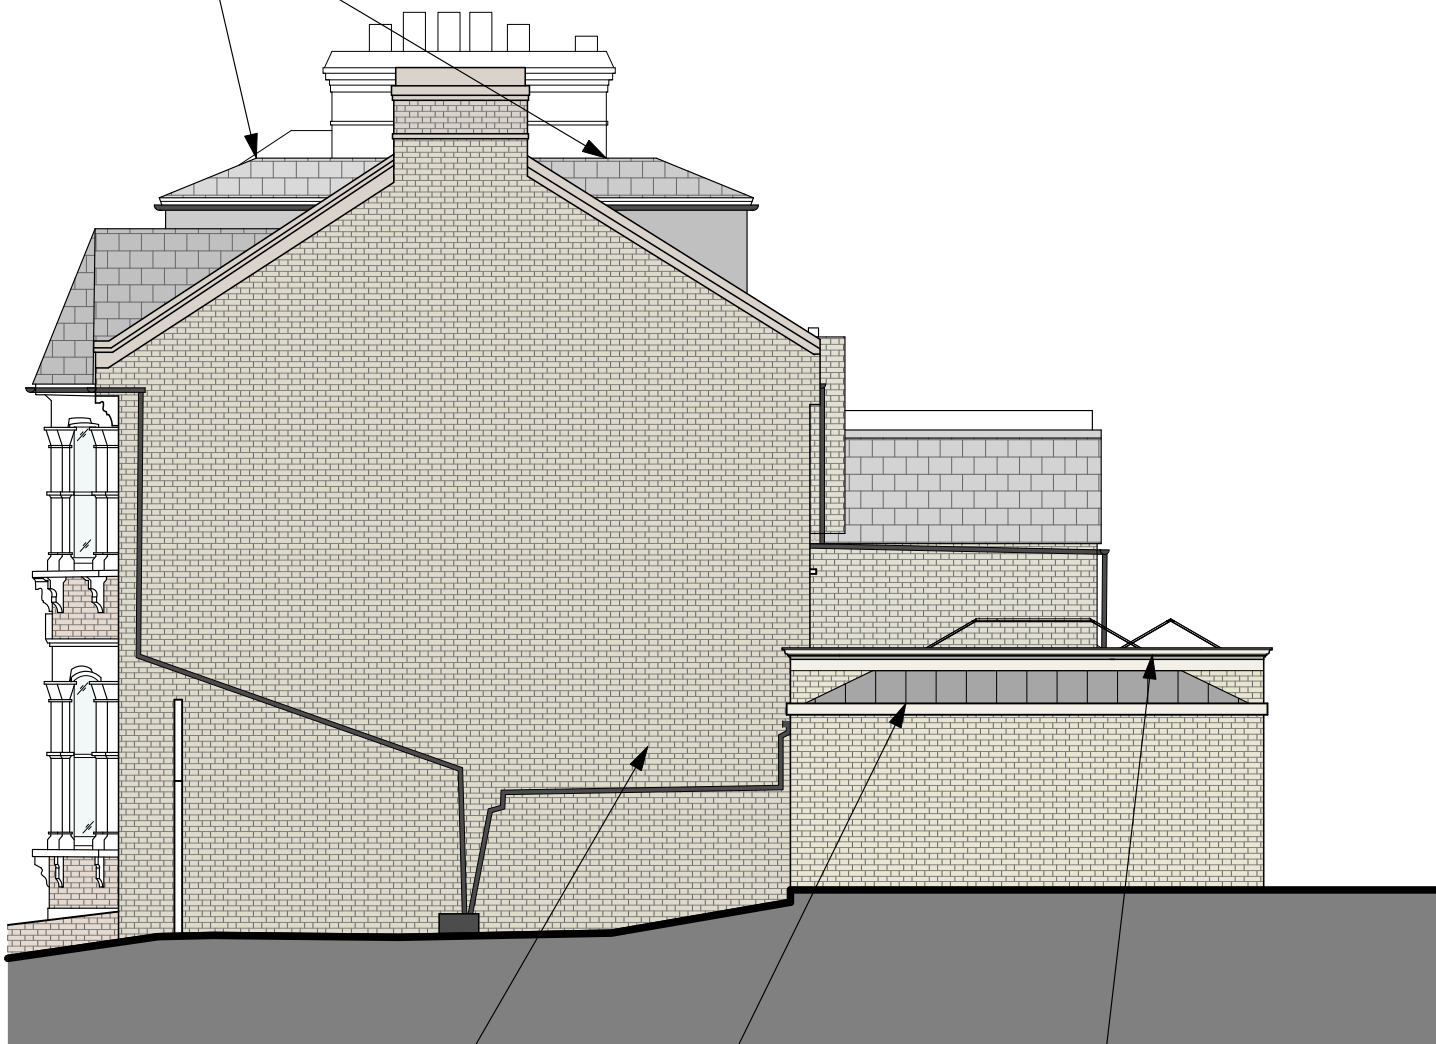

01 - Proposed Flank Elevation
1:100@A3

Existing side windows
removed and bricked
up in matching
brickwork

Lead / metal roof to
lower level part of
extension alongside
boundary with no. 65.

Lantern rooflights within flat roof of
extension

0m 2m 5m 10m 20m

Revisions

Notes

Information contained within this drawing is the sole copyright of Dominic Lamb Architects Ltd. and is not to be reproduced without express permission. No implied license exists. This drawing is not to be used for land transfer or valuation purposes. All dimensions & levels are to be checked on site by the contractor. Issued for purposes indicated only. Drawing errors and omissions are to be reported to the architect.

Client
J Longster & A Childs
Project
**63 Mount View Road
N4 4SR**

Project Number
105

Drawing Title
**General Elevations
Existing and Proposed
Flank Elevation**

DOMINIC
LAMB
ARCHITECTS
6a Watkins Place, 108 Tower Bridge Road, London SE1 3JH
studio@domlamb.com
+44 (0)7753 22003
lamb.london

Status Planning	Drawn DL	Checked DL
Scale 1:100@A3	Date Feb 2023	Revision
Drawing Number 105-GE02		P1