



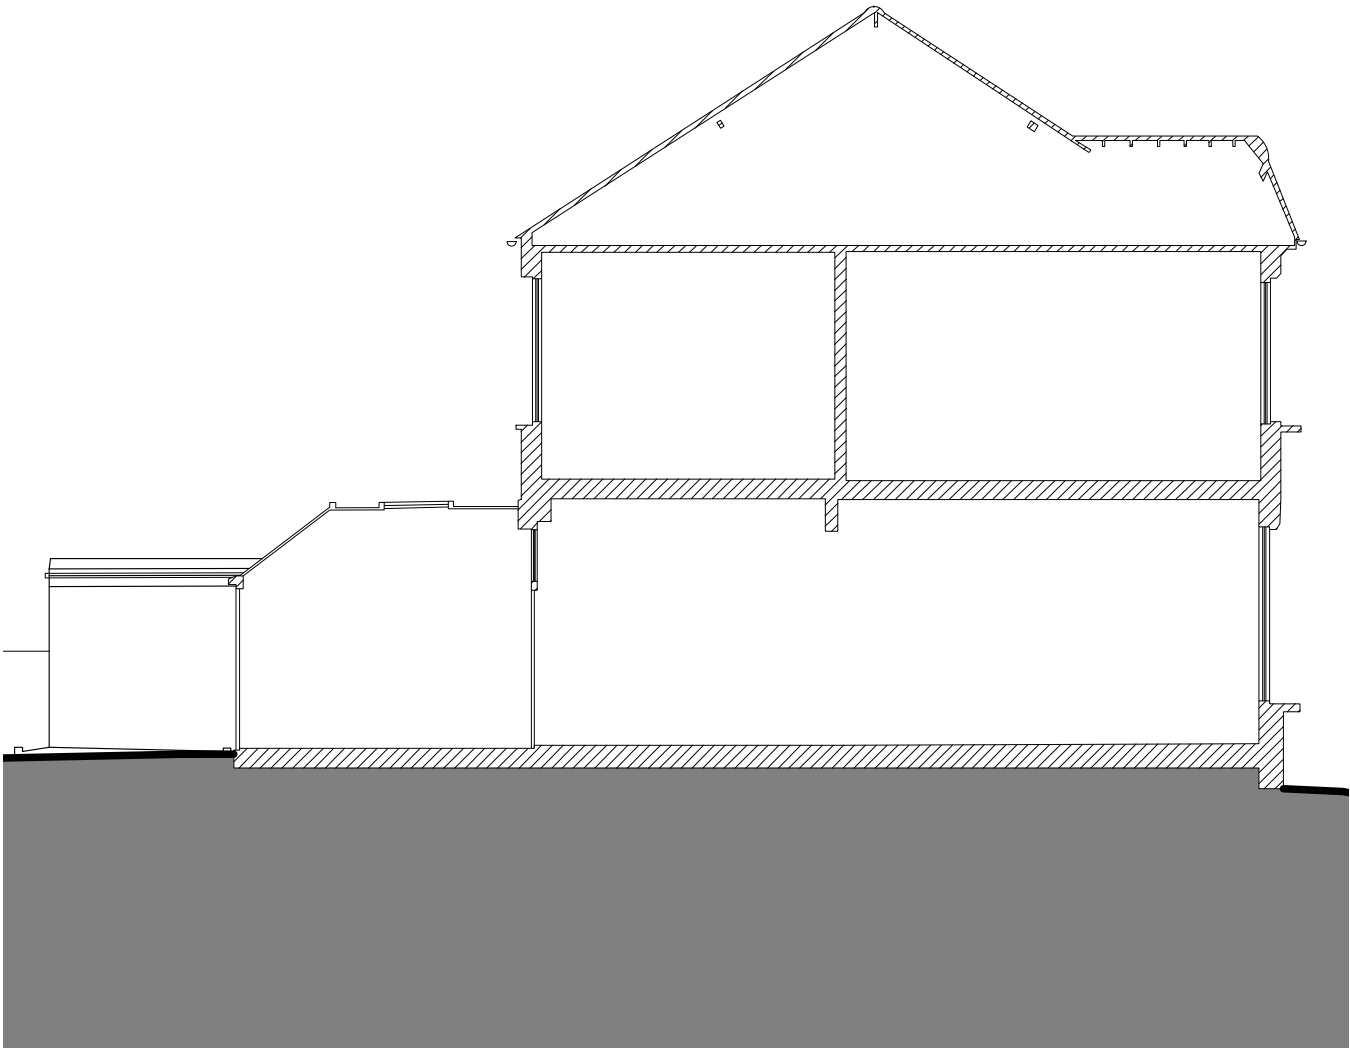

00 - Existing Section C-C
1:100@A3

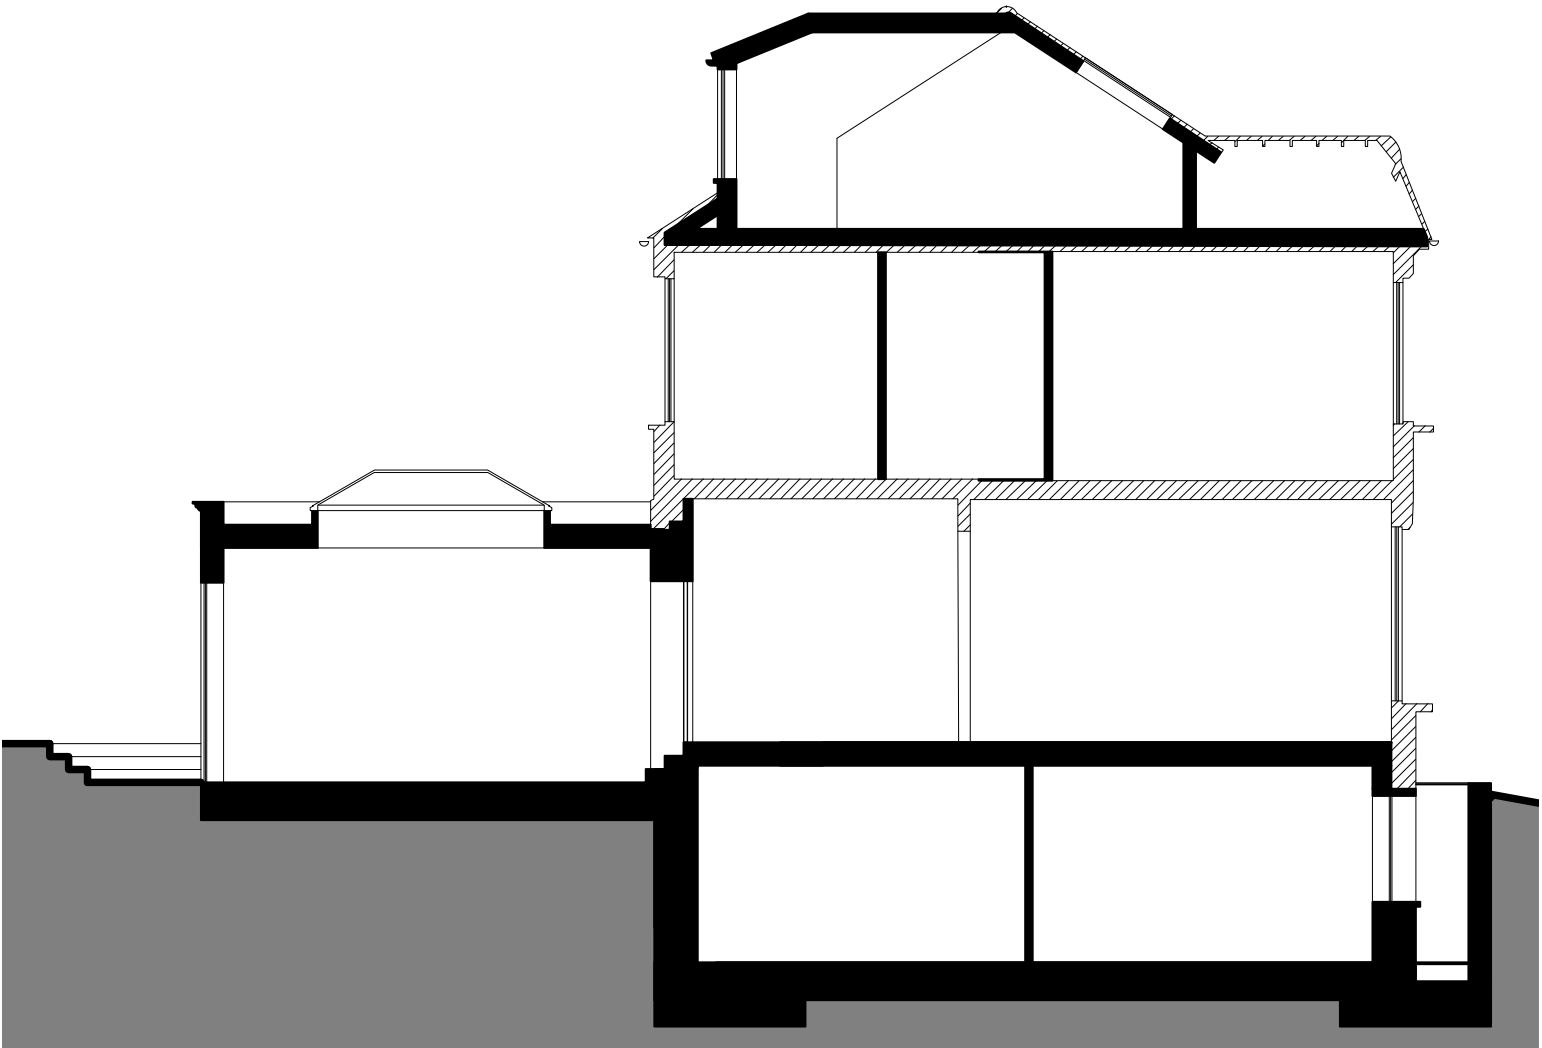

01 - Proposed Section C-C
1:100@A3



Revisions		Notes

Information contained within this drawing is the sole copyright of Dominic Lamb Architects Ltd. and is not to be reproduced without express permission. No implied license exists. This drawing is not to be used for land transfer or valuation purposes. All dimensions & levels are to be checked on site by the contractor. Issued for purposes indicated only. Drawing errors and omissions are to be reported to the architect.

Client	J Longster & A Childs
Project	63 Mount View Road N4 4SR
Project Number	105

Drawing Title	General Sections Existing and Proposed Section C-C
---------------	--

DOMINIC
LAMB
ARCHITECTS

6a Watkins Place, 108 Tower Bridge Road, London SE1 3JH
studio@lamb.london
+44 (0)7753 32003
lamb.london

Status	Drawn	Checked
Planning	DL	DL
Scale		Date
1:100@A3		Feb 2023
Drawing Number		Revision
105-GS02		P1