
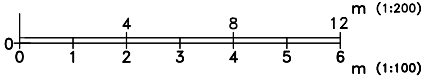
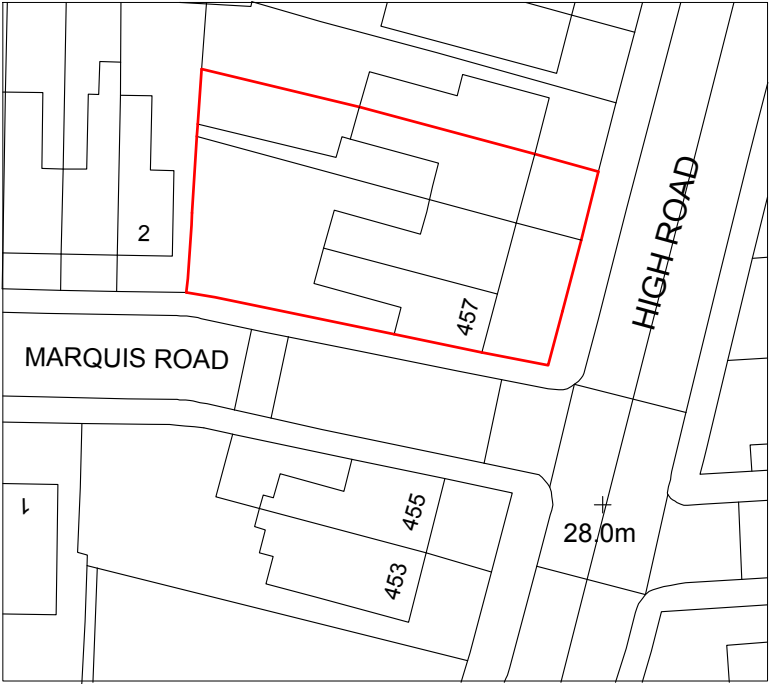


# LOCATION PLAN 1:1250

# SITE PLAN 1:500

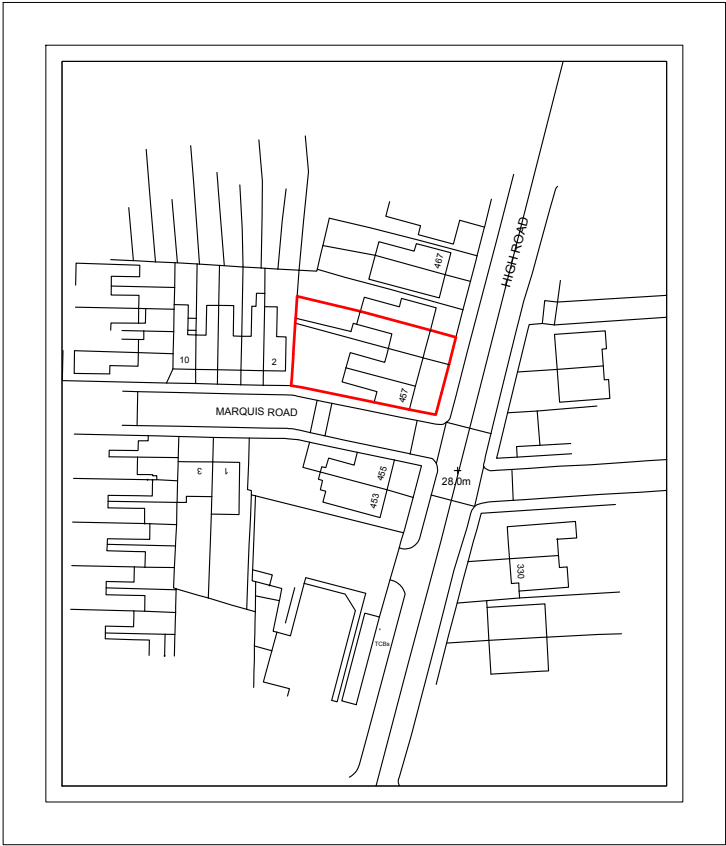

- Notes:
- 1. All dimensions in millimetres (mm) and levels in metres (m) unless noted otherwise.
  - 2. This drawing to be read in conjunction with all other relevant drawings and specification.
  - 3. All work to comply with the relevant British Standards, Codes of Practice and the Building Regulations.

\* PLANS ARE STRICTLY SUBJECT TO BUILDING CONTROL AND OTHER LOCAL AUTHORITIES APPROVAL  
\*ANY WORKS CARRIED OUT PRIOR TO APPROVALS ARE AT OWNERS/CONTRACTORS' OWN RISKS

Project:  
Site at Rear of  
457-461 High Road,  
London N22 8JD


Revisions:



Drawing Title:  
Site and Block Plan

|             |             |           |               |
|-------------|-------------|-----------|---------------|
| Drawing No: | 2817/PP/H1  | Revision: |               |
| Scale:      | As Shown@A3 | Date:     | December 2021 |

**NArch London**  
Hamilton House, 4th Floor,  
Mabledon Place, King's Cross  
London WC1H 9BB

020 8889 0468  
074 0016 6788  
www.narch.co.uk

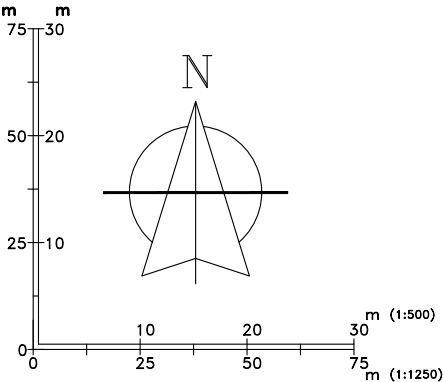

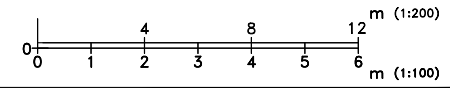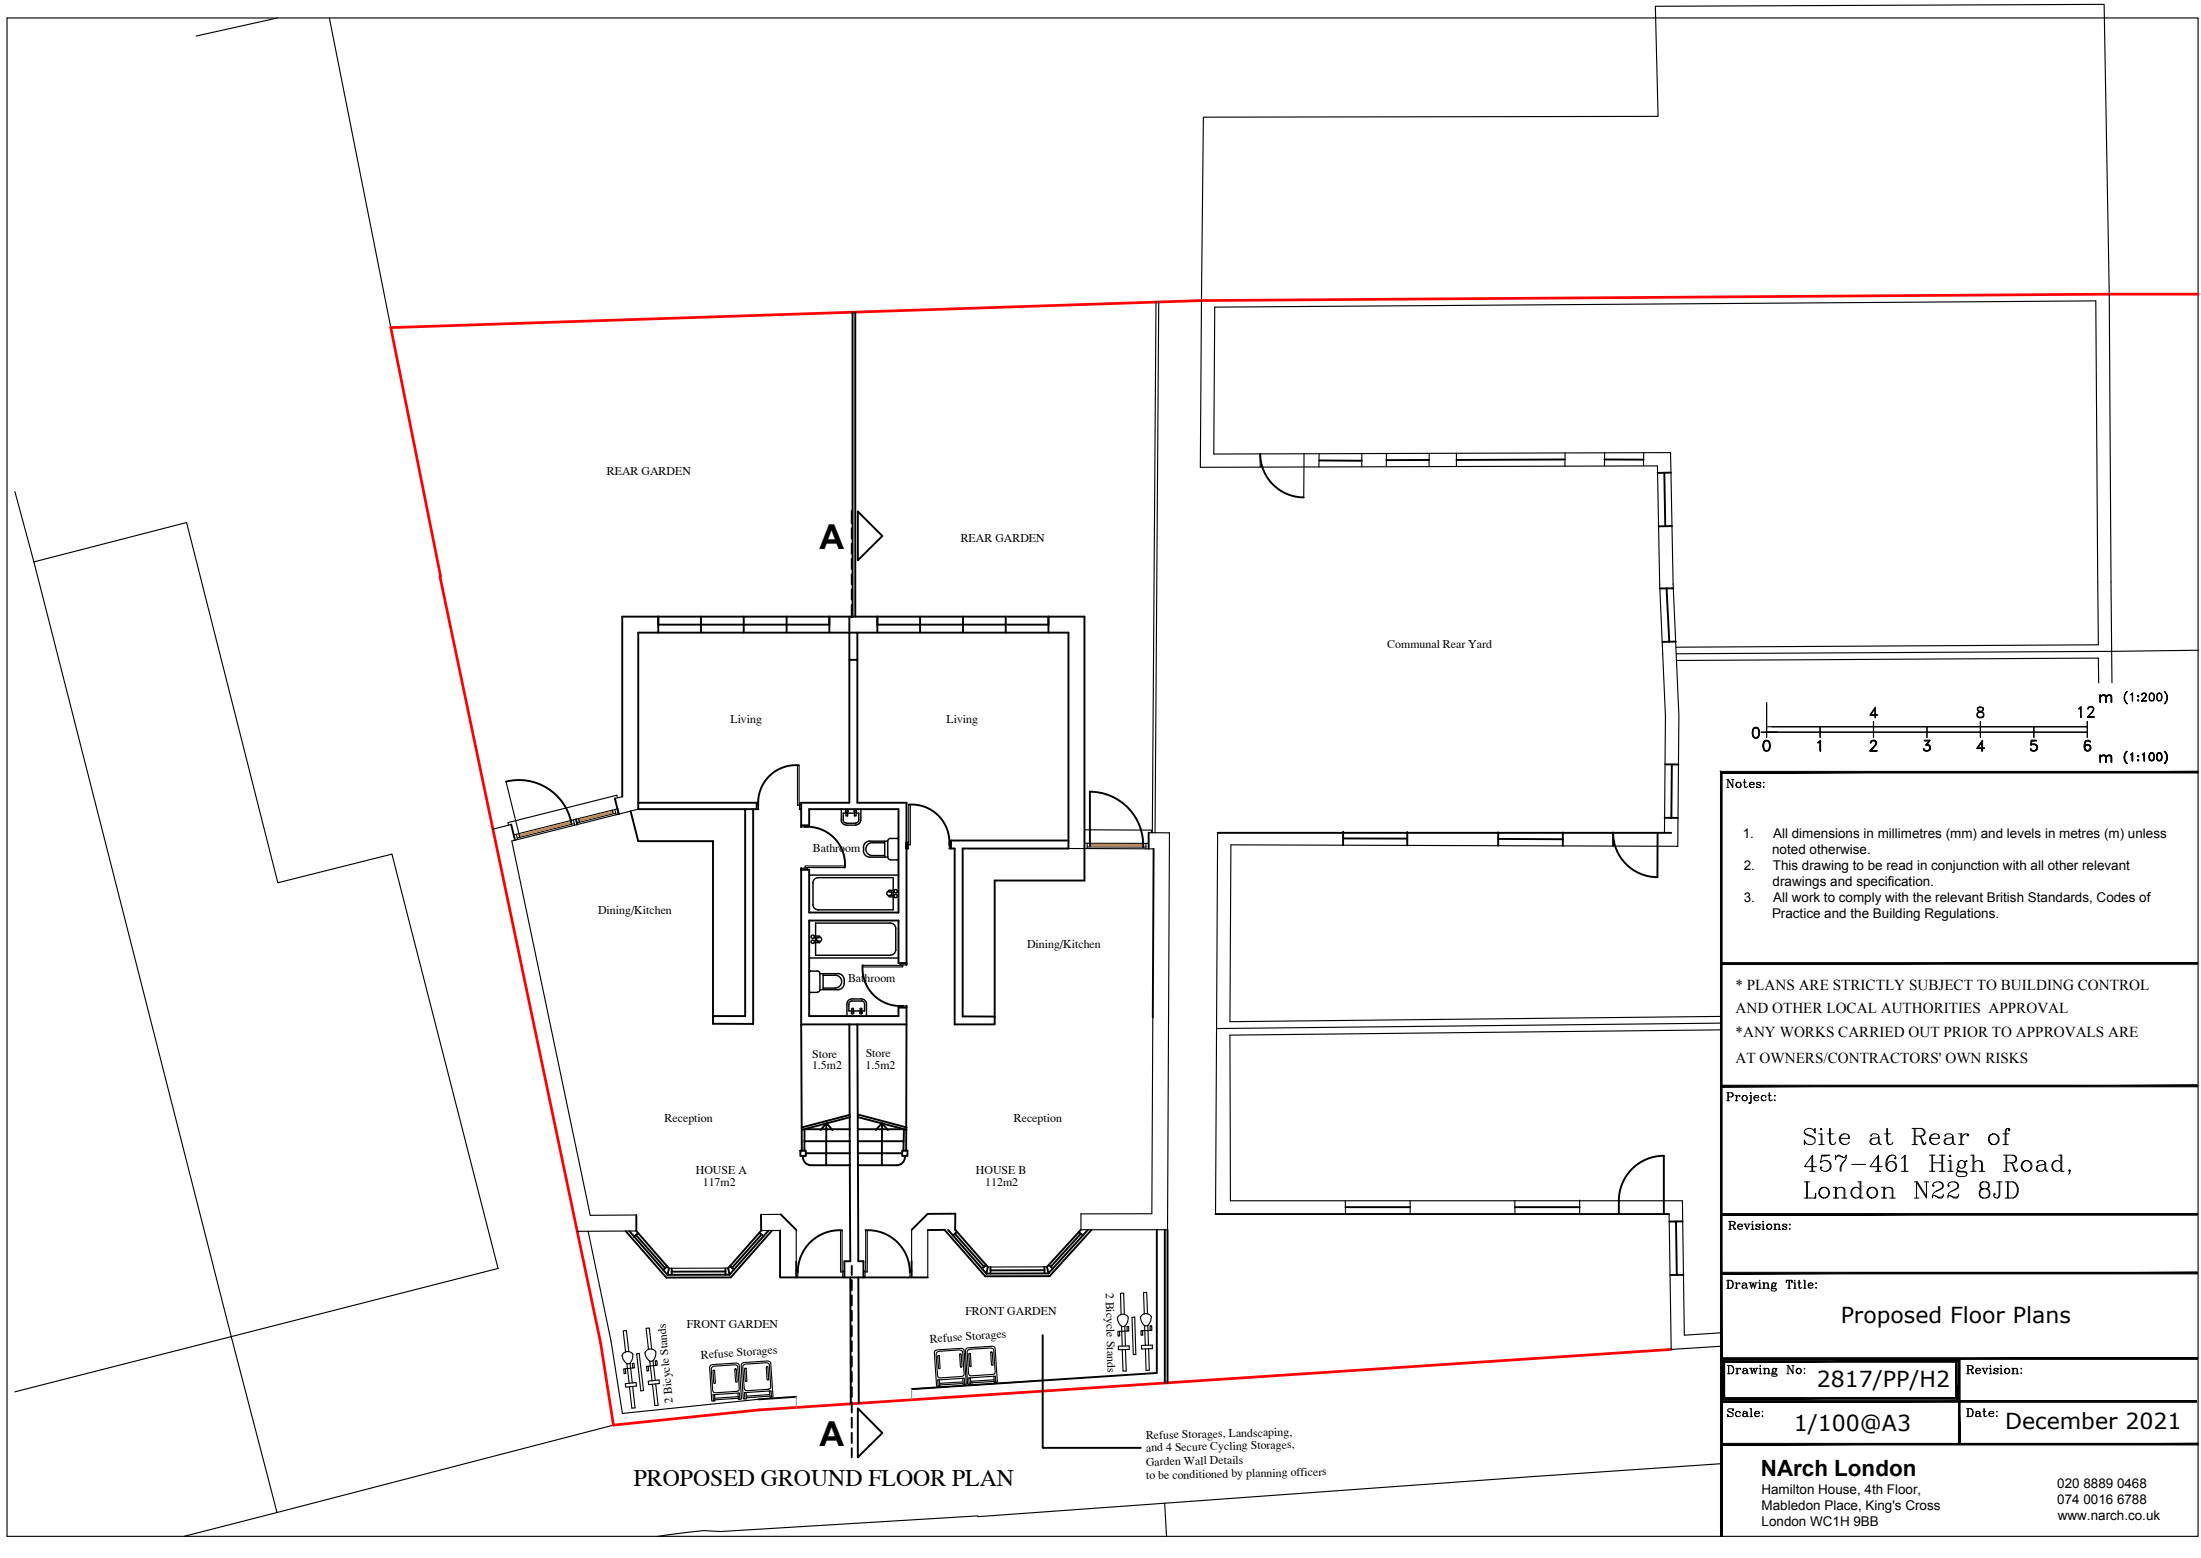

**Notes:**

1. All dimensions in millimetres (mm) and levels in metres (m) unless noted otherwise.
2. This drawing to be read in conjunction with all other relevant drawings and specification.
3. All work to comply with the relevant British Standards, Codes of Practice and the Building Regulations.

**\* PLANS ARE STRICTLY SUBJECT TO BUILDING CONTROL AND OTHER LOCAL AUTHORITIES APPROVAL**  
**\*ANY WORKS CARRIED OUT PRIOR TO APPROVALS ARE AT OWNERS/CONTRACTORS' OWN RISKS**

**Project:**

Site at Rear of  
 457-461 High Road,  
 London N22 8JD

**Revisions:**

**Drawing Title:**



Proposed Floor Plans

|                               |                            |
|-------------------------------|----------------------------|
| <b>Drawing No:</b> 2817/PP/H2 | <b>Revision:</b>           |
| <b>Scale:</b> 1/100@A3        | <b>Date:</b> December 2021 |

**NArch London**  
 Hamilton House, 4th Floor,  
 Mabledon Place, King's Cross  
 London WC1H 9BB

020 8889 0468  
 074 0016 6788  
 www.narch.co.uk

PROPOSED GROUND FLOOR PLAN

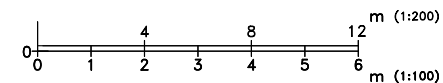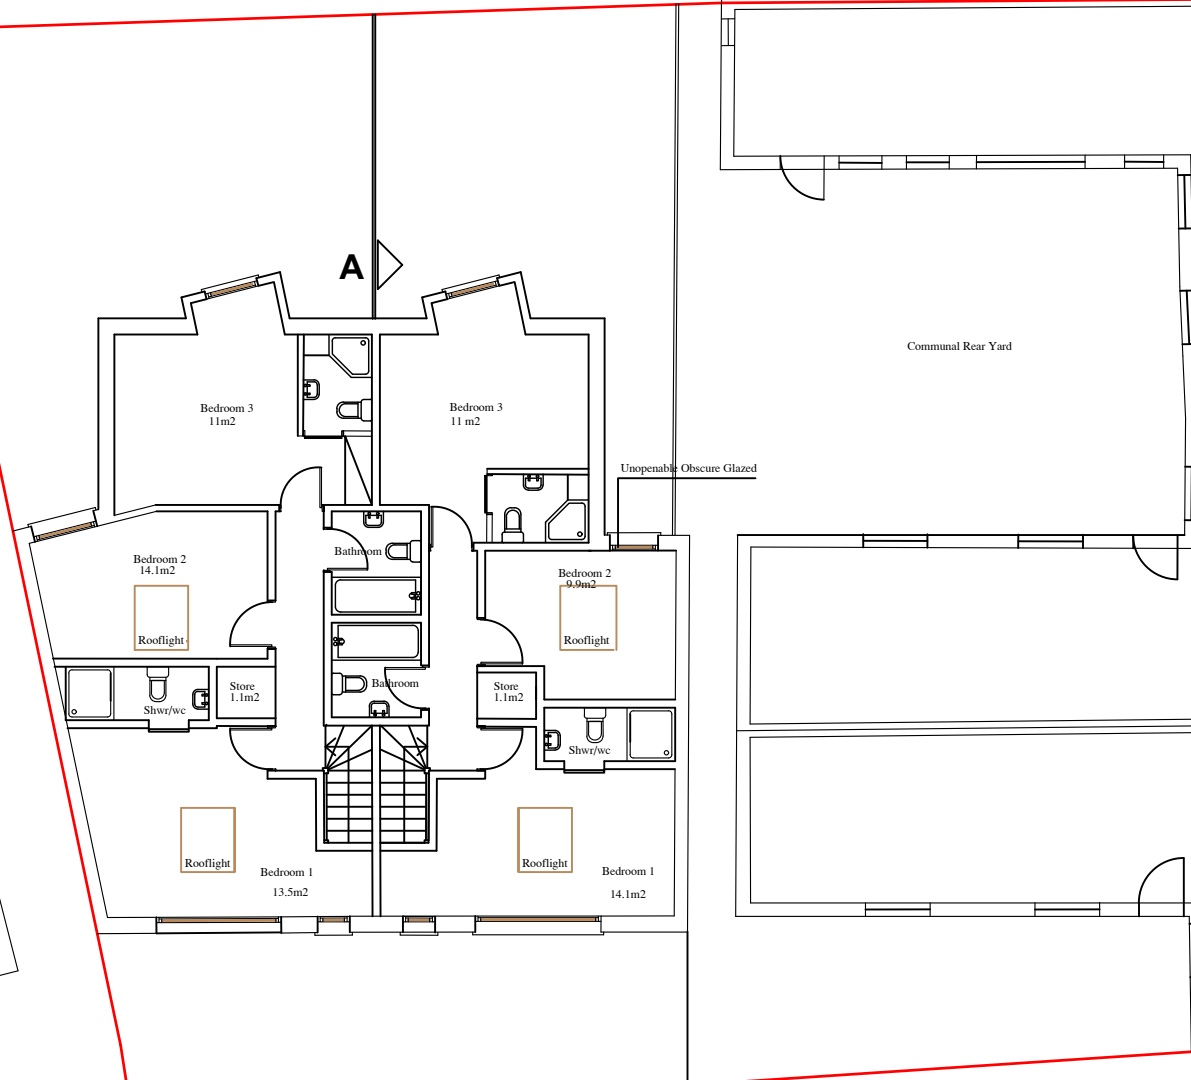

#### Notes:

1. All dimensions in millimetres (mm) and levels in metres (m) unless noted otherwise.
2. This drawing to be read in conjunction with all other relevant drawings and specification.
3. All work to comply with the relevant British Standards, Codes of Practice and the Building Regulations.

\* PLANS ARE STRICTLY SUBJECT TO BUILDING CONTROL AND OTHER LOCAL AUTHORITIES APPROVAL  
 \*ANY WORKS CARRIED OUT PRIOR TO APPROVALS ARE AT OWNERS/CONTRACTORS' OWN RISKS

#### Project:

Site at Rear of  
 457-461 High Road,  
 London N22 8JD

#### Revisions:

#### Drawing Title:

Proposed Floor Plans

Drawing No: 2817/PP/H3

Revision:

Scale: 1/100@A3



Date: December 2021

#### NArch London

Hamilton House, 4th Floor,  
 Mableton Place, King's Cross  
 London WC1H 9BB

020 8889 0468  
 074 0016 6788  
 www.narch.co.uk

PROPOSED FIRST FLOOR PLAN

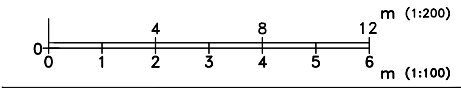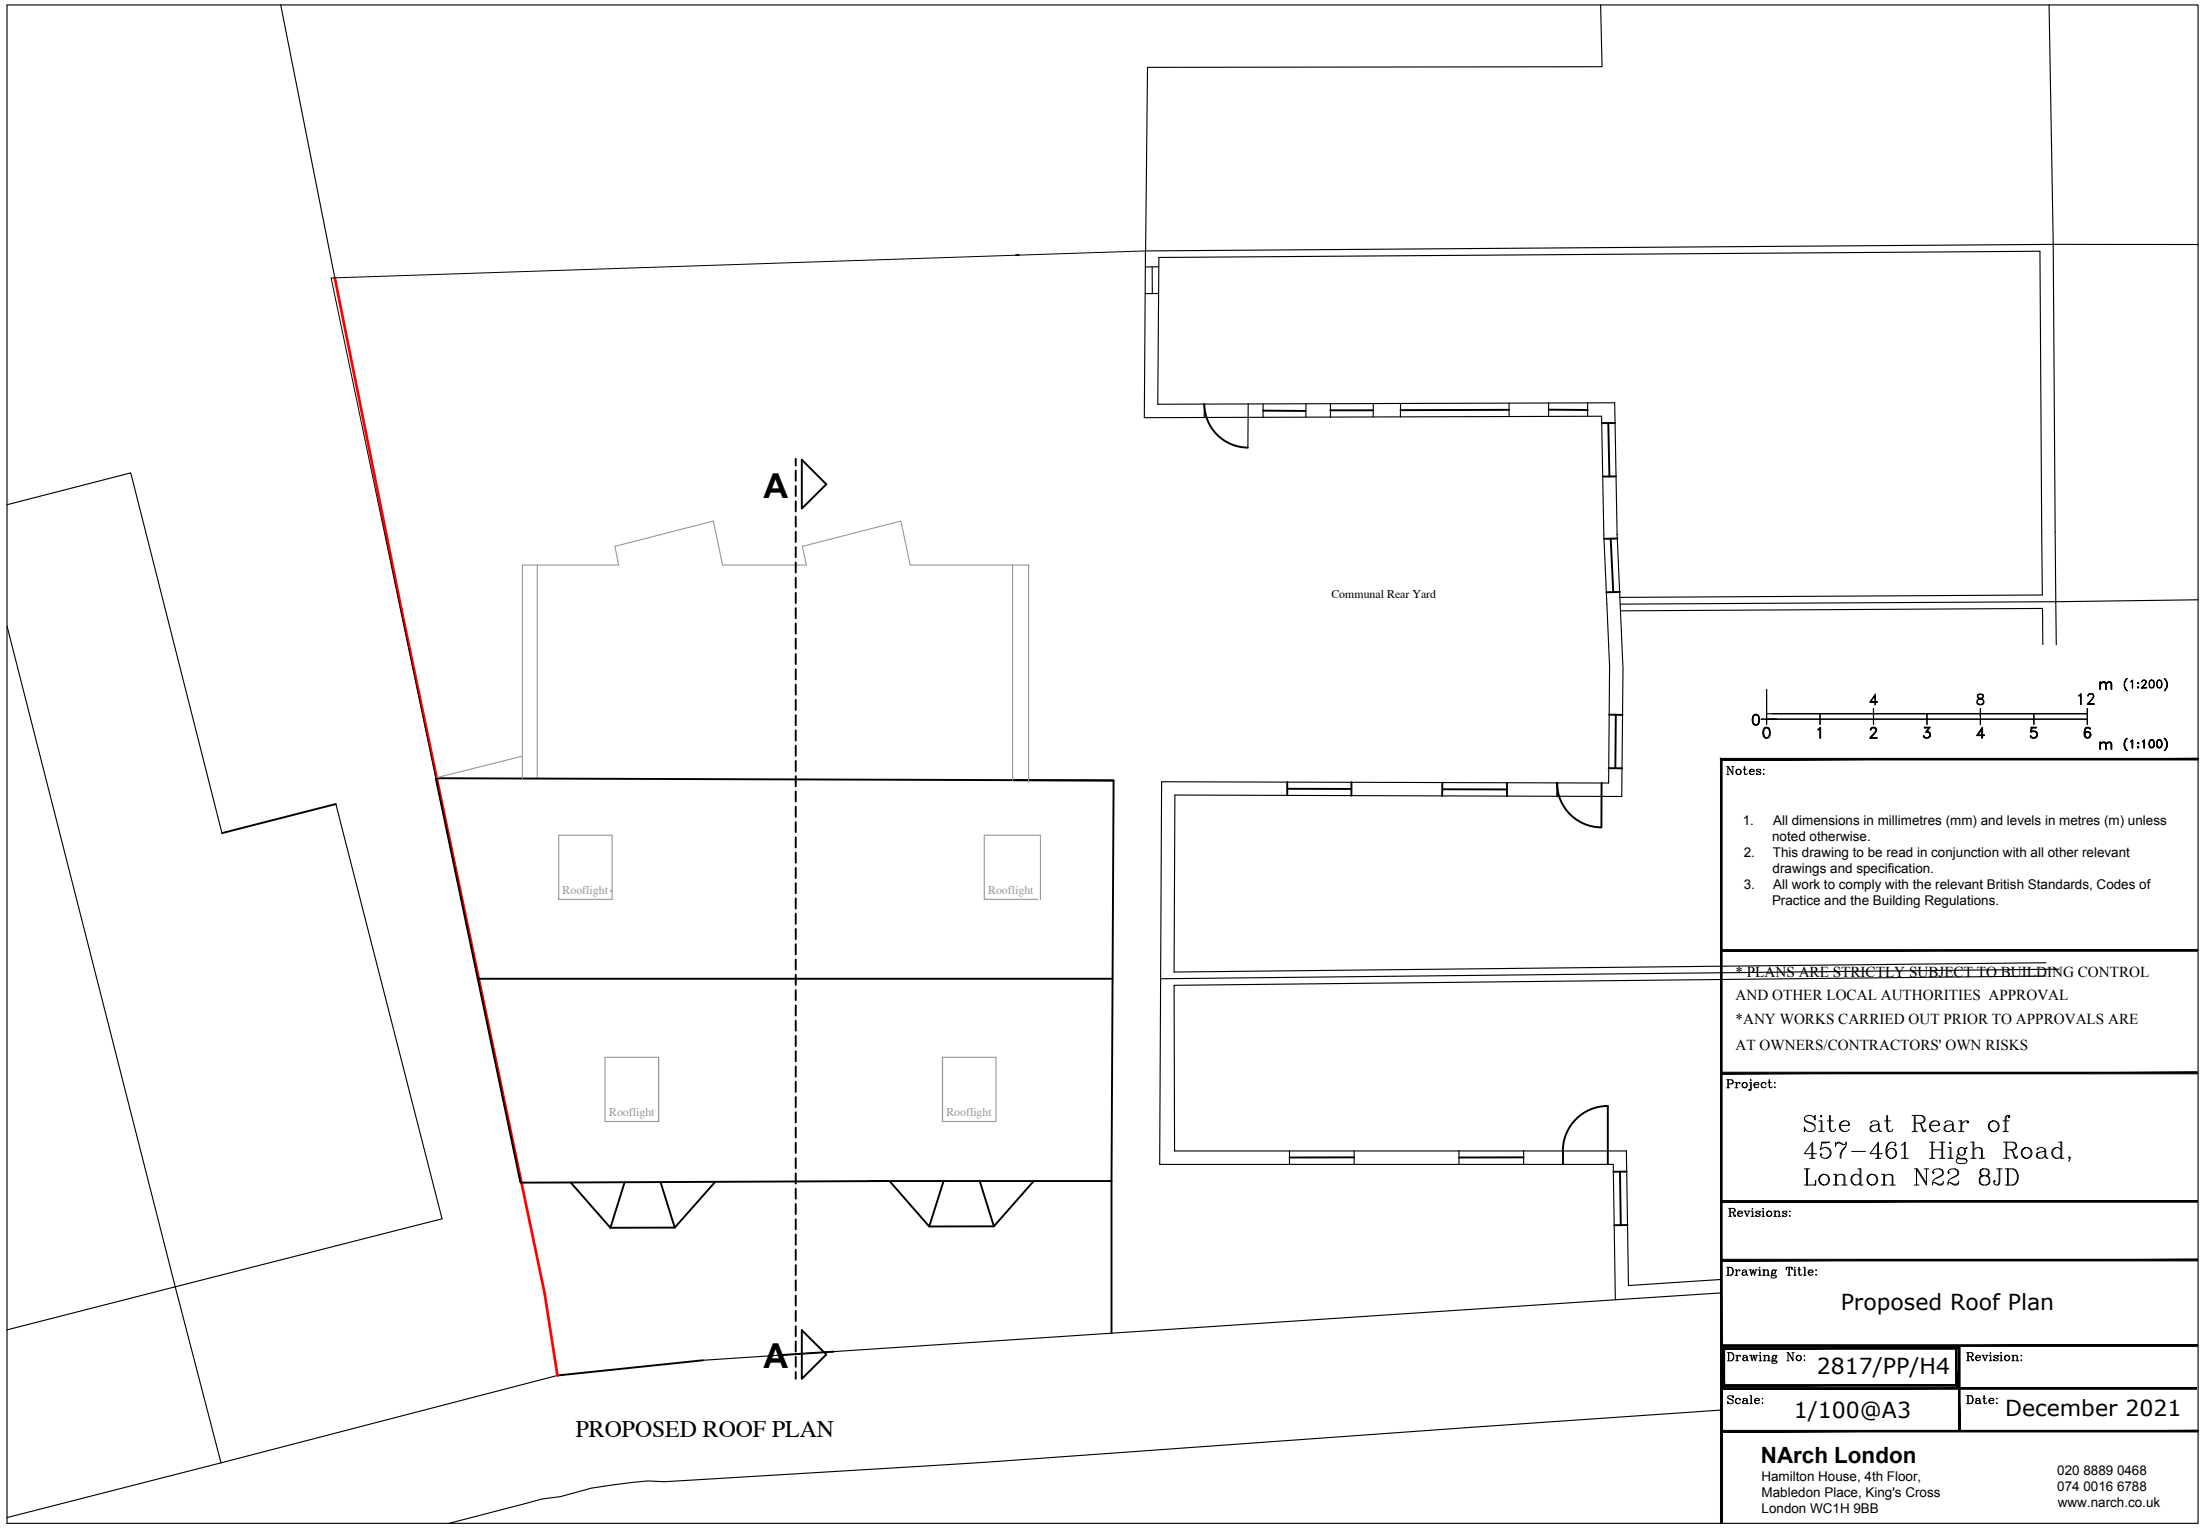

- Notes:
1. All dimensions in millimetres (mm) and levels in metres (m) unless noted otherwise.
  2. This drawing to be read in conjunction with all other relevant drawings and specification.
  3. All work to comply with the relevant British Standards, Codes of Practice and the Building Regulations.

**\* PLANS ARE STRICTLY SUBJECT TO BUILDING CONTROL AND OTHER LOCAL AUTHORITIES APPROVAL**  
**\*ANY WORKS CARRIED OUT PRIOR TO APPROVALS ARE AT OWNERS/CONTRACTORS' OWN RISKS**

Project:

Site at Rear of  
457-461 High Road,  
London N22 8JD

Revisions:

Drawing Title:

Proposed Roof Plan

|             |            |           |  |
|-------------|------------|-----------|--|
| Drawing No: | 2817/PP/H4 | Revision: |  |
|-------------|------------|-----------|--|

|        |          |       |               |
|--------|----------|-------|---------------|
| Scale: | 1/100@A3 | Date: | December 2021 |
|--------|----------|-------|---------------|

|   |                                                   |
|---|---------------------------------------------------|
| <b>NArch London</b><br>Hamilton House, 4th Floor,<br>Mabledon Place, King's Cross<br>London WC1H 9BB | 020 8889 0468<br>074 0016 6788<br>www.narch.co.uk |
|---|---------------------------------------------------|



**FRONT ELEVATION**

Conservation type  
rooflights to  
match roof cladding  
Dark metal standing seam roof  
cladding  
Mixed yellow stock brickwork  
and inset windows  
Rendered and white painted  
bays and entrance walls to match  
adjoining properties  
Double glazed windows with dark  
metal slimline frames to match  
standing seam roof / cladding  
finish  
Composite entrance door  
to match with standing seam roof  
/ cladding finish



**REAR ELEVATION**

Roof height to match with the  
rear addition of 457- 461 High Road

Conservation type  
rooflights to  
match roof cladding  
Dark metal standing seam roof  
cladding  
Mixed yellow stock brickwork  
and inset windows  
Rendered and white painted  
bays to match  
Double glazed windows and  
doors with dark metal simline  
frames to match standing seam  
roof / cladding finish



**Notes:**

1. All dimensions in millimetres (mm) and levels in metres (m) unless noted otherwise.
2. This drawing to be read in conjunction with all other relevant drawings and specification.
3. All work to comply with the relevant British Standards, Codes of Practice and the Building Regulations.

**Project:**

Site at Rear of  
457-461 High Road,  
London N22 8JD

**Revisions:**

**Drawing Title:**

Proposed Elevations

Drawing No: 2817/PP/H5

Revision:

Scale: 1/100@A3


Date: December 2021

**NArch London**

Hamilton House, 4th Floor,  
Mabledon Place, King's Cross  
London WC1H 9BB

020 8889 0468  
074 0016 6788  
www.narch.co.uk

Timber Fence

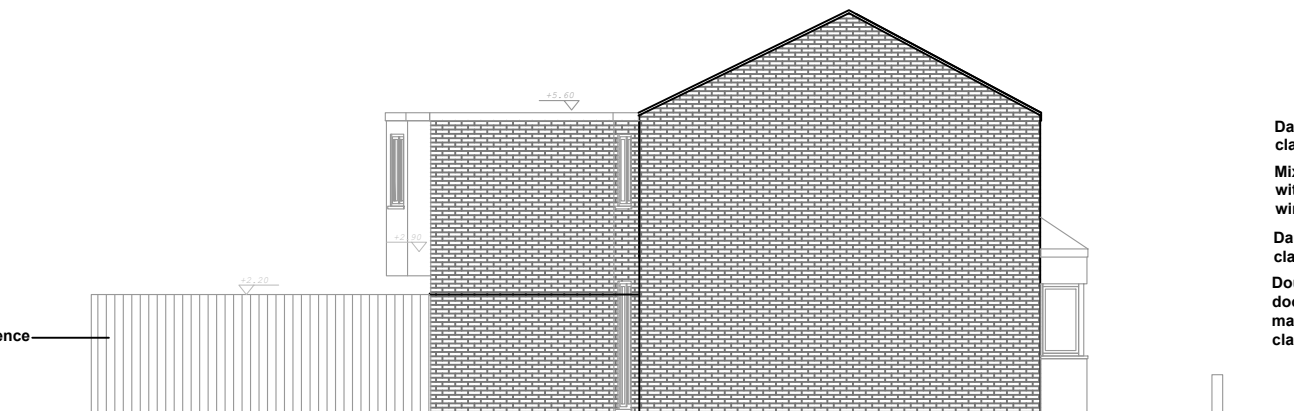


LEFT SIDE ELEVATION

Dark metal standing seam roof cladding


Mixed yellow stock brickwork with brick copings and inset windows

Dark metal standing seam cladding to bay windows

Double glazed windows and doors with dark metal frames to match standing seam roof / cladding finish

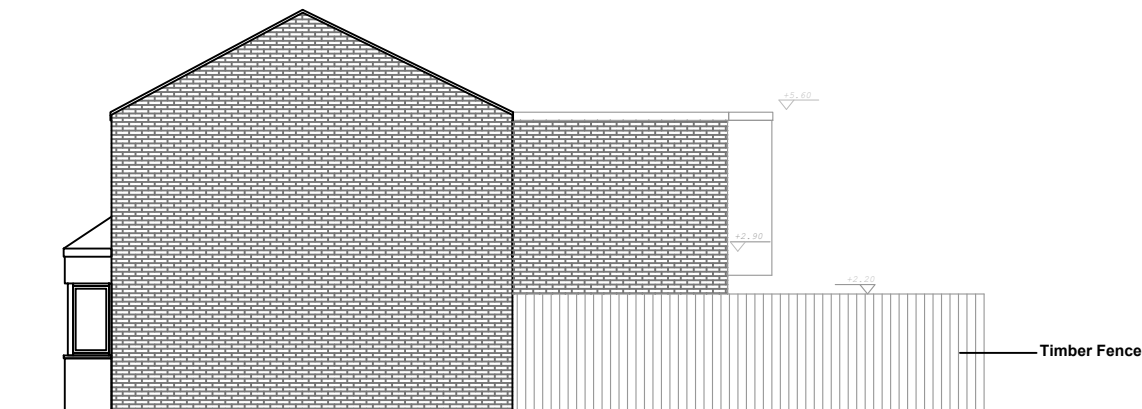

RIGHT SIDE ELEVATION

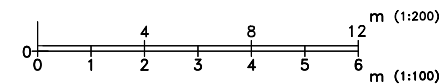

Notes:

1. All dimensions in millimetres (mm) and levels in metres (m) unless noted otherwise.
2. This drawing to be read in conjunction with all other relevant drawings and specification.
3. All work to comply with the relevant British Standards, Codes of Practice and the Building Regulations.

Project:

Site at Rear of  
457-461 High Road,  
London N22 8JD

Revisions:

Drawing Title:

Proposed Section and  
Elevation

Drawing No: 2817/PP/H6

Revision:


Scale: 1/100@A3

Date: December 2021

**NArch London**

Hamilton House, 4th Floor,  
Mabledon Place, King's Cross  
London WC1H 9BB

020 8889 0468  
074 0016 6788  
www.narch.co.uk

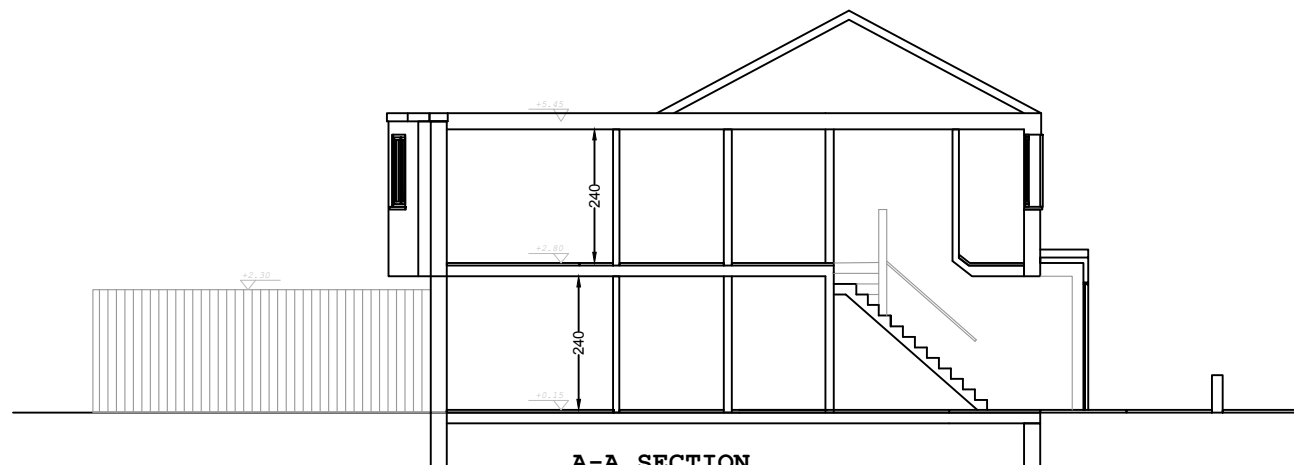

A-A SECTION