



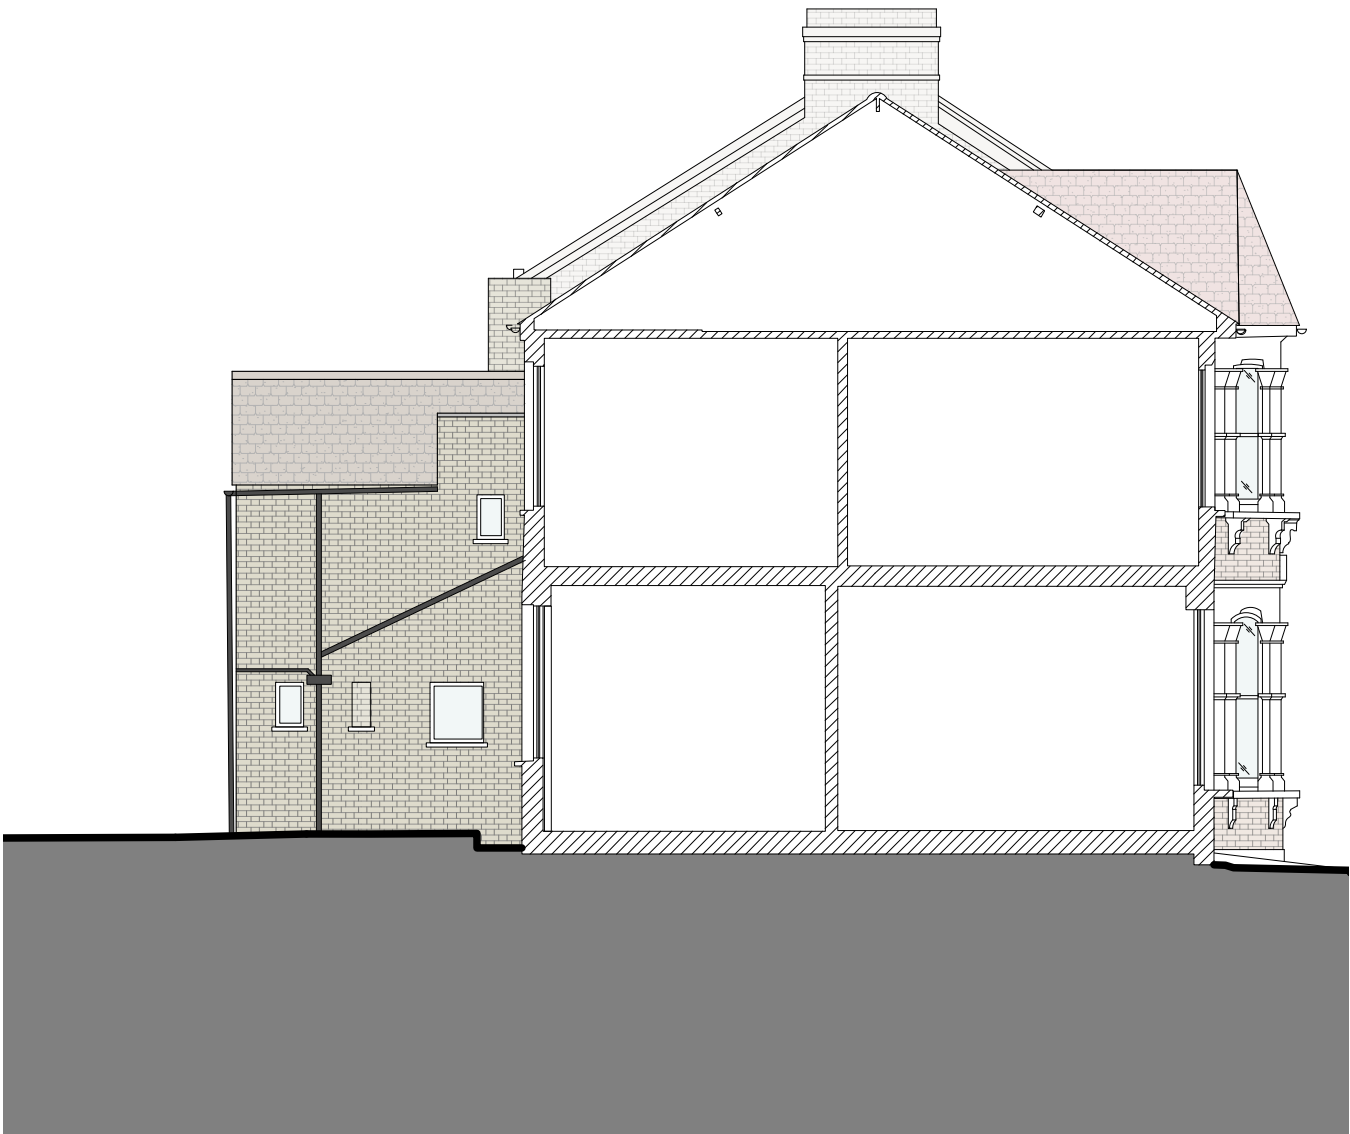

00 - Existing Section B-B
1:100@A3

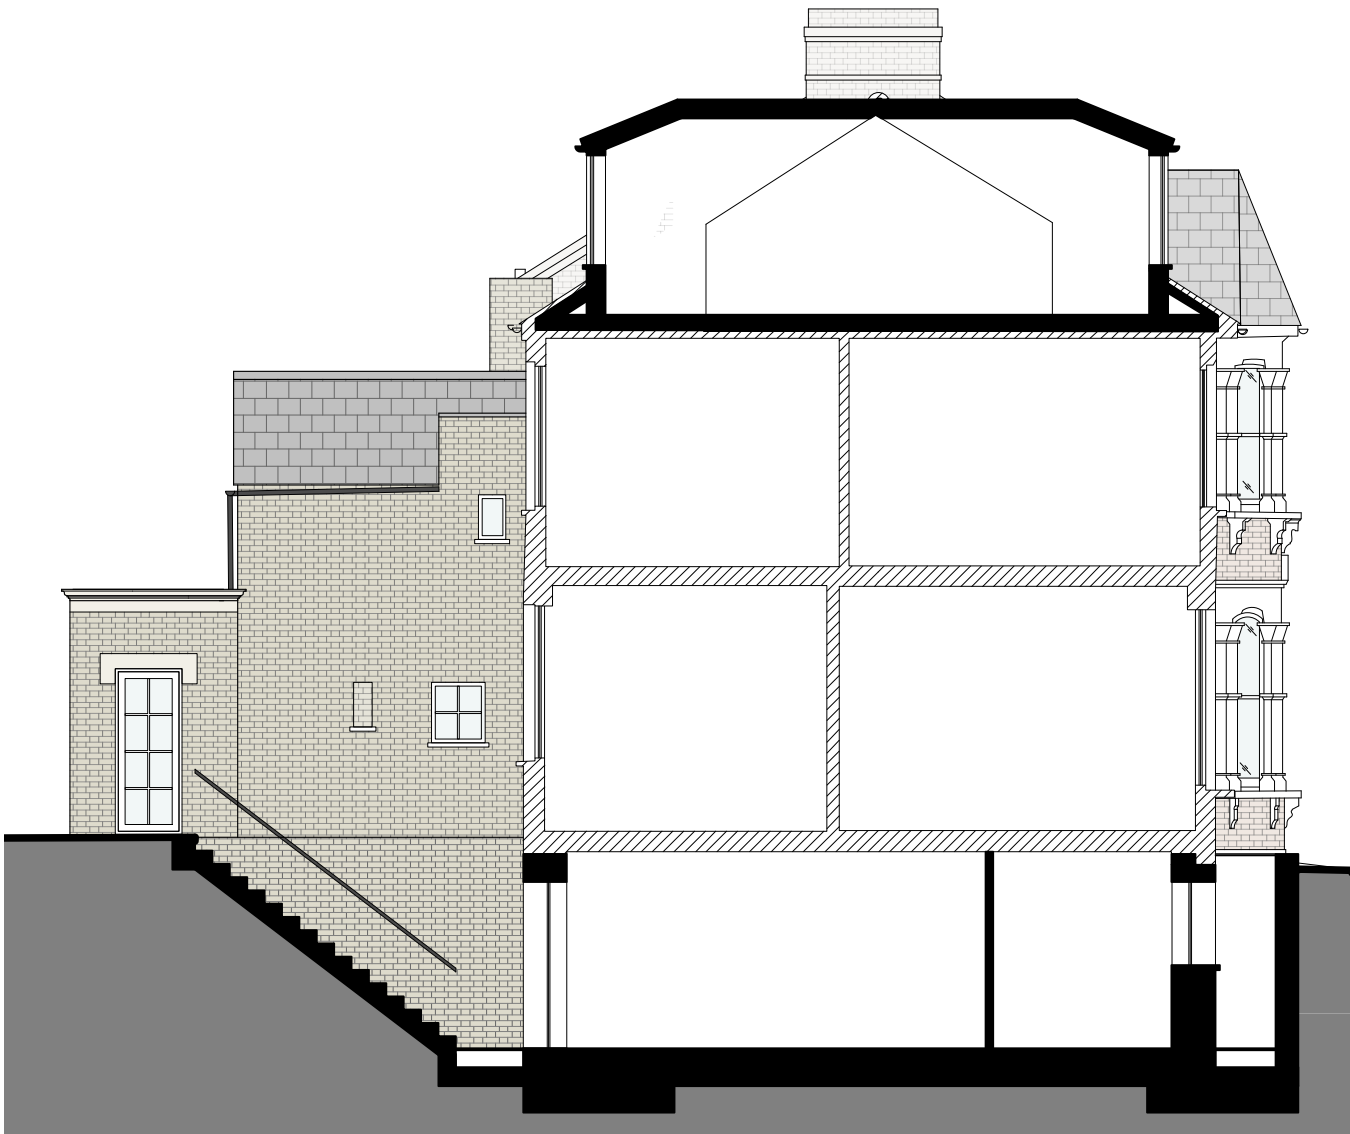

01 - Proposed Section B-B
1:100@A3



Revisions		Notes

Information contained within this drawing is the sole copyright of Dominic Lamb Architects Ltd. and is not to be reproduced without express permission. No implied license exists. This drawing is not to be used for land transfer or valuation purposes. All dimensions & levels are to be checked on site by the contractor. Issued for purposes indicated only. Drawing errors and omissions are to be reported to the architect.

Client J Longster & A Childs		Project Number 105	
Project 63 Mount View Road N4 4SR			
Drawing Title General Sections Existing and Proposed Section B-B		Status Planning	Drawn DL
Scale 1:100@A3		Date Feb 2023	Checked DL
Drawing Number 105-GS01		Revision P1	

DOMINIC
LAMB
ARCHITECTS
6a Watkins Place, 108 Tower Bridge Road, London SE1 3JH
studio@lamb.london
+44 (0)7755 322003
lamb.london