


BLOCK PLAN SCALE 1:500

Copyright © Studio 136 Architects Ltd
This drawing which is the property of Studio 136 Architects Ltd is the subject of Intellectual Property Rights including copyright and design right and shall not be reproduced, copied, loaned or submitted to any other party without the written consent of Studio 136 Architects Ltd

This drawing is not to be scaled. Only figured dimensions to be taken. Any discrepancies to be reported to the Studio136 Architects Ltd prior to setting out or ordering of any materials

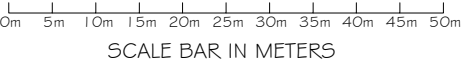


533250


533300

190400

190350

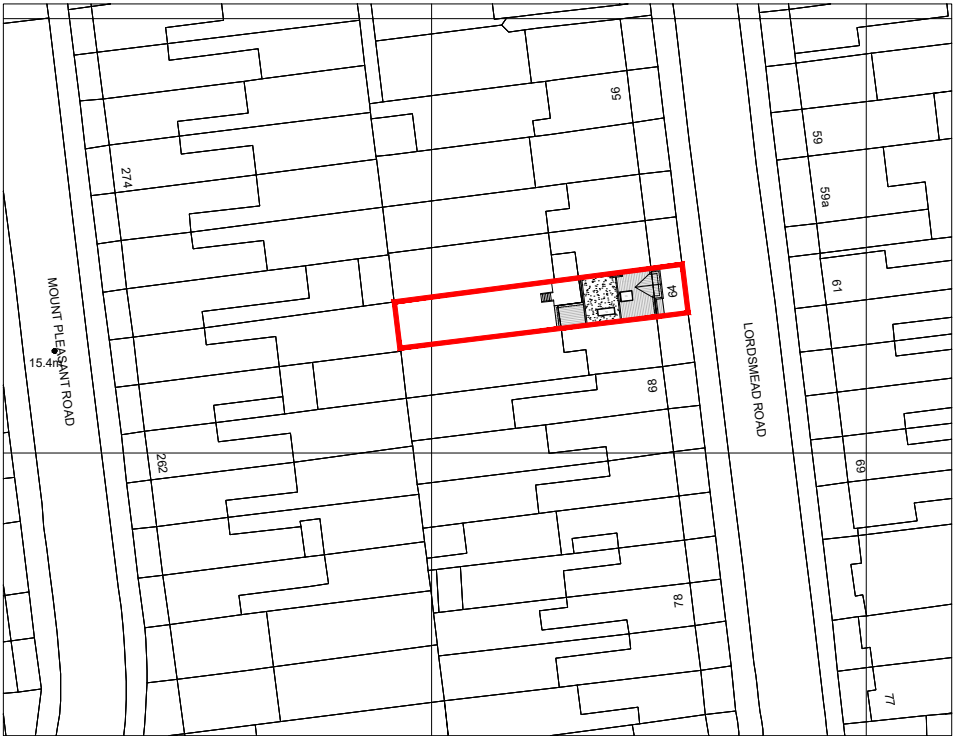

(c) Crown Copyright and Database Rights 2023 OS 100060020

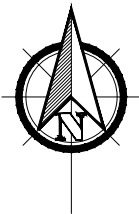

studio

136

architects

The Broadway, Wembley, Middlesex, HA9 8JT

Tel/Fax: 020 8907 7131

e-mail: info@studio136.co.uk

Project


LOFT CONVERSION AT
64 LORDSMEAD ROAD
LONDON
N17 6EY

Client
MS HARVEY
64 LORDSMEAD ROAD
LONDON
N17 6EY

Drawing Title
BLOCK PLAN

Scale	Drawn	Checked	Authorised
1:500/1:1250 @ A4		--	--
MARCH 2023		--	--

Drawing Number	Rev
ST_MAR 23_64 LOR_LP	-

 

533250


533300

190400

190400

190350

190350

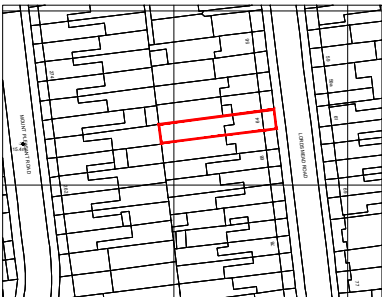

(c) Crown Copyright and Database Rights 2023 OS 100060020

533250

533300