


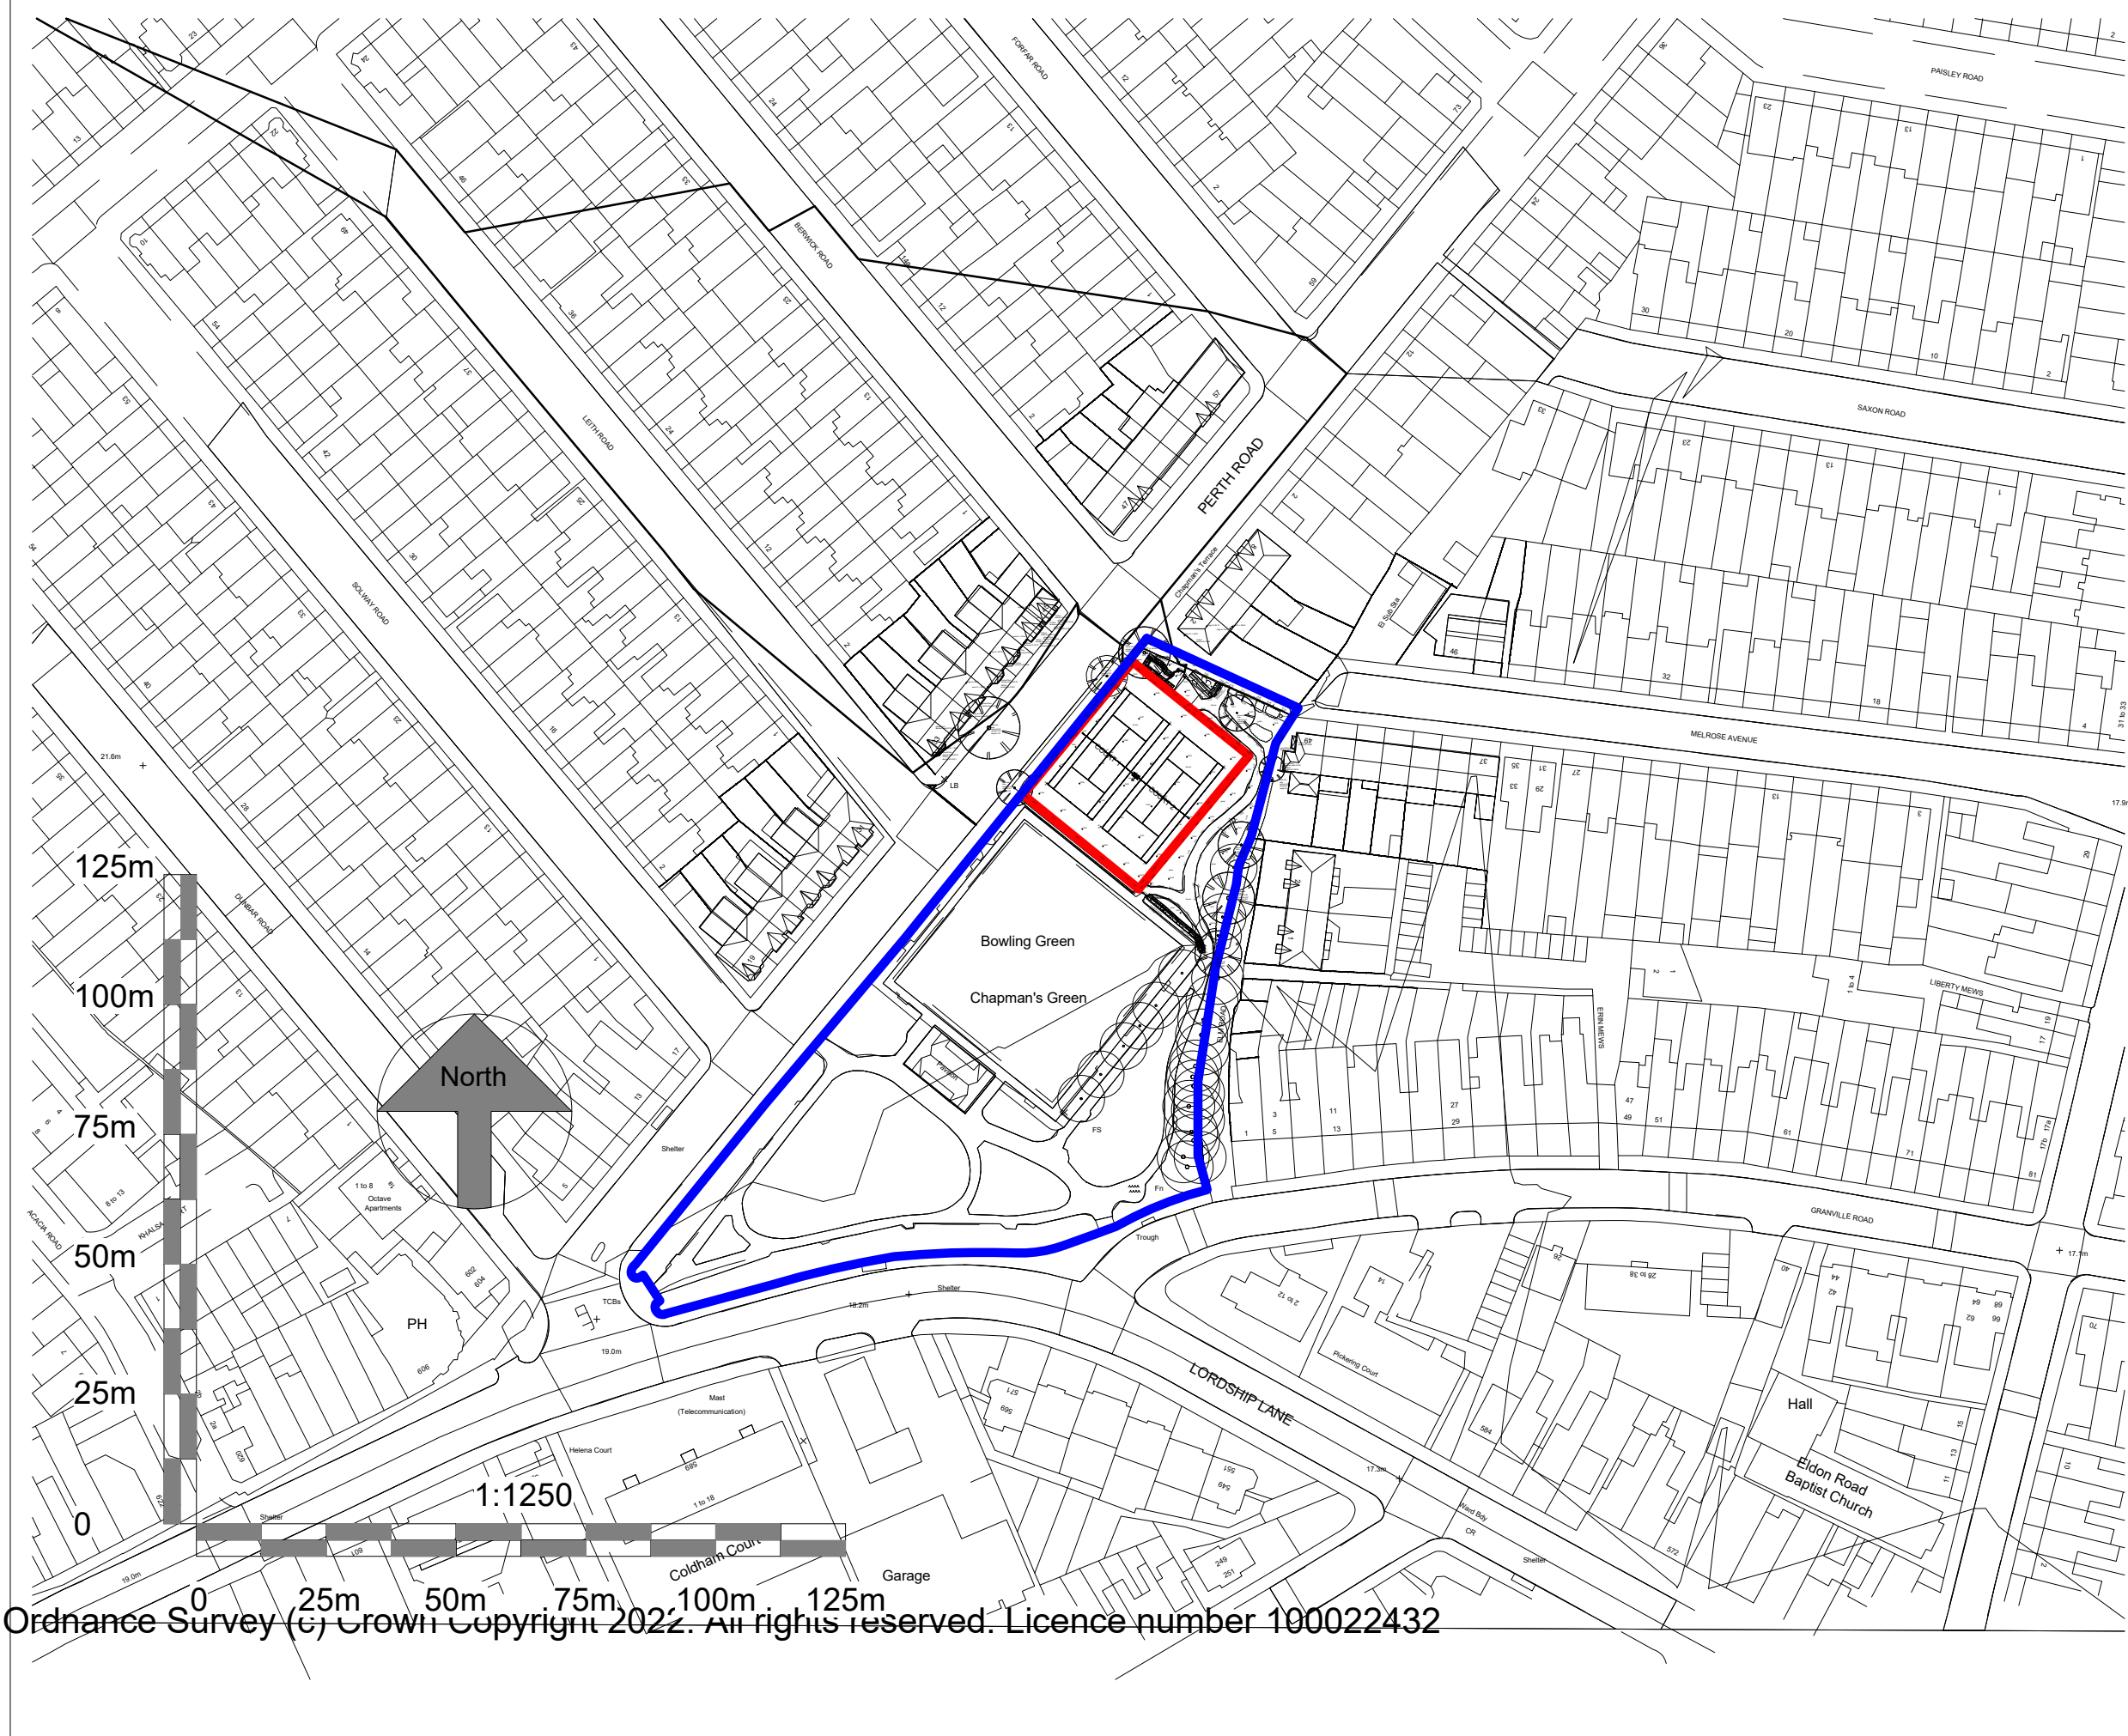

Notes

This is an A3 Drawing at a scale of  
1 : 1250

| Rev | Date | Description |
|-----|------|-------------|
|     |      |             |
|     |      |             |
SITE LOCATION  
Chapmans Green  
Perth Road.  
LONDON. N22 5RD.

PROJECT  
LED Floodlighting

CLIENT  
Haringey Council

DRAWING TITLE  
Location Plan



39 Hemwood Road, Windsor, Berkshire, SL4 4YX  
Telephone: (01753) 850123 Mob: 07770 366259  
Email: office@sfpad.co.uk

CONSULTANCY SERVICES

|                                  |                  |                        |  |
|----------------------------------|------------------|------------------------|--|
| DRAWN BY<br>L.West               |                  | CHECKED BY<br>S.F.P.D. |  |
| SCALE<br>1 : 1250                | DATE<br>14.09.22 | REVISION NO.           |  |
| DRAWING NUMBER<br>2022CAS016 010 |                  |                        |  |