




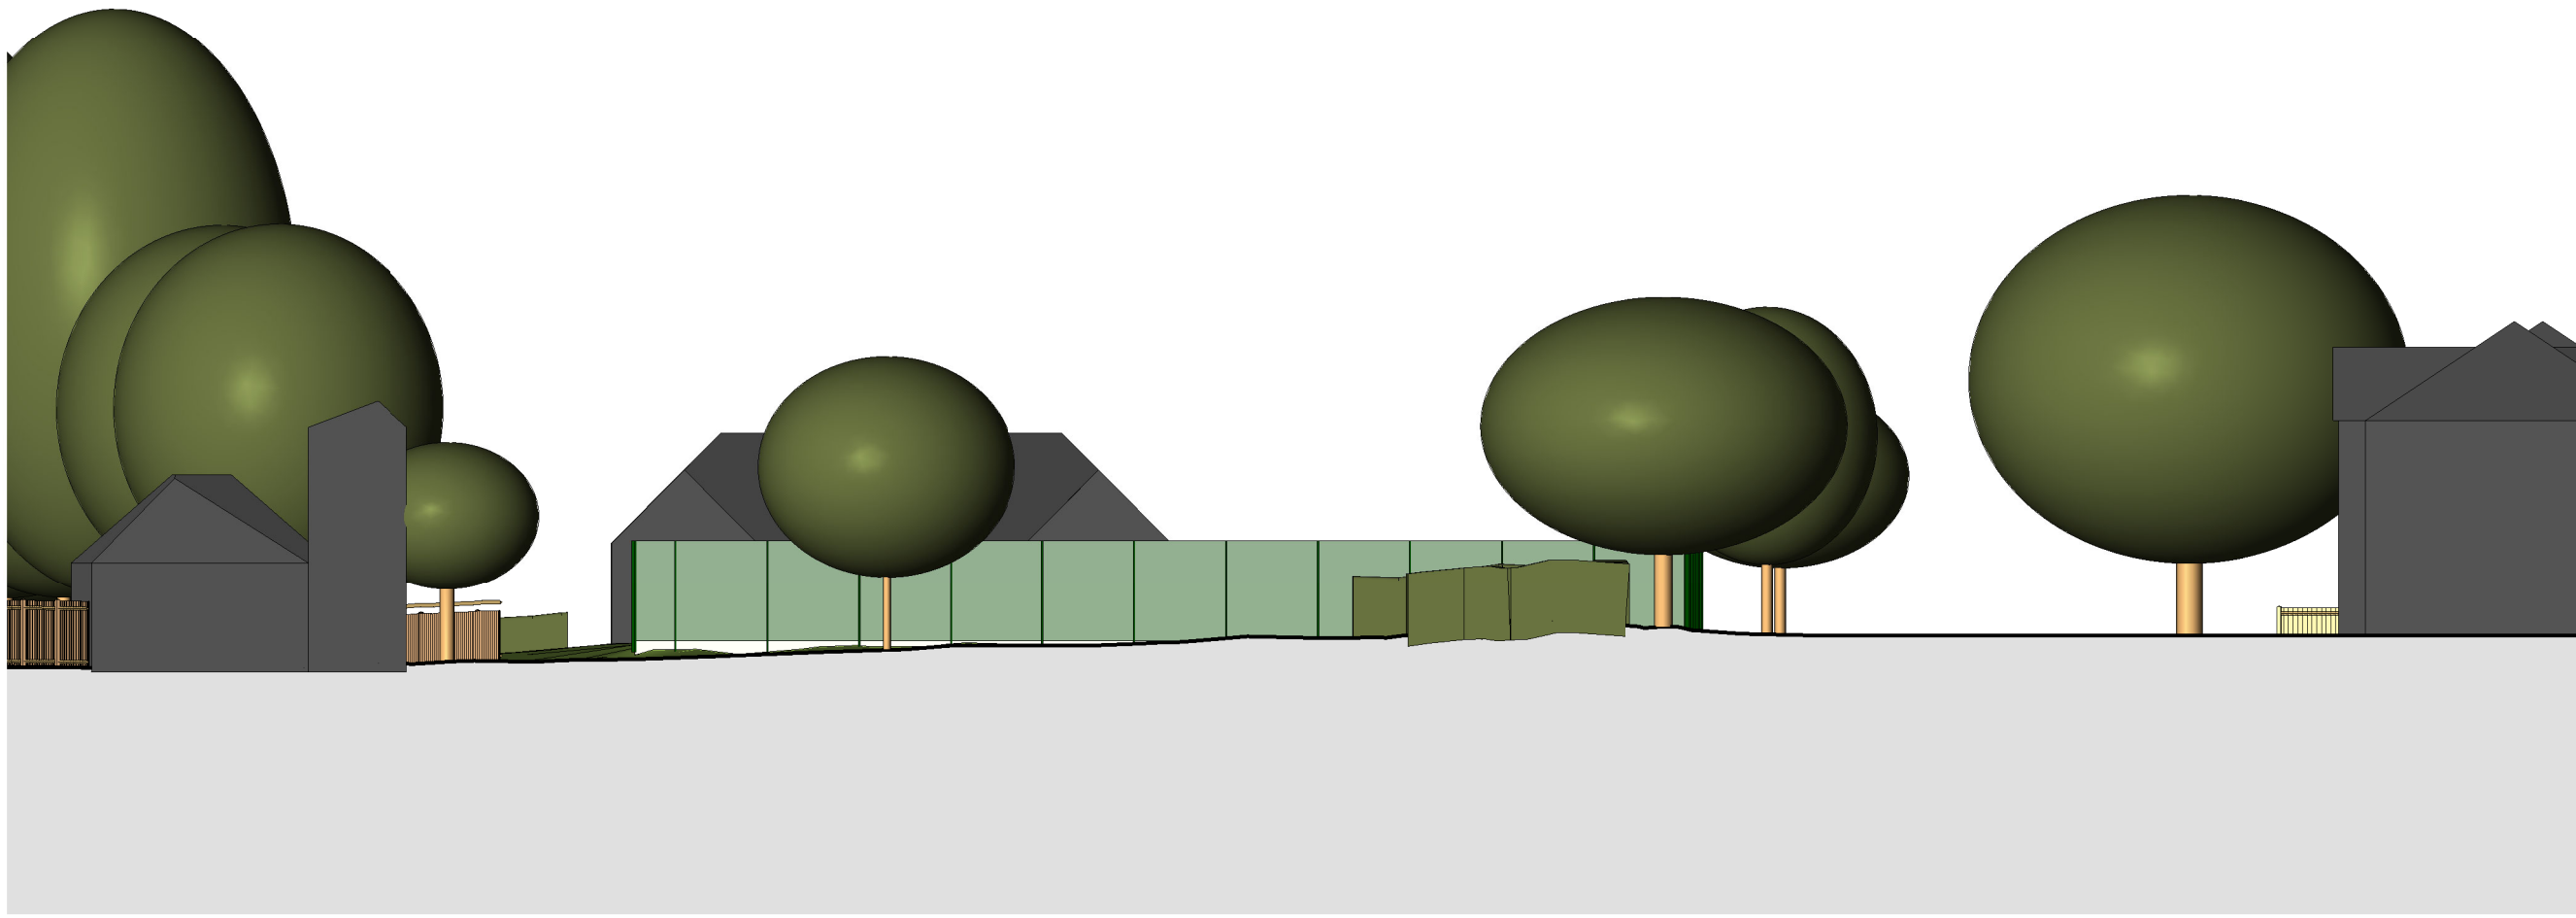


1 Elevation 1 - North Existing
1 : 200

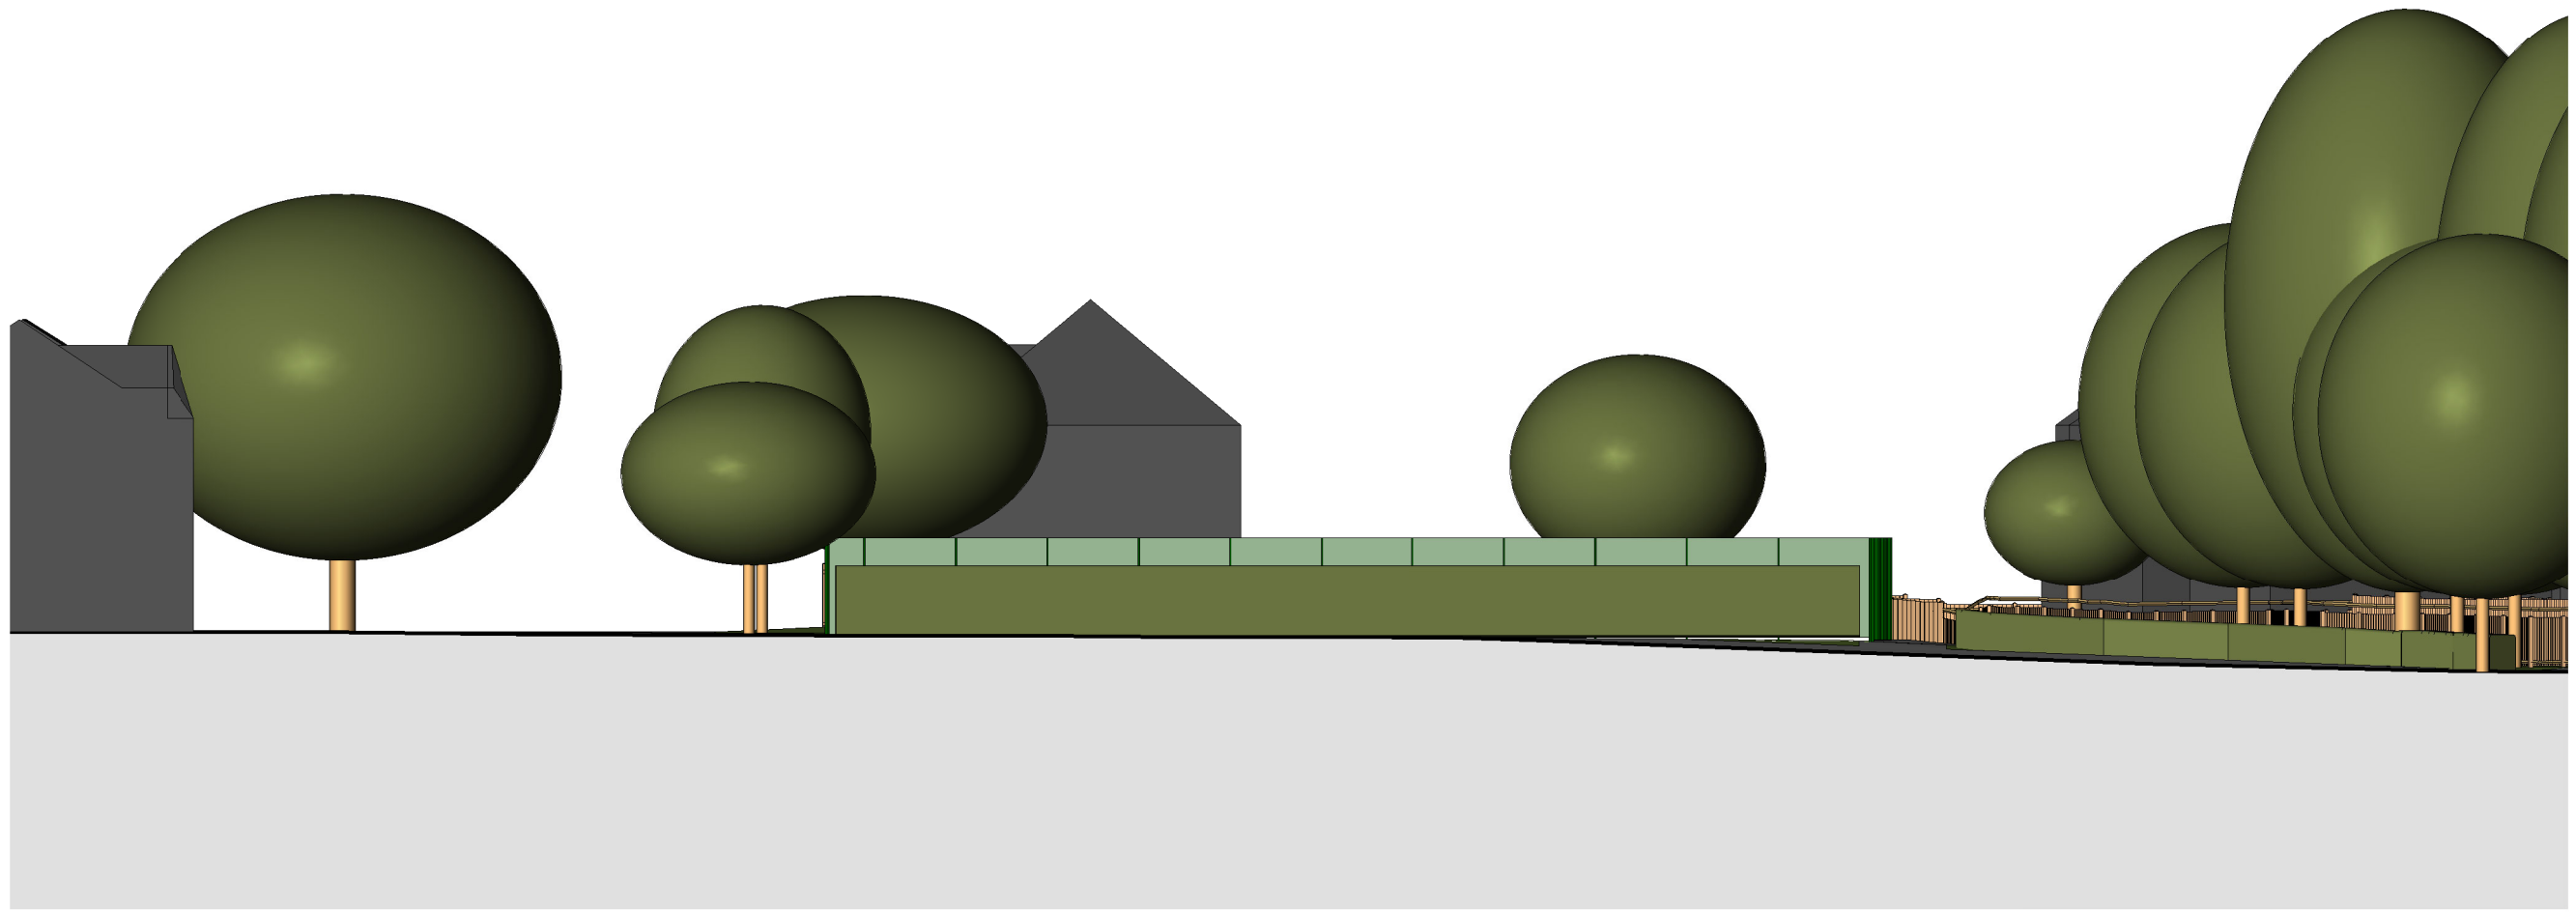


3 Elevation 3 - South Existing
1 : 200

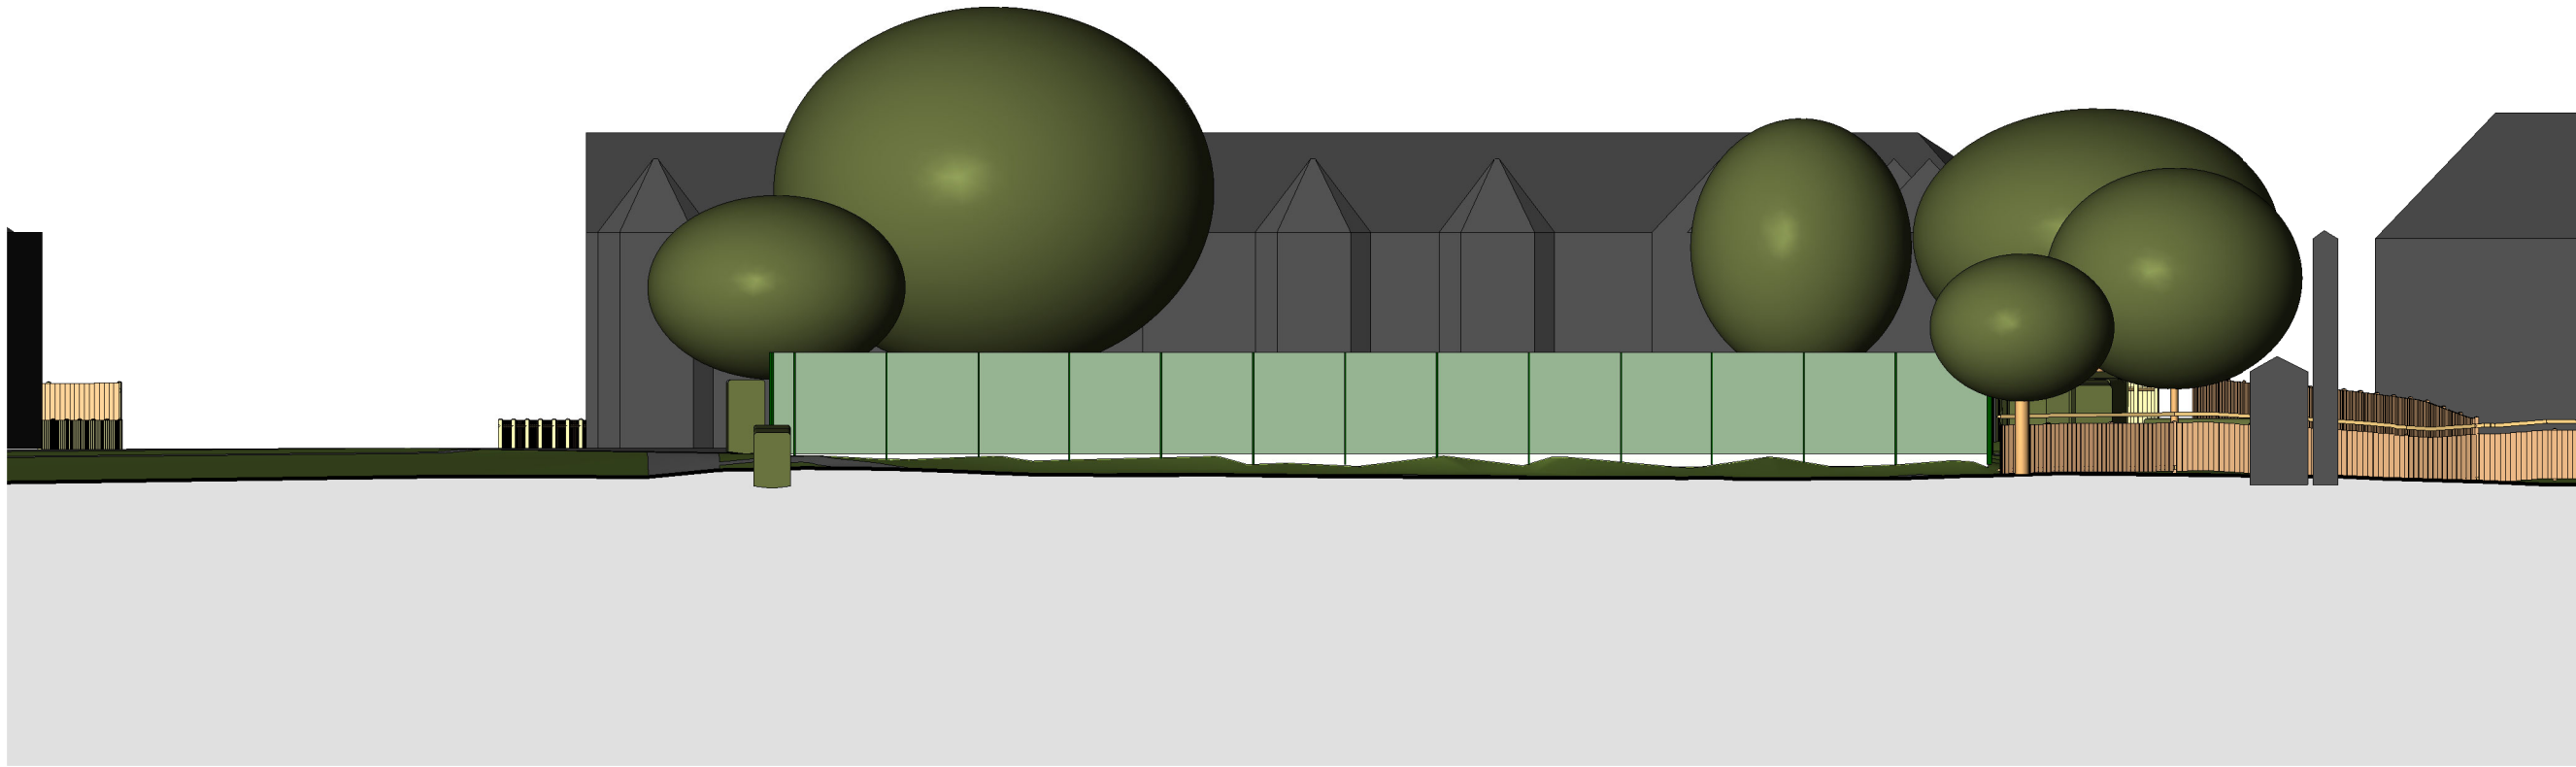

2 Elevation 2 - East Existing
1 : 200

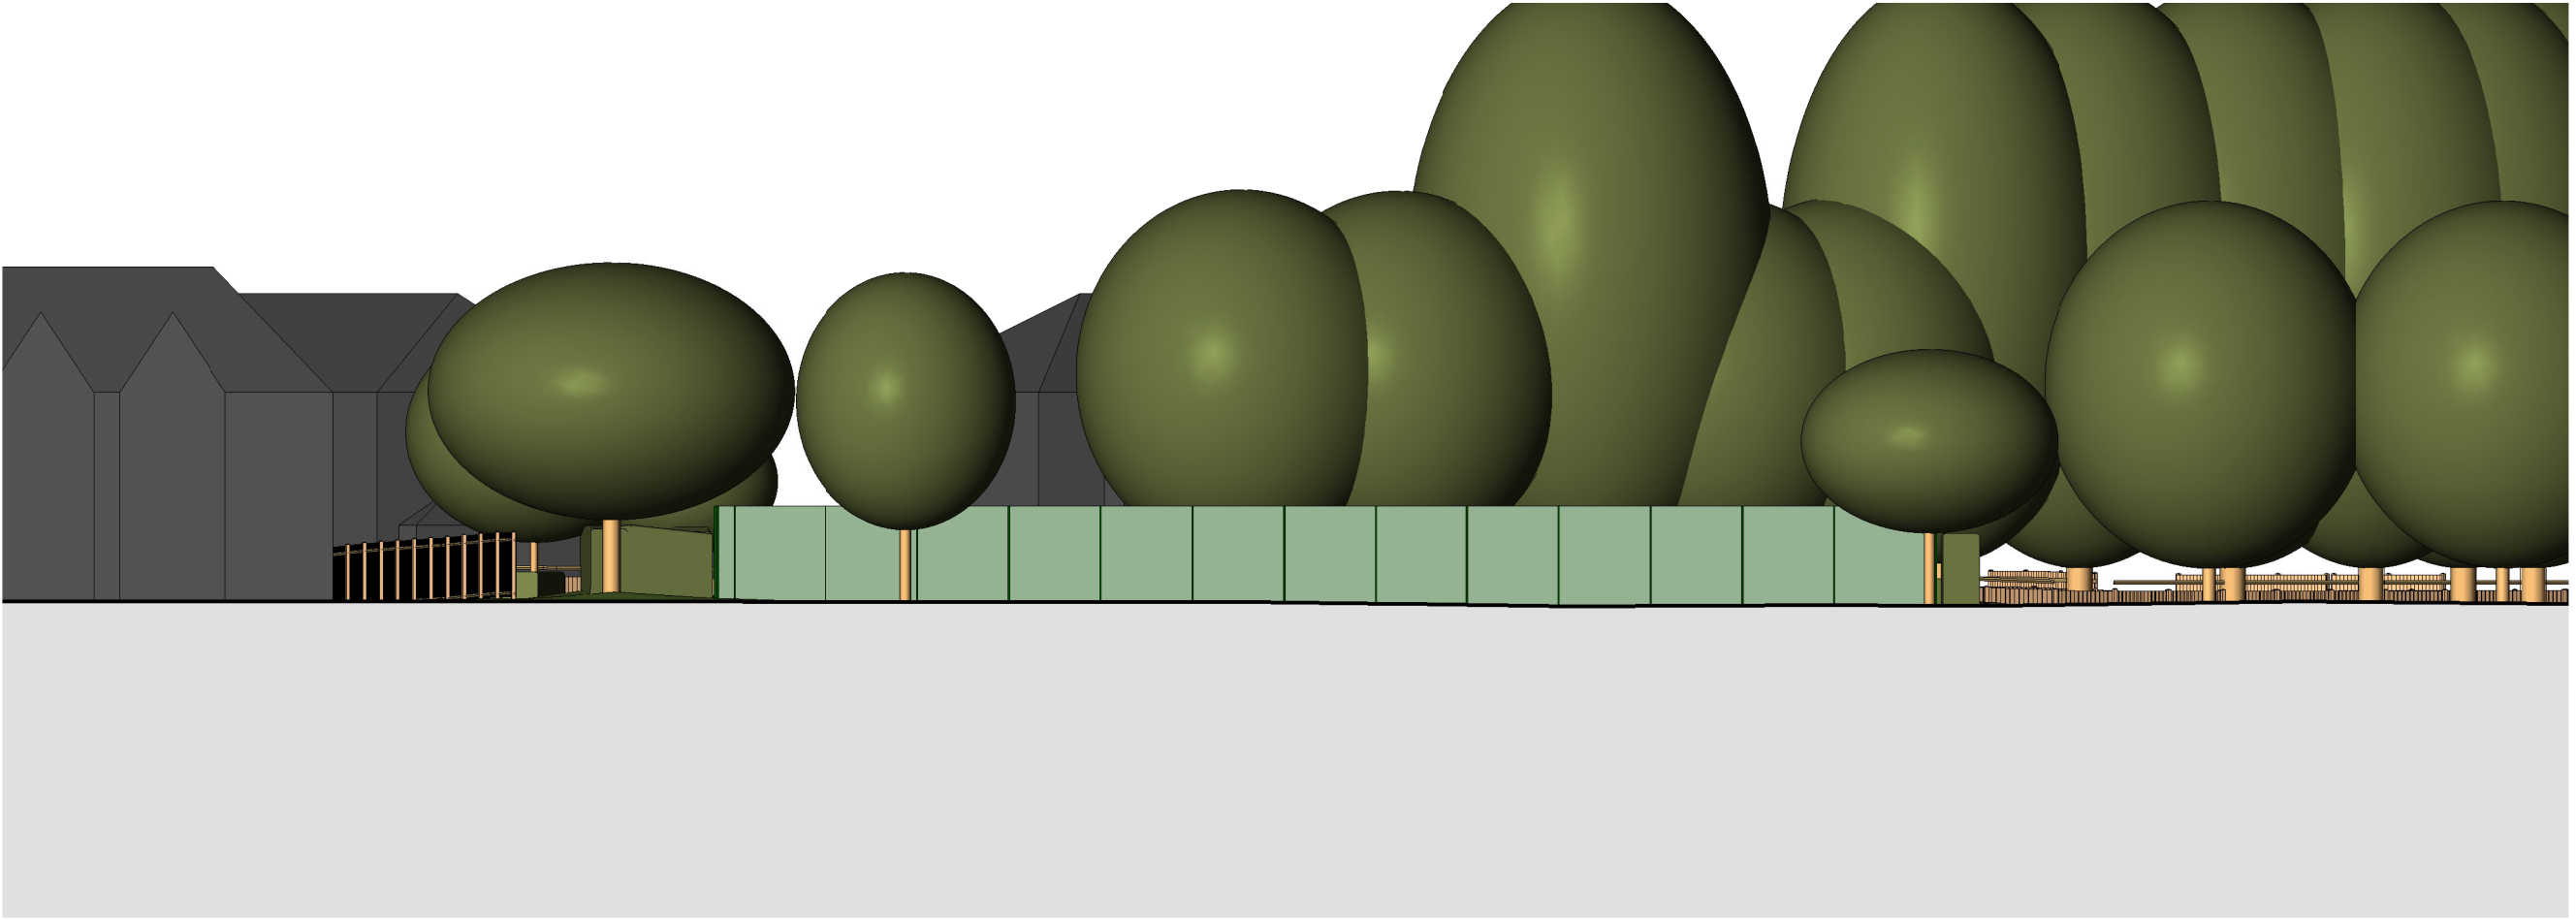

4 Elevation 4 - West Existing
1 : 200

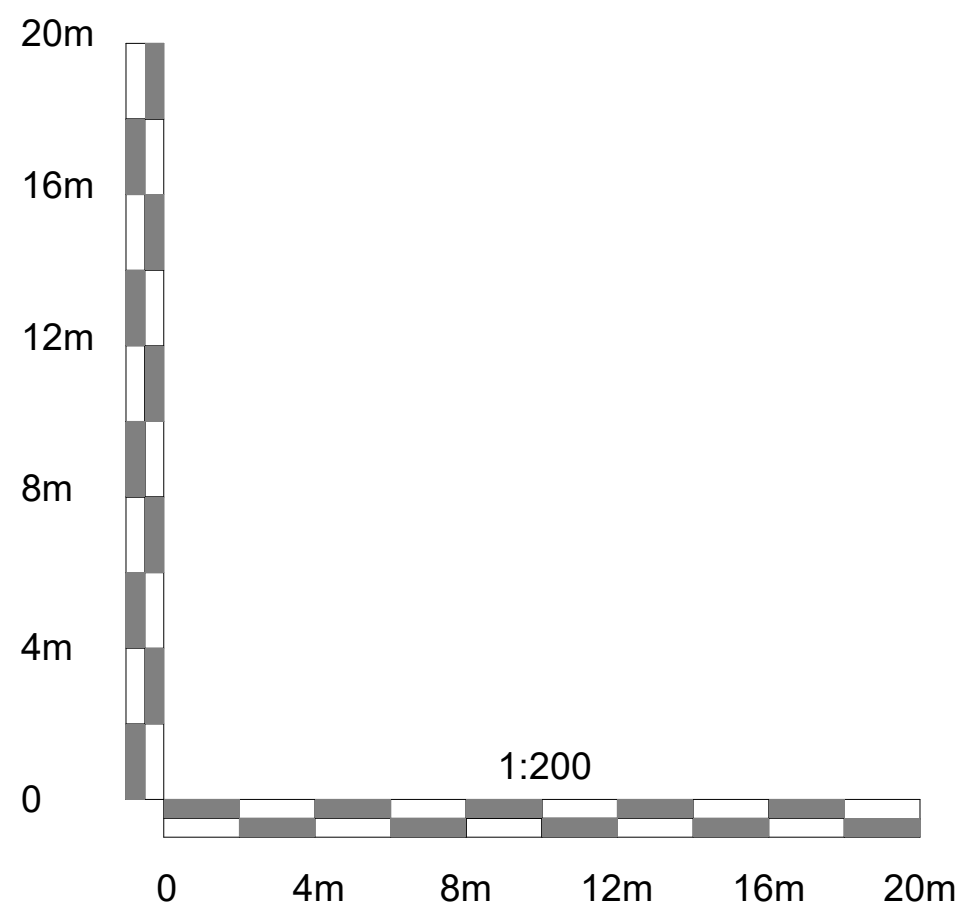

Notes
This is an A1 Drawing at a scale of
1 : 200

Rev	Date	Description
A	17.09.23	SCALE BAR
SITE LOCATION Chapmans Green Perth Road. LONDON. N22 5RD.		
PROJECT LED Floodlighting		
CLIENT Haringey Council		
DRAWING TITLE Existing Elevations		
Sf SPORTSFACILITY Pd PLANNING&DESIGNLTD 39 Hemwood Road, Windsor, Berkshire, SL4 4YX Telephone: (01753) 850123 Mob: 07770 366299 Email: office@sfpd.co.uk CONSULTANCY SERVICES		
DRAWN BY L.West		CHECKED BY S.F.P.D.
SCALE 1 : 200	DATE 14.09.22	REVISION NO. A
DRAWING NUMBER 2022CAS016 014 A		