




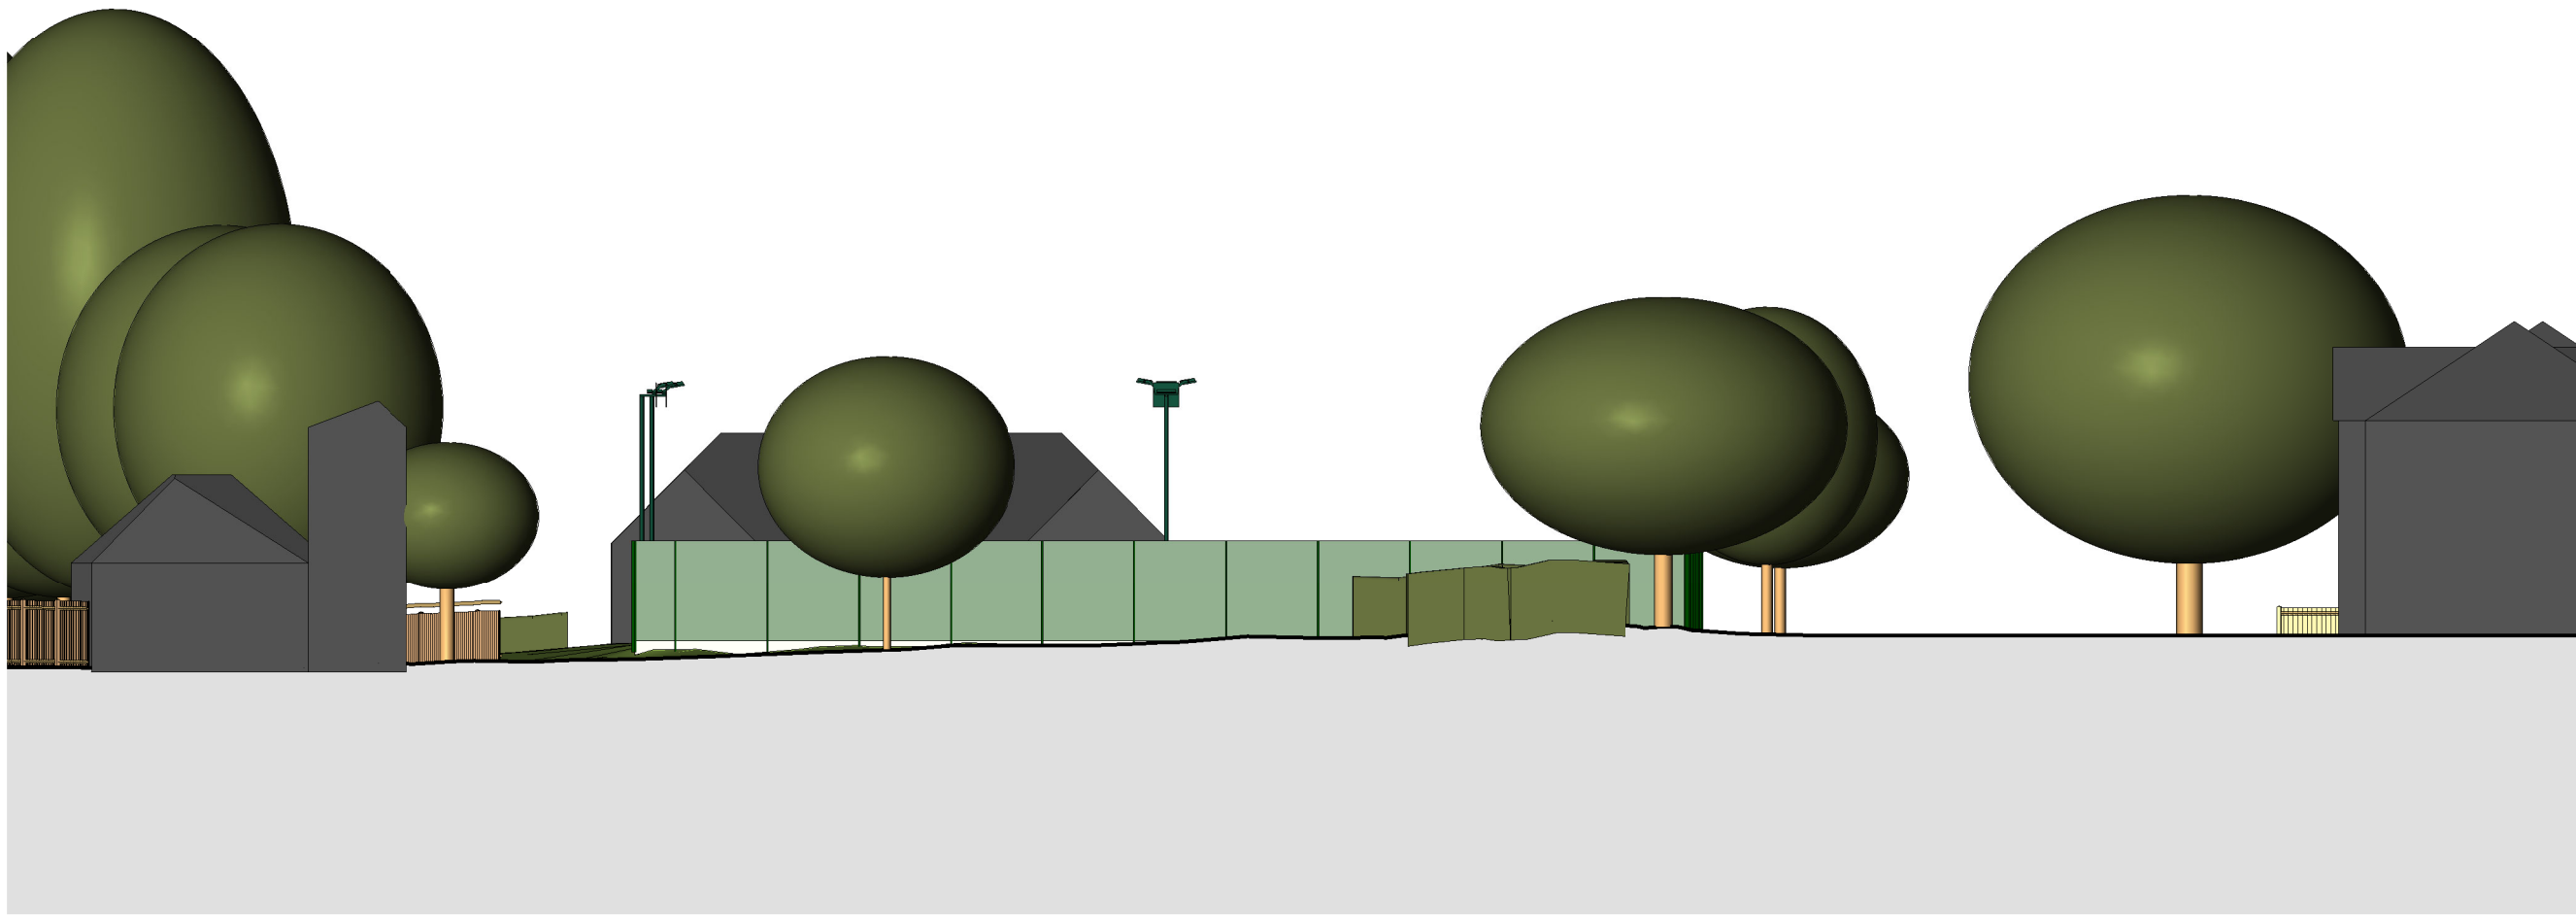


1 Elevation 1 - North Proposed
1 : 200

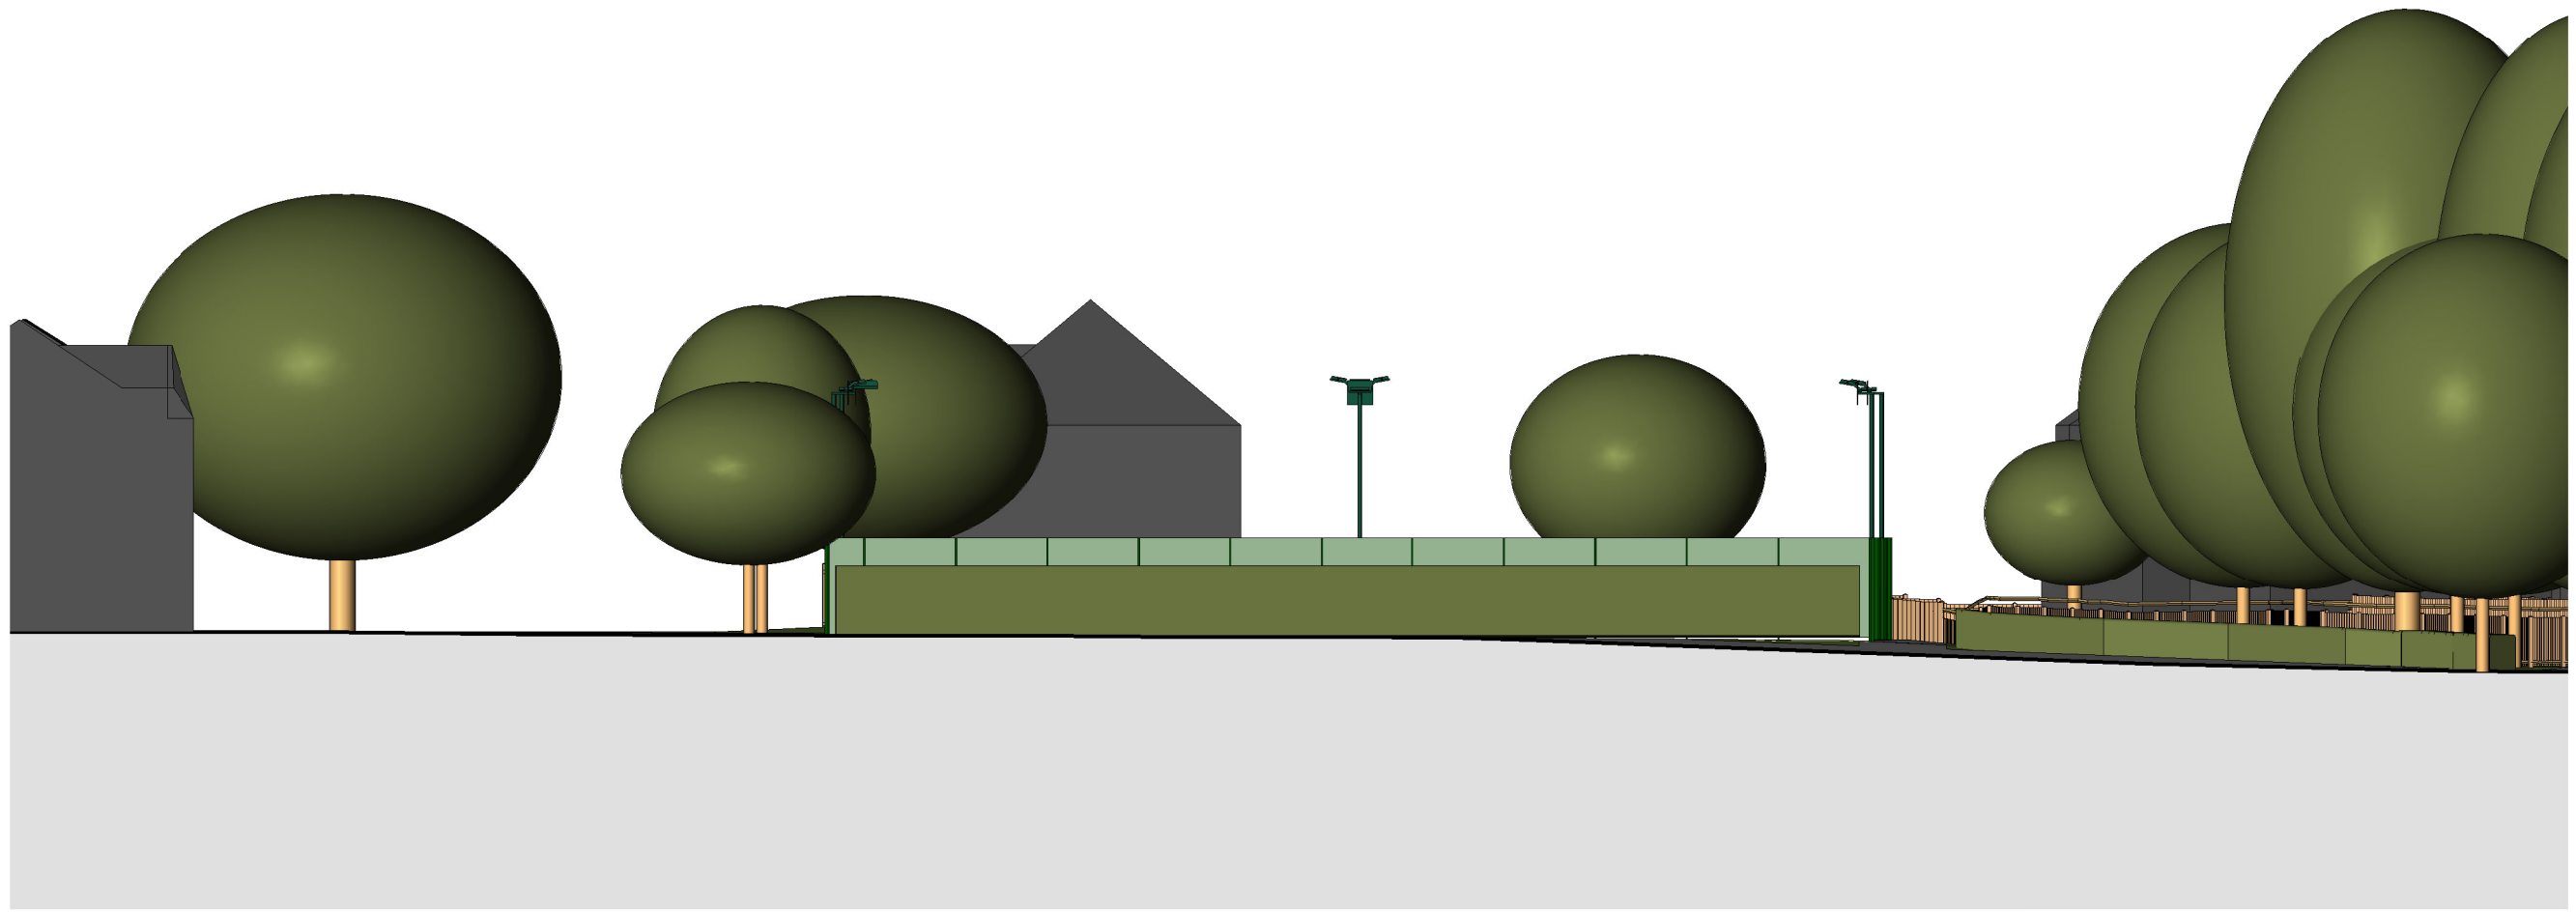


3 Elevation 3 - South Proposed
1 : 200

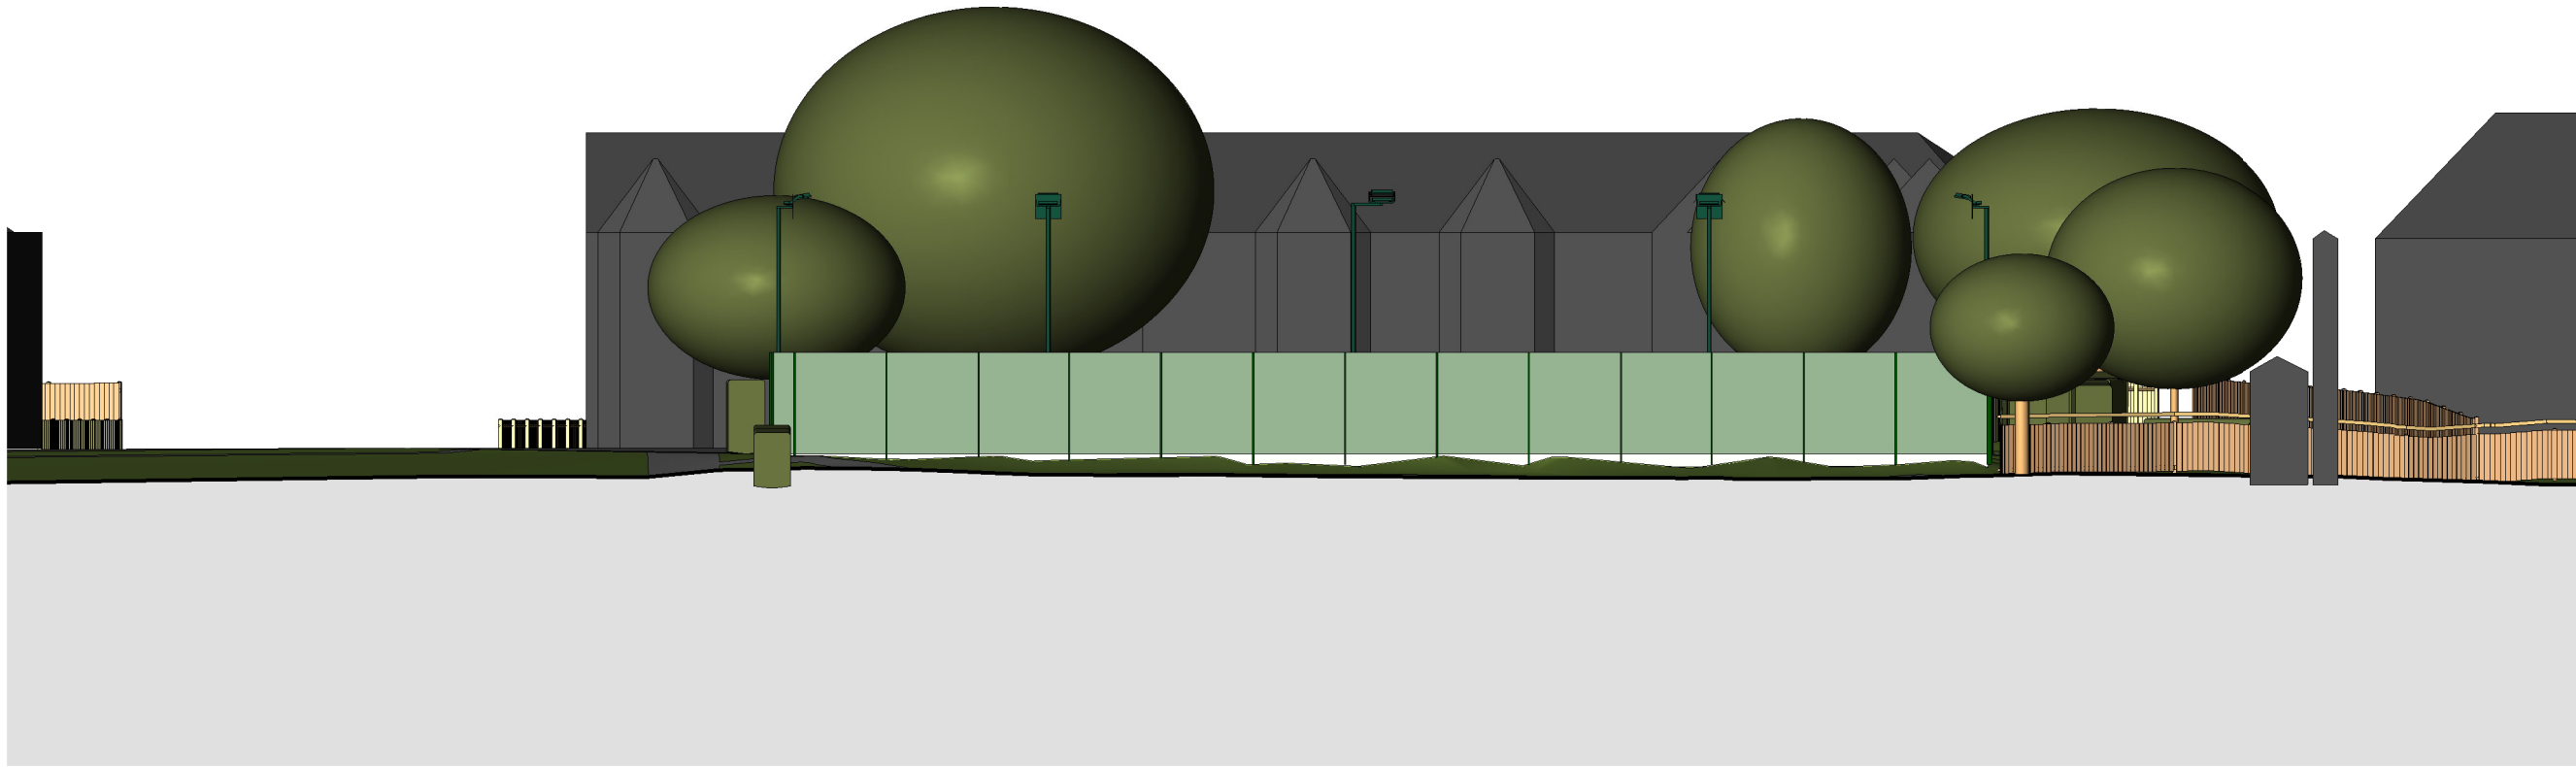

2 Elevation 2 - East Proposed
1 : 200

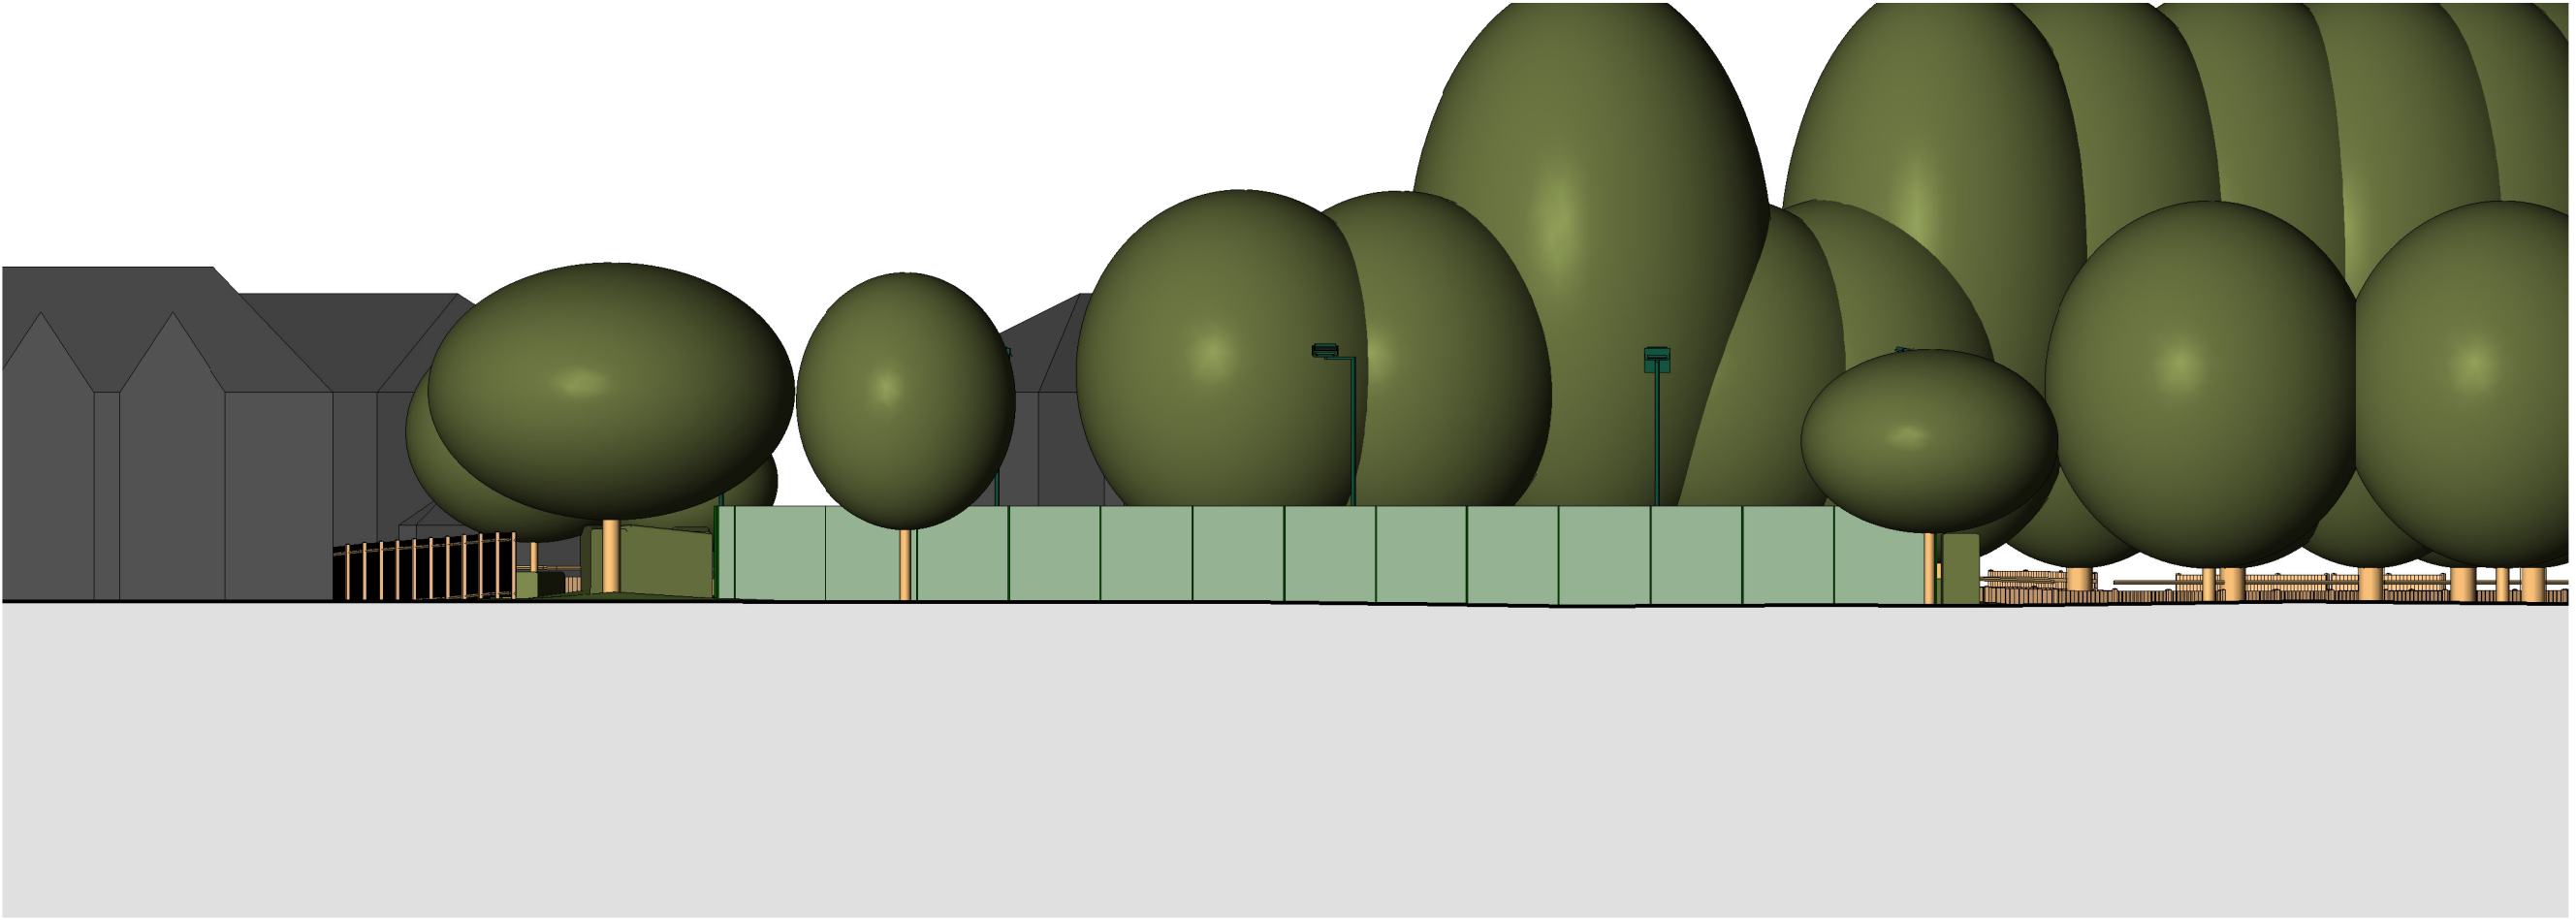

4 Elevation 4 - West Proposed
1 : 200

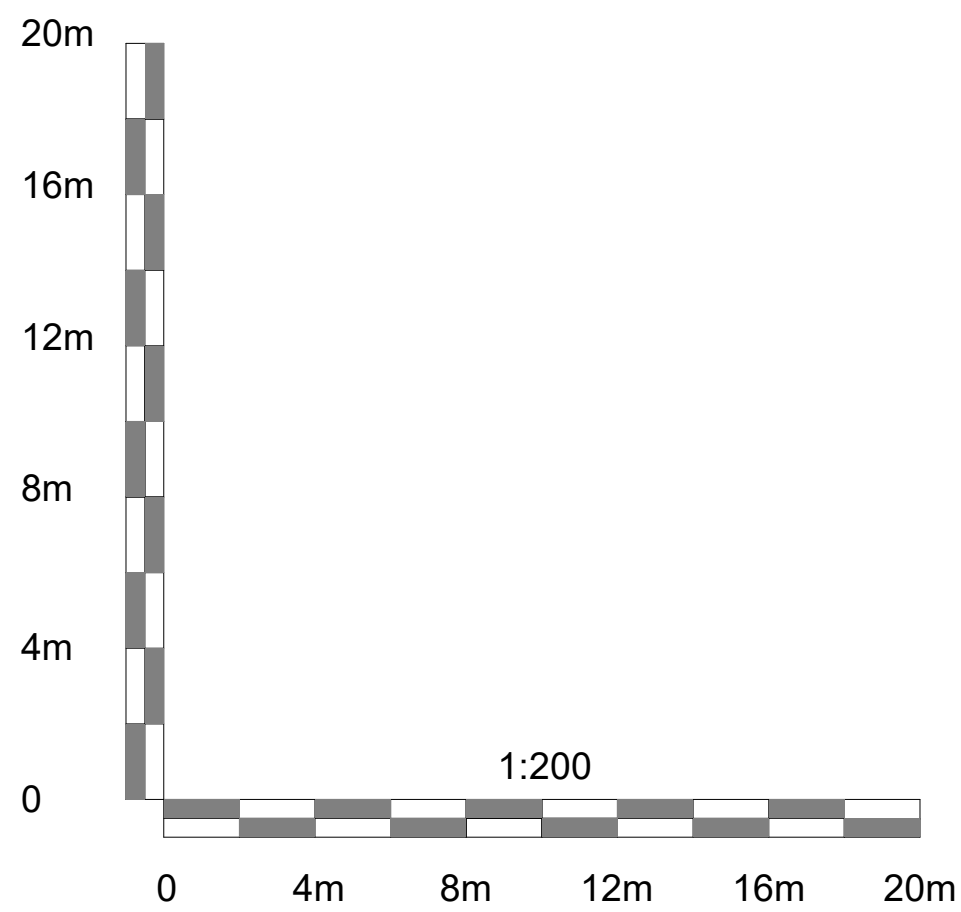

Notes
This is an A1 Drawing at a scale of
1 : 200

Rev	Date	Description

SITE LOCATION
Chapmans Green
Perth Road.
LONDON. N22 5RD.

PROJECT
LED Floodlighting

CLIENT
Haringey Council

DRAWING TITLE
Proposed Elevations

Sf **SPORTSFACILITY**
Pd **PLANNING&DESIGNLTD**

39 Hemwood Road, Windsor, Berkshire, SL4 4YX
Telephone: (01753) 850123 Mob: 07770 366299
Email: office@sfpd.co.uk

CONSULTANCY SERVICES

DRAWN BY L.West	CHECKED BY S.F.P.D.
SCALE 1 : 200	DATE 14.09.22
DRAWING NUMBER 2022CAS016 015	REVISION NO.