


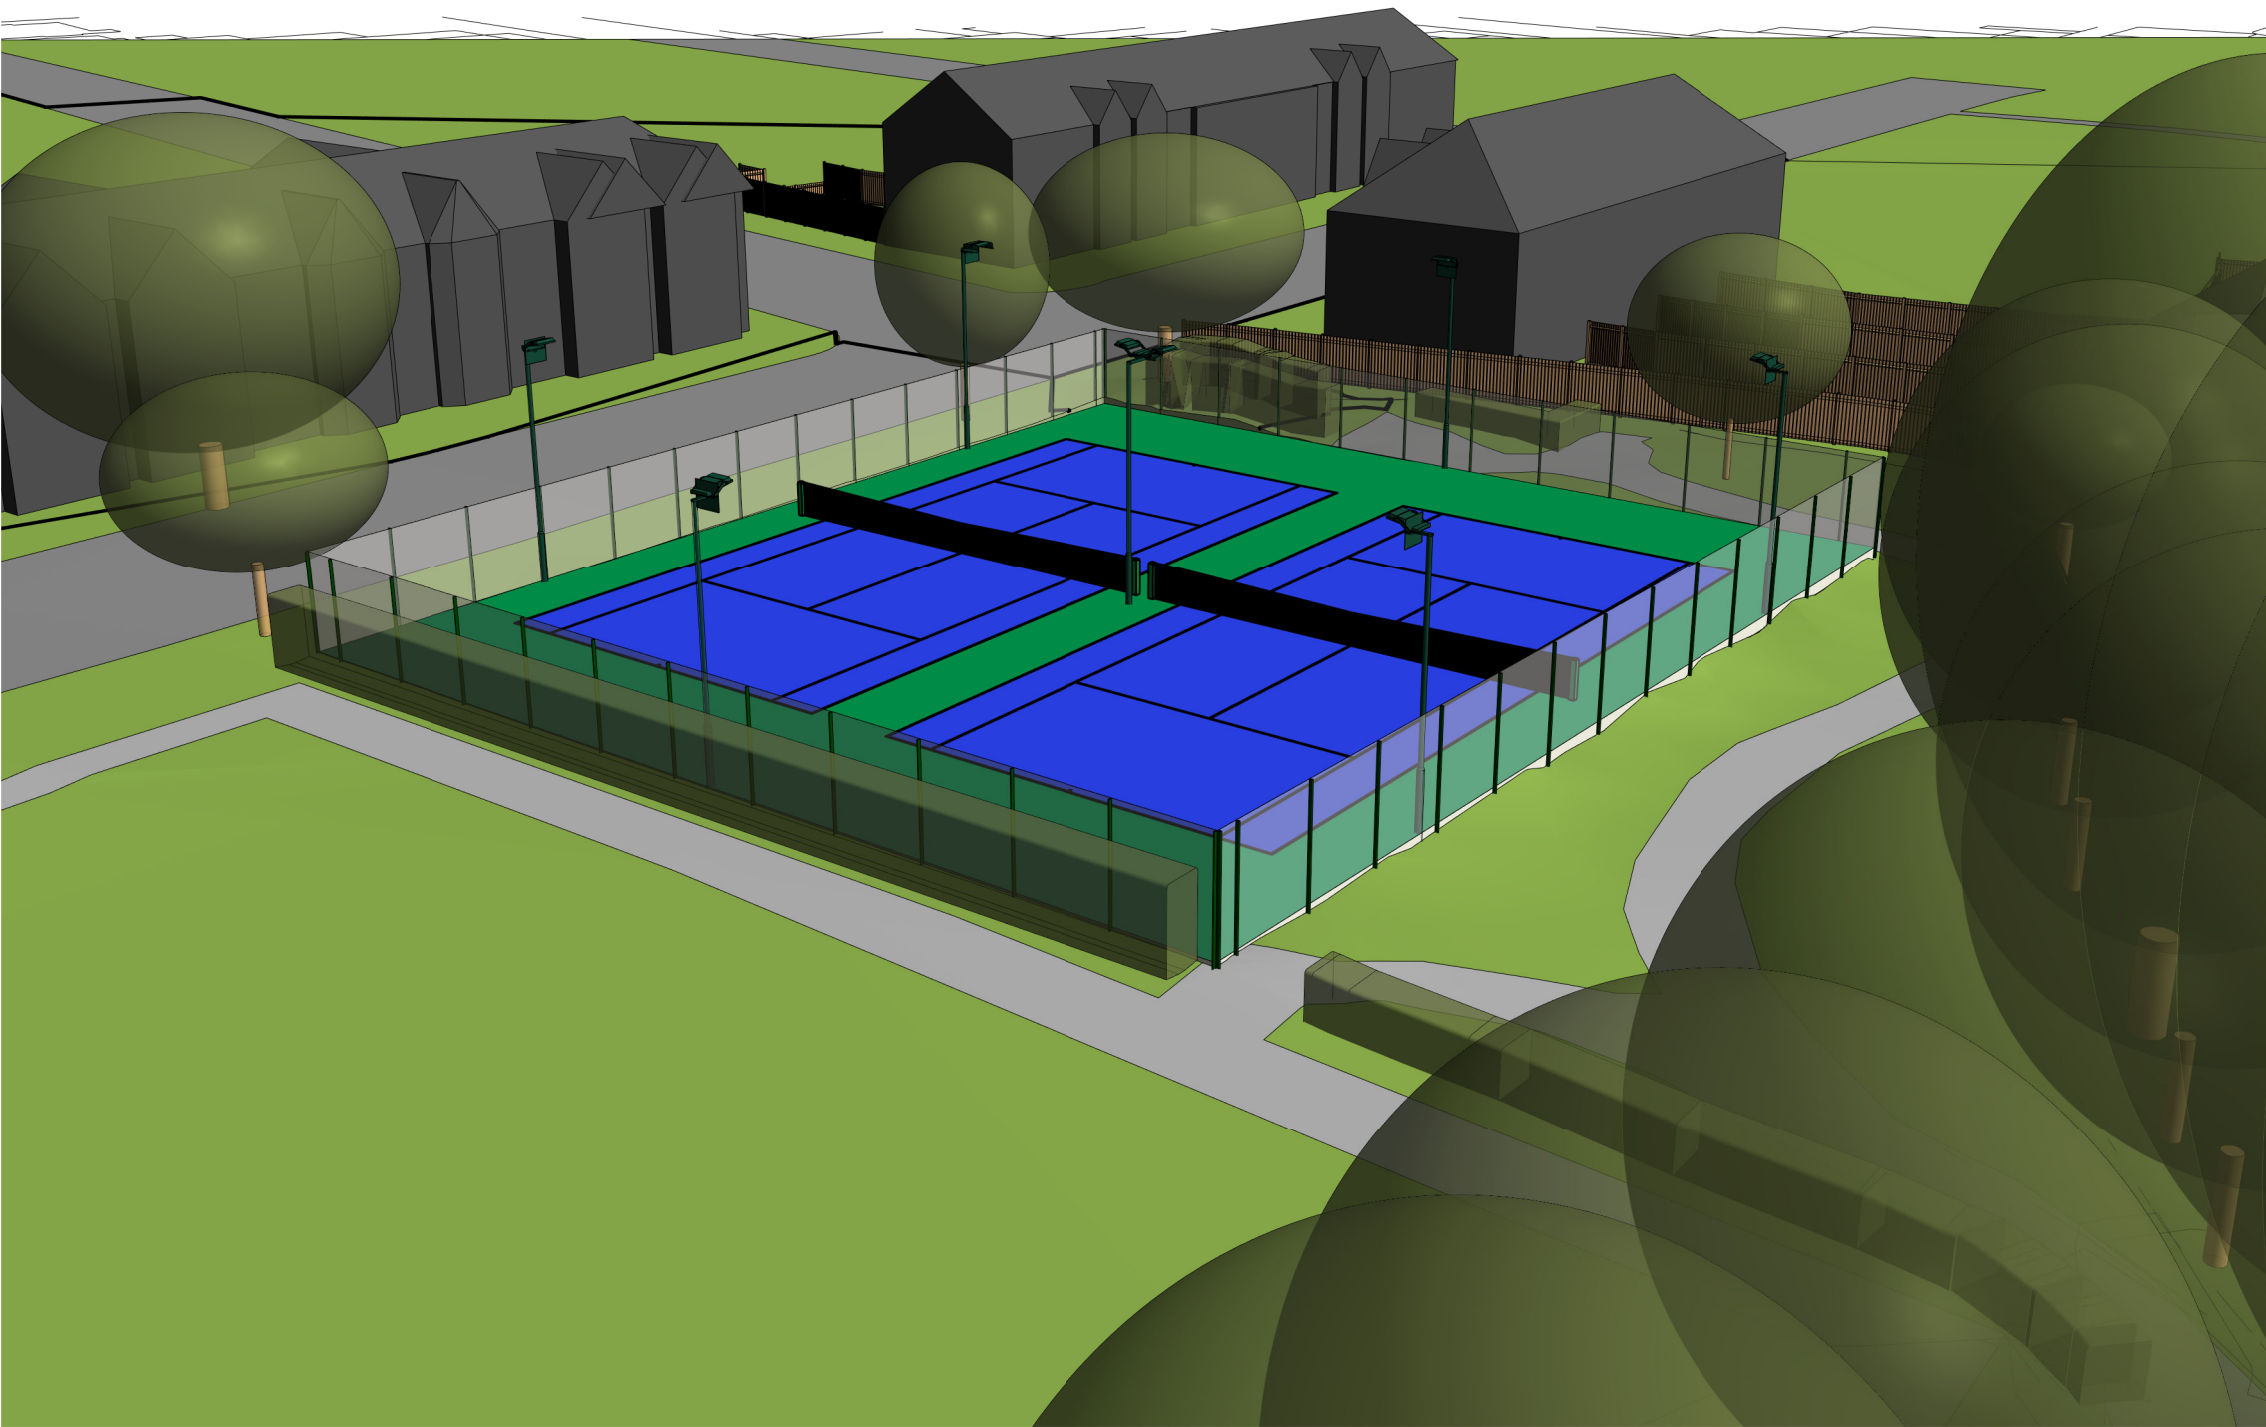

Notes

This is an A3 drawing sheet.

Note : 3D Visualisations cannot be scaled on a linear basis.

Rev	Date	Description

SITE LOCATION
Chapmans Green
Perth Road.
LONDON. N22 5RD.

PROJECT
LED Floodlighting

CLIENT
Haringey Council

DRAWING TITLE
Proposed 3d View 2

Sf **SPORTSFACILITY**
Pd **PLANNING&DESIGNLTD**

39 Hemwood Road, Windsor, Berkshire, SL4 4YX
Telephone: (01753) 850123 Mob: 07770 366259
Email: office@sfpad.co.uk

CONSULTANCY SERVICES

DRAWN BY L.West		CHECKED BY S.F.P.D.	
SCALE	DATE 14.09.22	REVISION NO.	
DRAWING NUMBER 2022CAS016 023			