



Figure 1: FRONT VIEW, RETAINER WALL

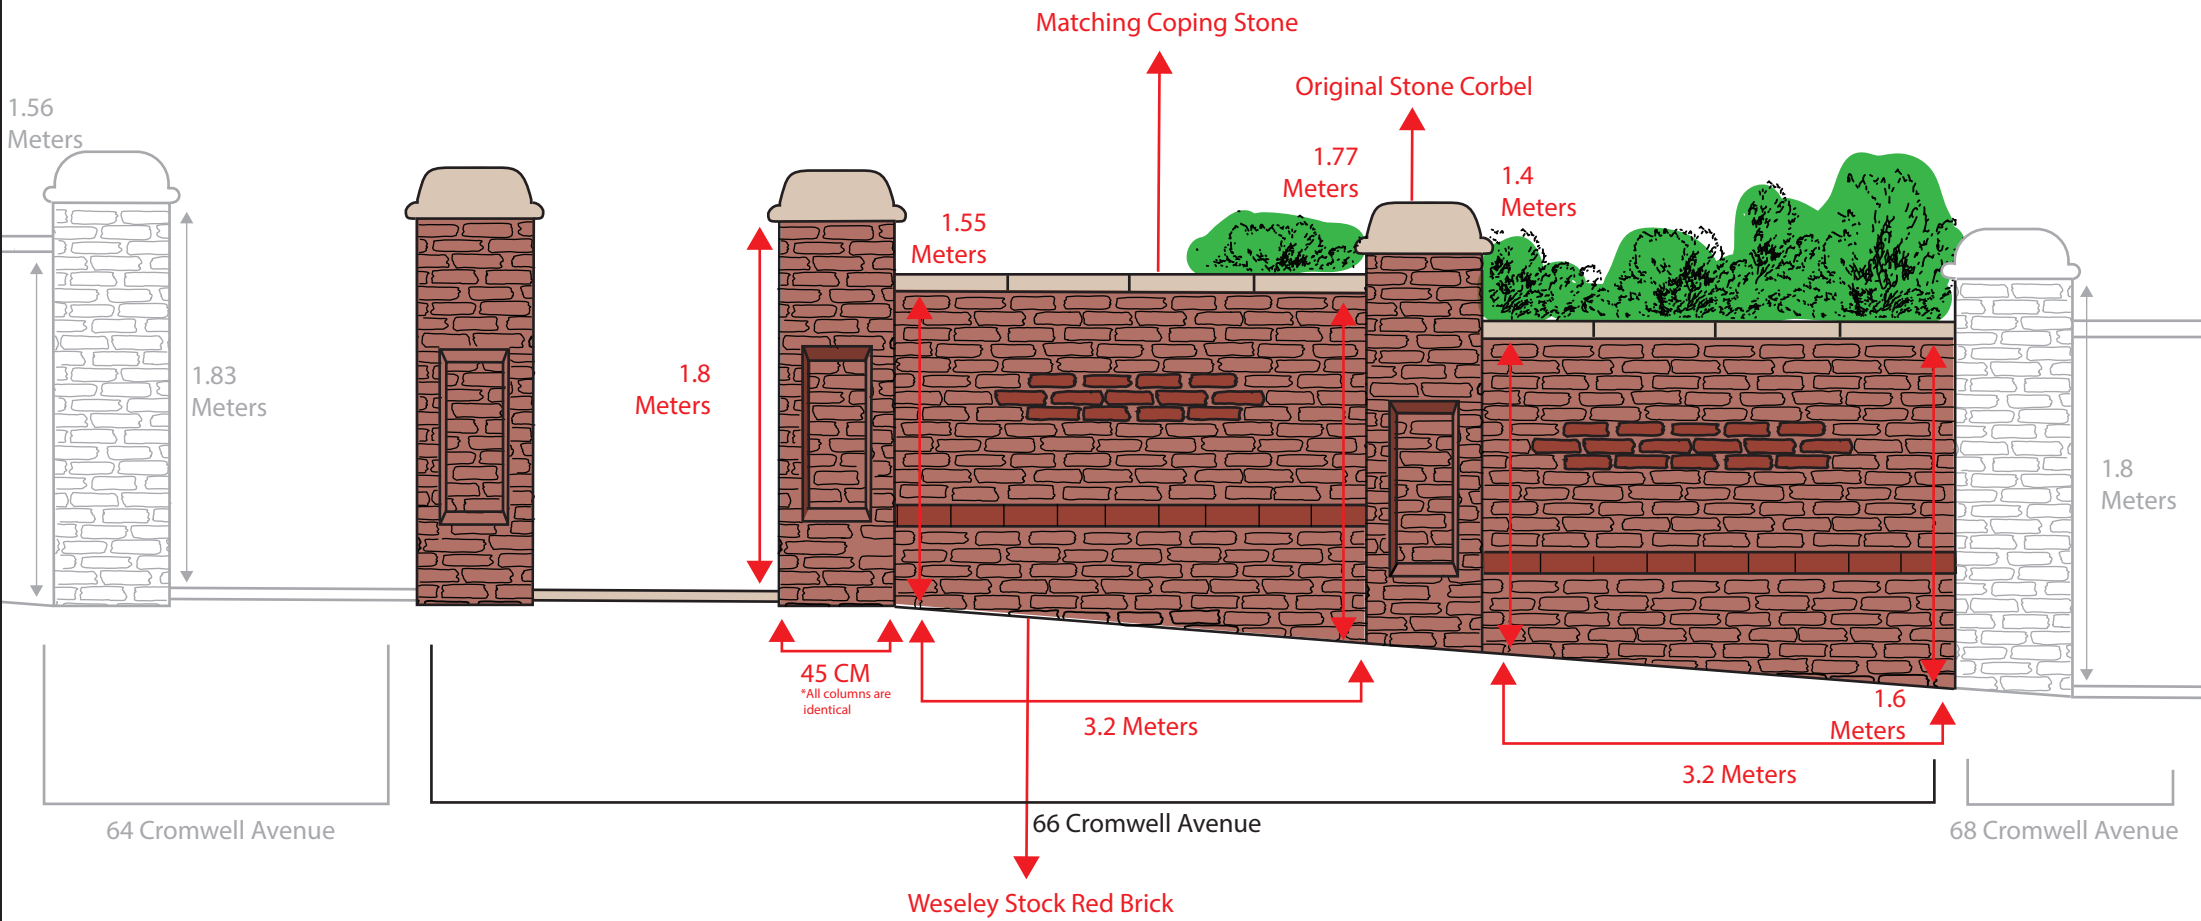

NOTES

- * PROPOSED DESIGN AT 66 CROMWELL AVENUE CREATES A FLUID AND COHESIVE DESIGN WITH THOSE OF NEIGHBORS
- * INTENDED GOAL IS TO BUILD A STURDY RETAINING WALL WHILE KEEPING TRADITIONAL DESIGN AND QUALITY

Figure 2: FRONT VIEW, HEIGHT OF GROUND LEVEL BEHIND RETAINING WALL

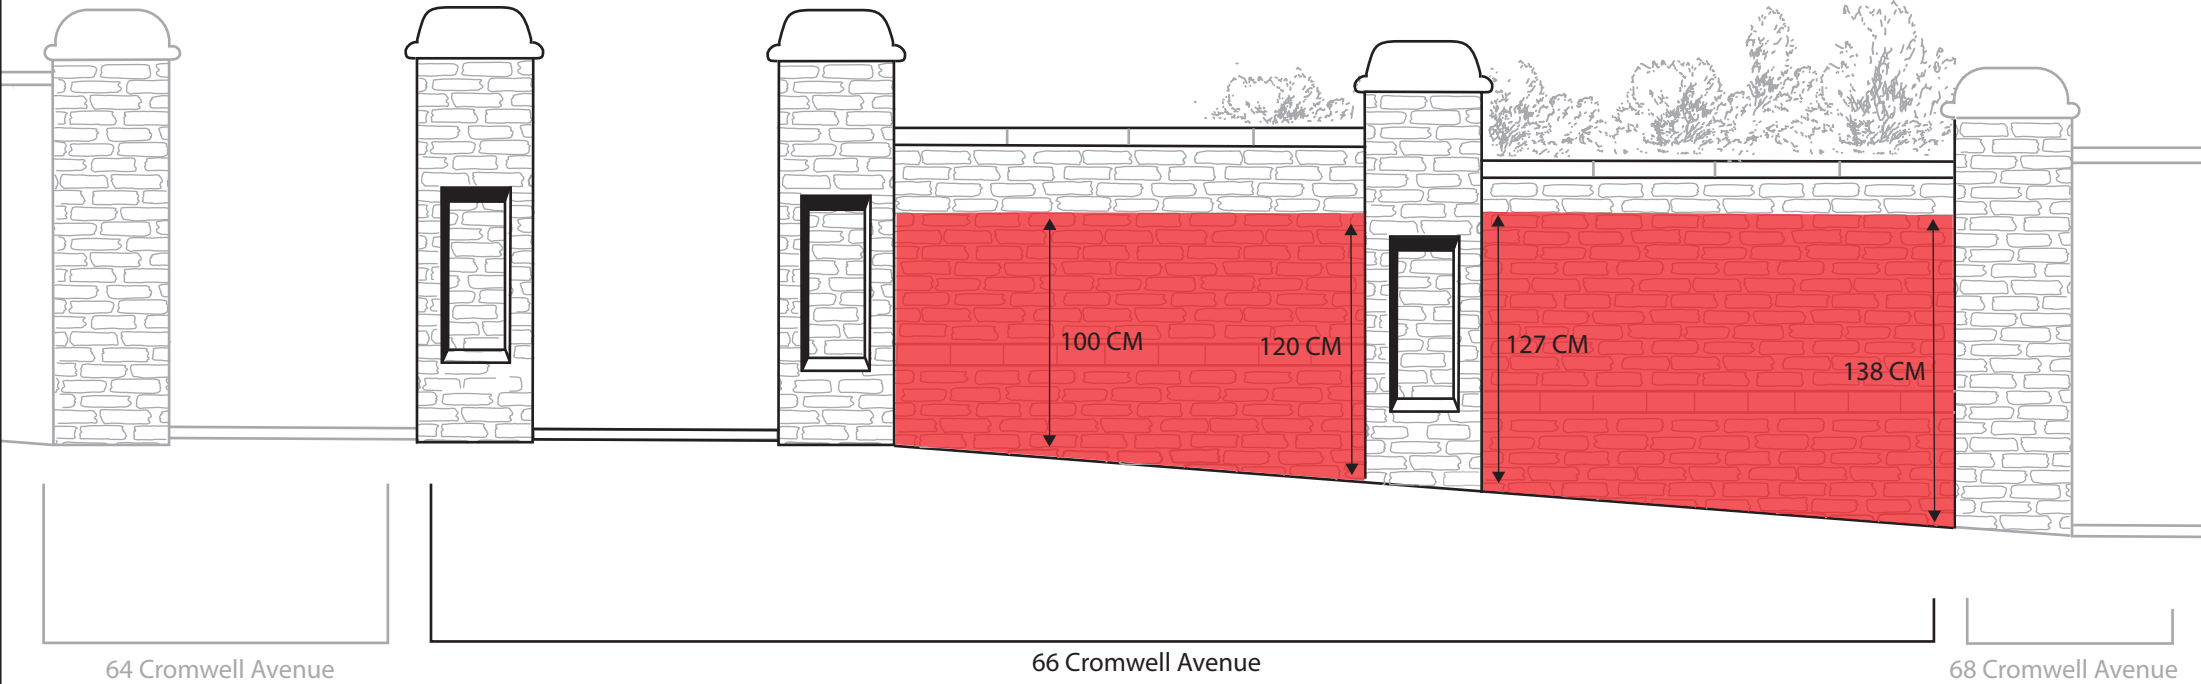

NOTES

* SHADED RED AREA INDICATES SOIL LEVEL CONTAINED BY PROPOSED RETAINER WALL FOR 66 CROMWELL AVE

Figure 3: 3/4 COLUMN VIEW

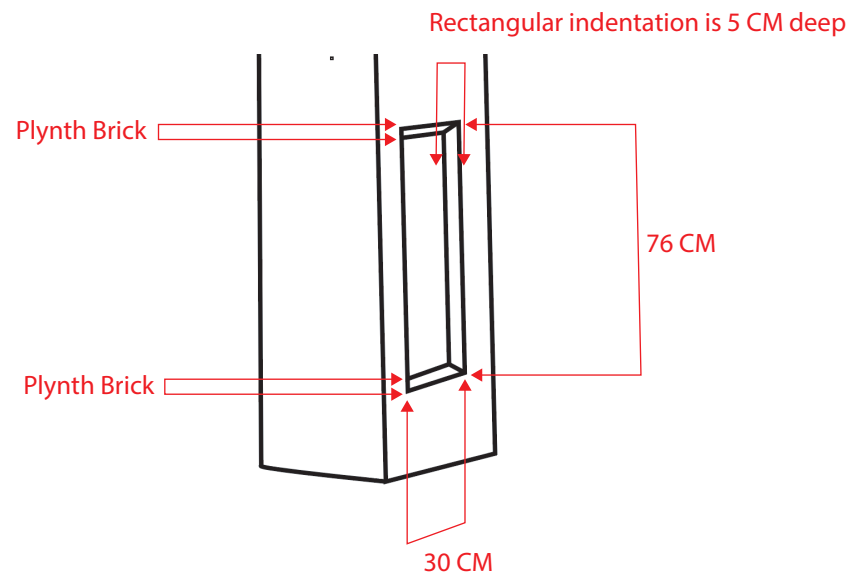


Figure 4: 3/4 WALL VIEW

