
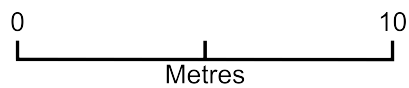


5 Montague Road N8 9PJ

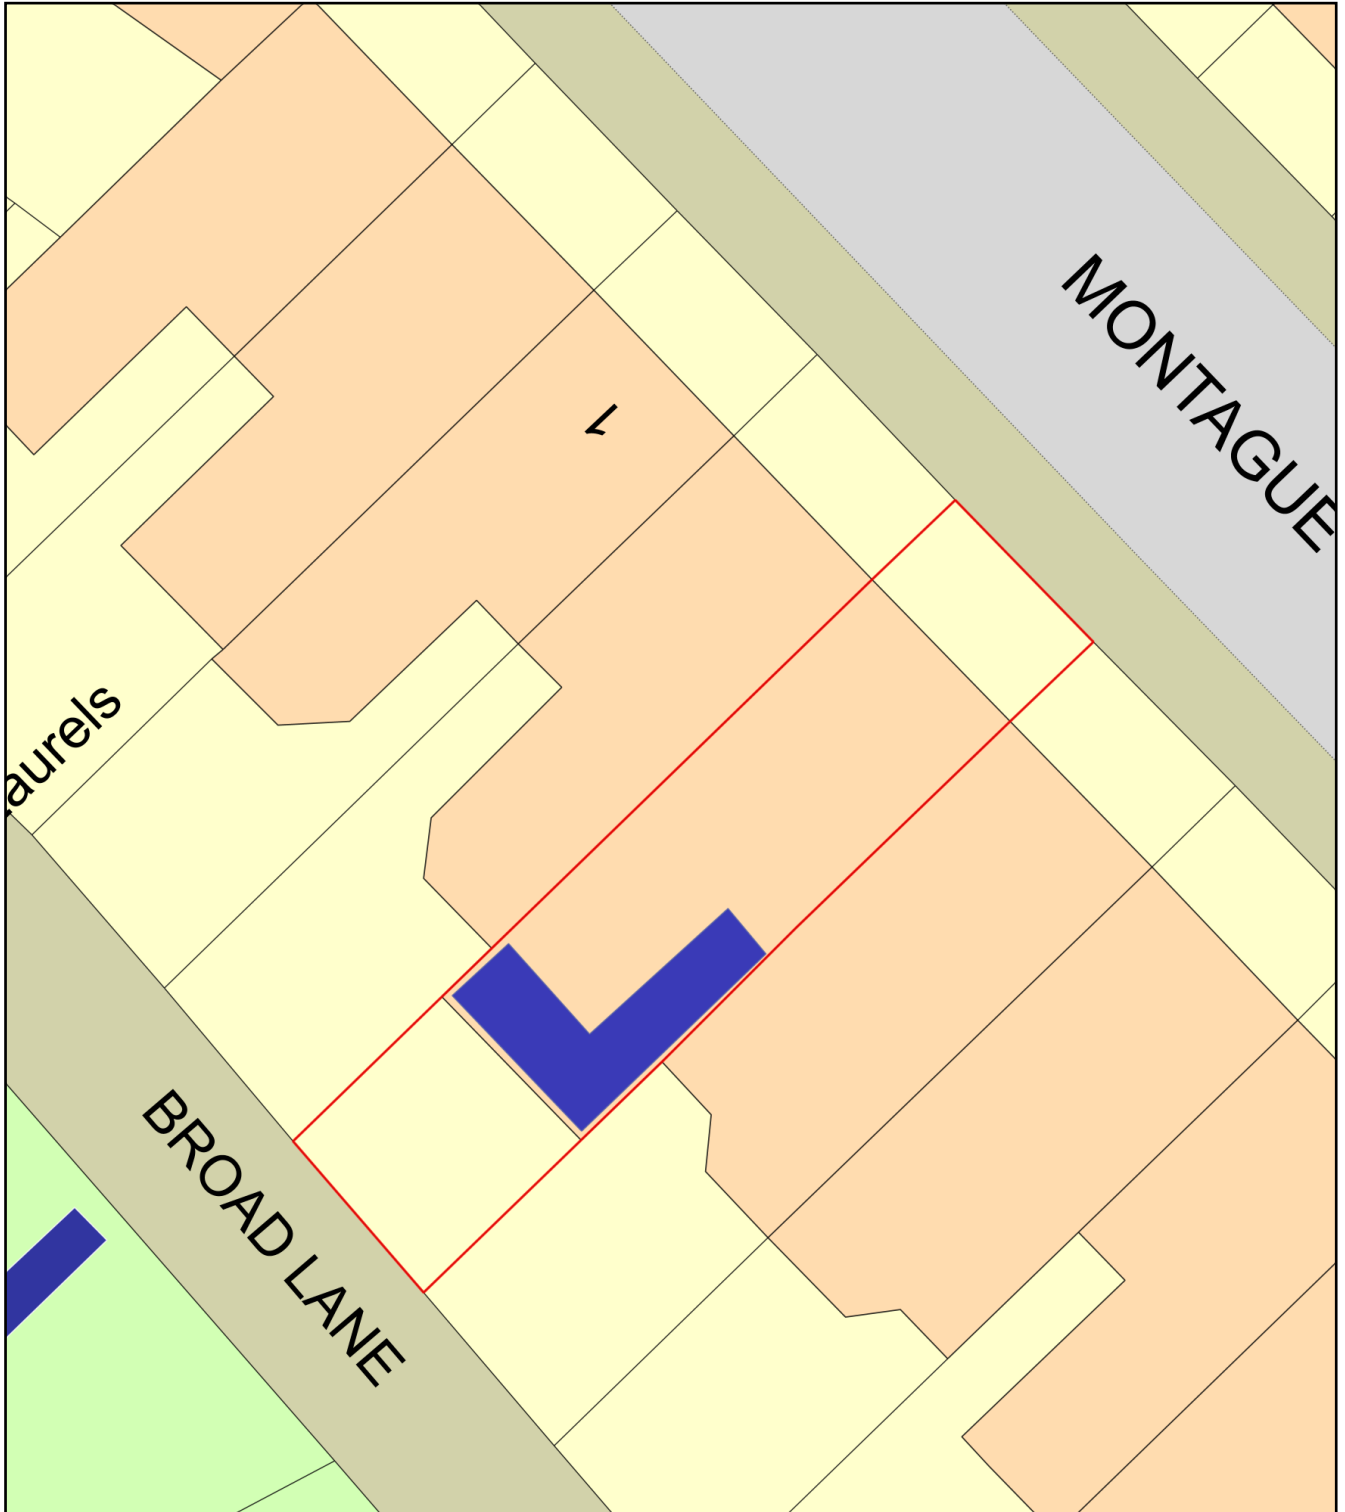

Plan Produced for: C Walker and J McArdle

Date Produced: 16 Apr 2023

Plan Reference Number: TQRQM23075185314642

Scale: 1:200 @ A4