

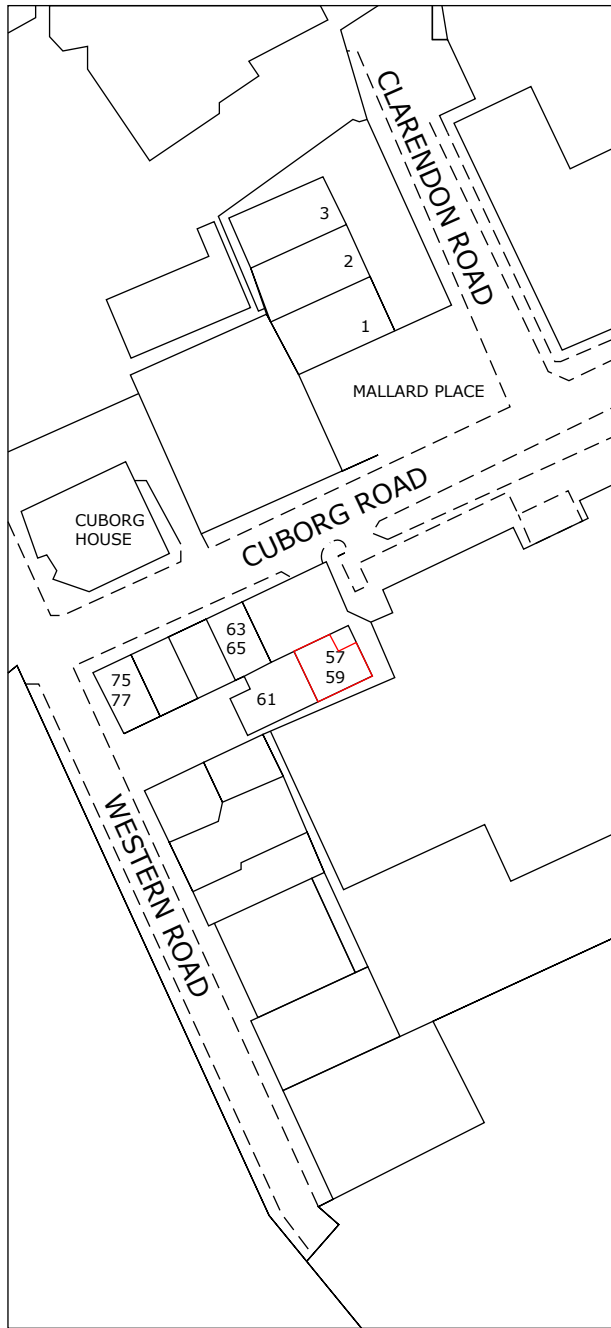


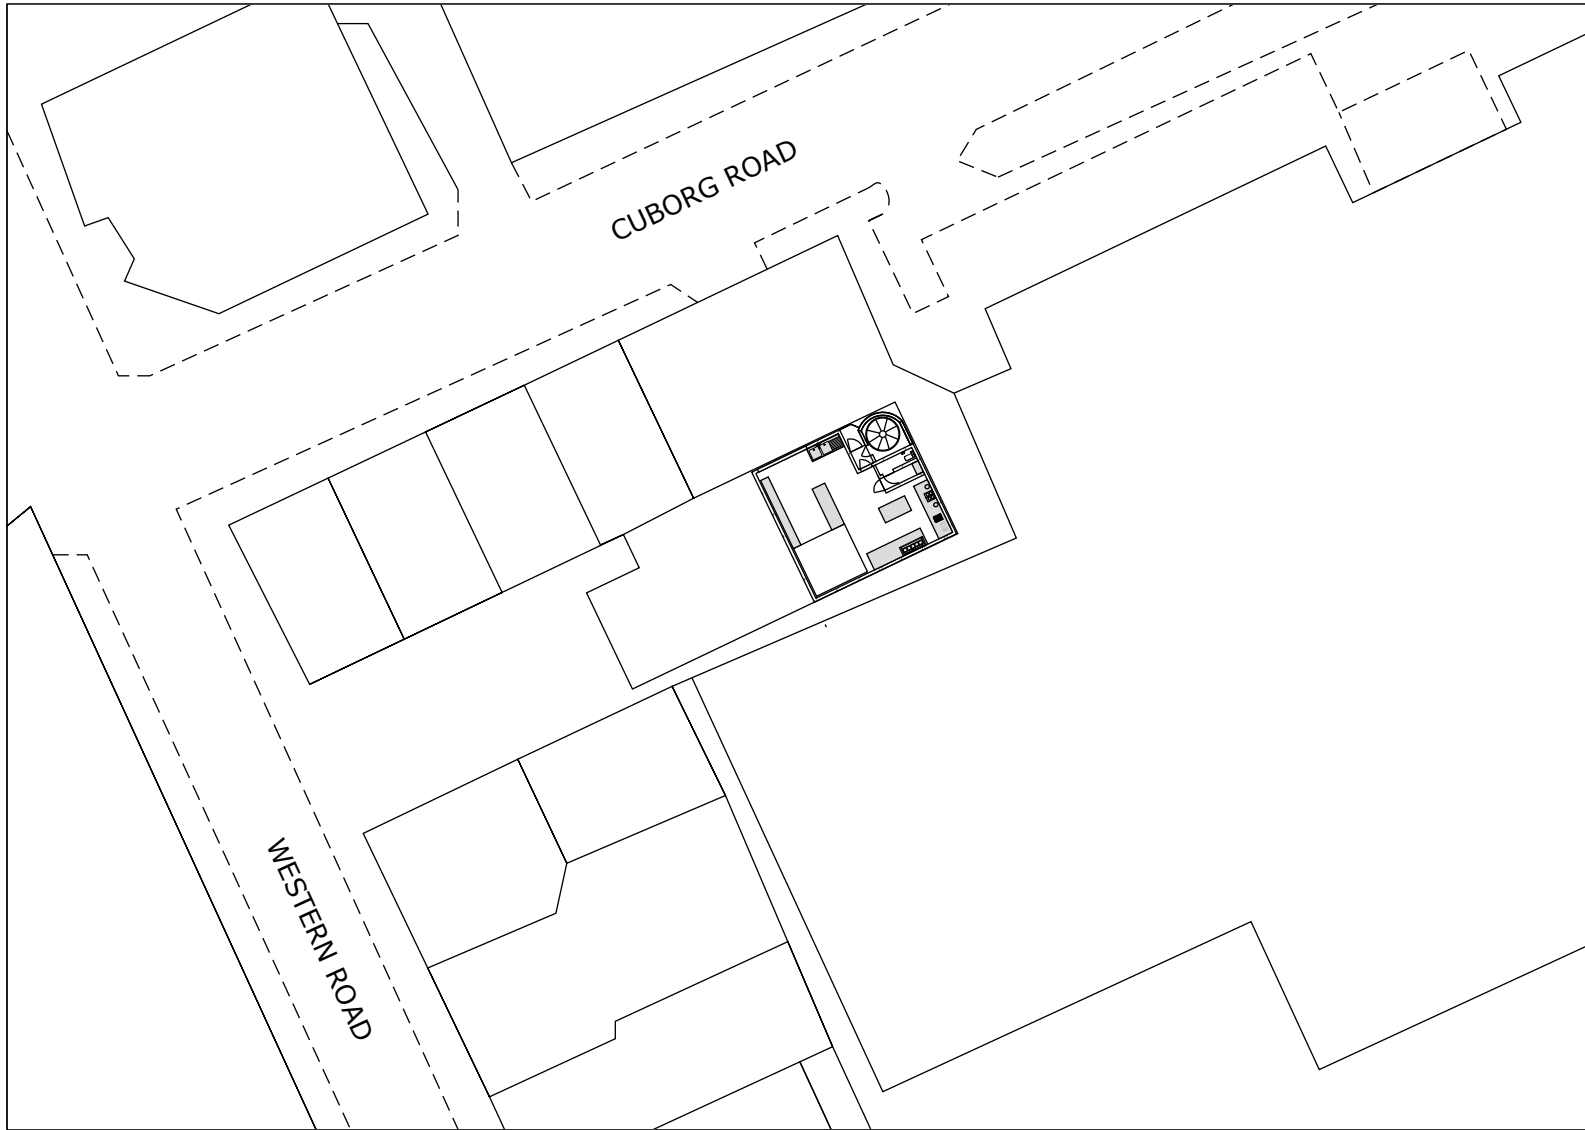

LOCATION PLAN
SCALE 1:1250

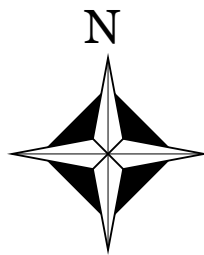

BLOCK PLAN
SCALE 1:500

SCALE 1:500
1 5 10 20

NOT FOR CONSTRUCTION



5 Francis Road
Harrow HA1 2QZ
M: 0740 522 65 76

CLIENT
SERDAR AGIRMAN

PROJECT
KITCHEN PROJECT

DATE
13.03.2023

DRAWN BY
UMUT CAN

DESCRIPTION
LOCATION &
BLOCK PLANS

CLIENT ADDRESS
57Coburg Road, Wood
Green, London, N22
6UB

1/1 - A3