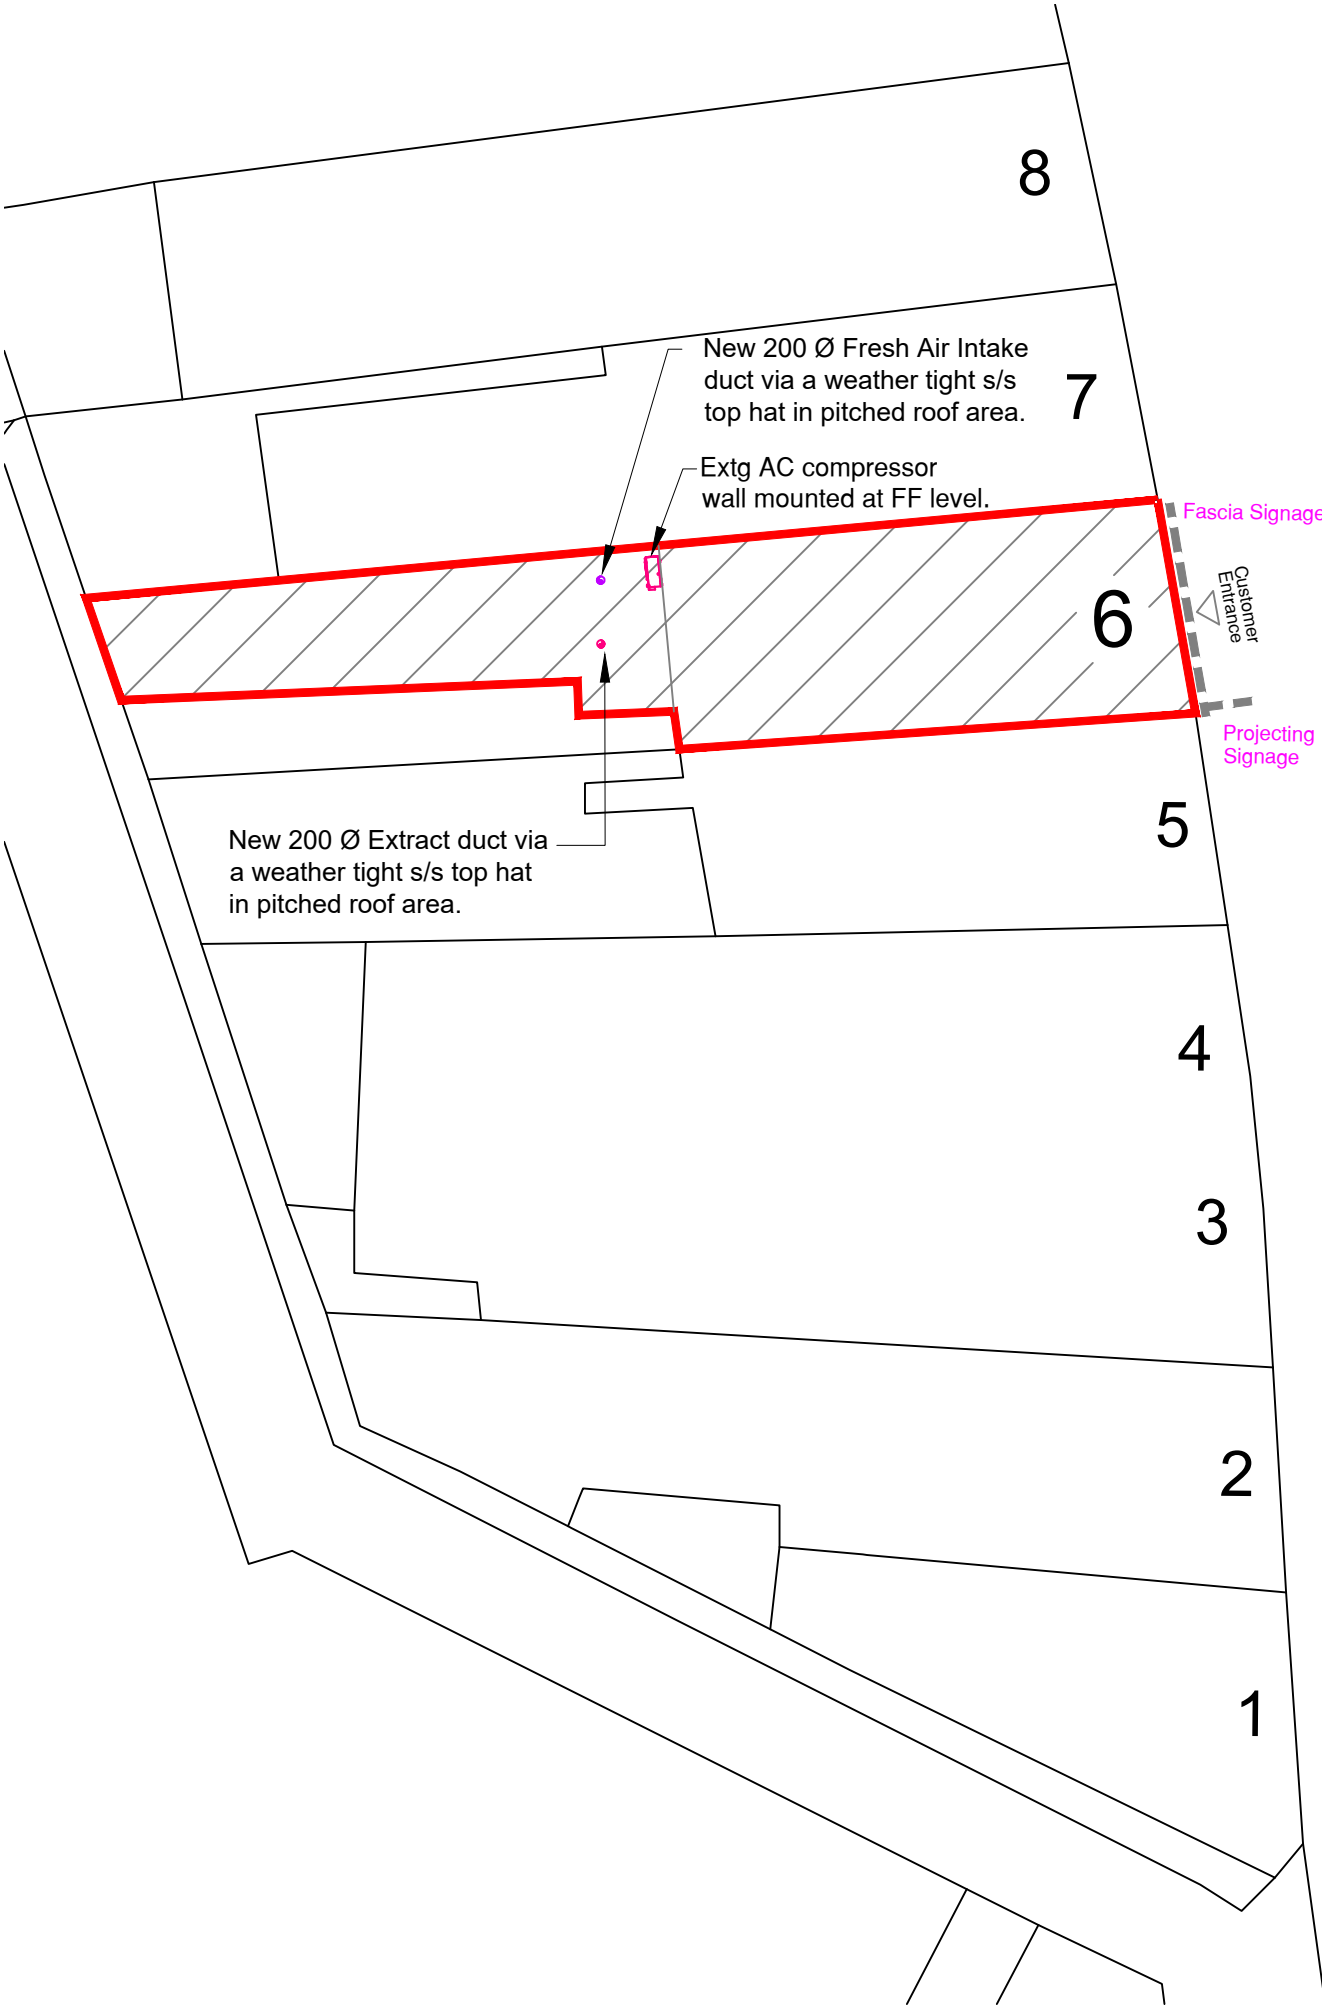


A	Revised position of extract and fresh air duct.	18.04.23
REV	AMENDMENT	DATE
NOTES:		
ANY DISCREPANCIES ON THIS DRAWING ARE TO BE NOTIFIED TO THE DESIGNER IMMEDIATELY		
 DELTABRAVO LIMITED DESIGN • CONSTRUCTION • SHOPFITTING • PROJECT MANAGEMENT Academy House London Road Camberley Surrey GU15 3HL		
CLIENT T4		
PROJECT 6 THE BROADWAY, HIGH ROAD, WOOD GREEN, LONDON, N22 6DS		
TITLE Proposed Block Plan		
SCALE @ A3 1:200	DRAWN BY M W	DATE 27.01.23
DRAWING No DB574-BP		REVISION A