


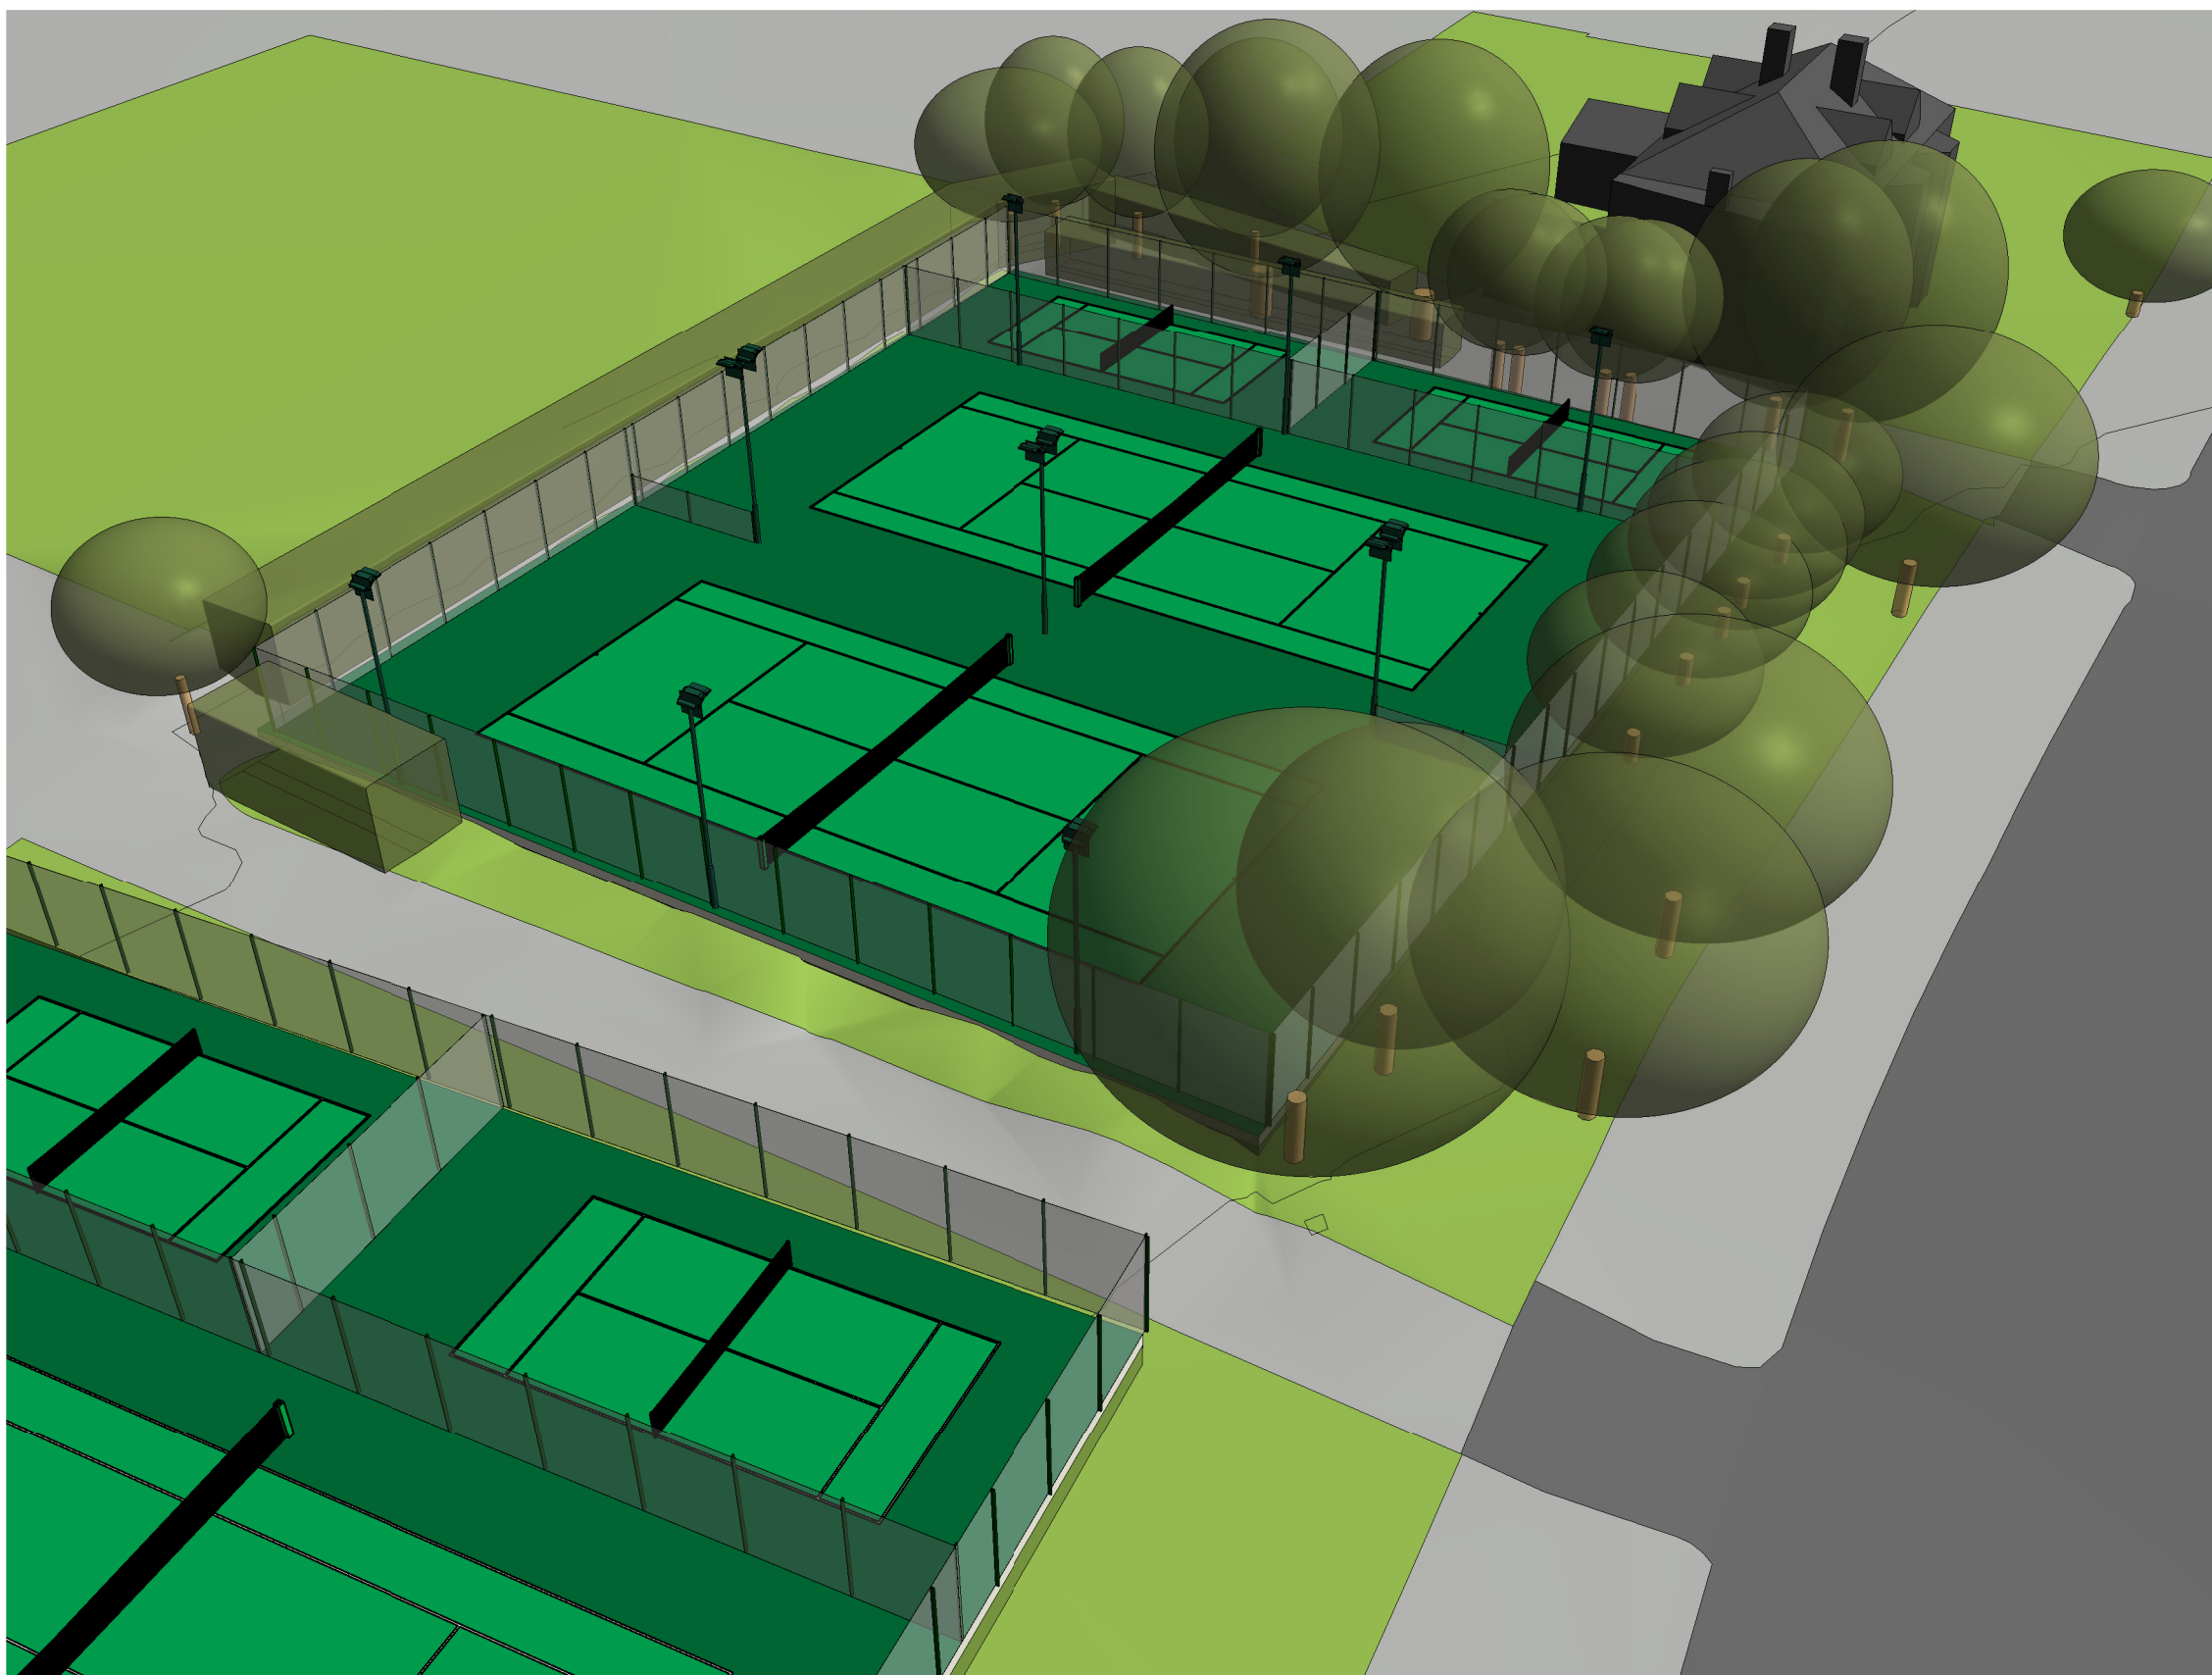

Notes

This is an A3 Drawing Sheet.

Note : 3D Visualisations cannot be scaled on a linear basis.

Rev	Date	Description

SITE LOCATION

Priory Park
Middel Lane.
LONDON. N8 7JP.

PROJECT

LED FLOODLIGHTING

CLIENT

HARINGEY COUNCIL

DRAWING TITLE

Proposed 3d View 1

Sf

Pd

SPORTSFACILITY
PLANNING&DESIGNLTD

39 Hemwood Road, Windsor, Berkshire, SL4 4YX
Telephone: (01753) 850123 Mob: 07770 366259
Email: office@sfpad.co.uk

CONSULTANCY SERVICES

DRAWN BY L.West		CHECKED BY S.F.P.D.
SCALE ---	DATE	REVISION NO.

DRAWING NUMBER

2022 CAS 015 022