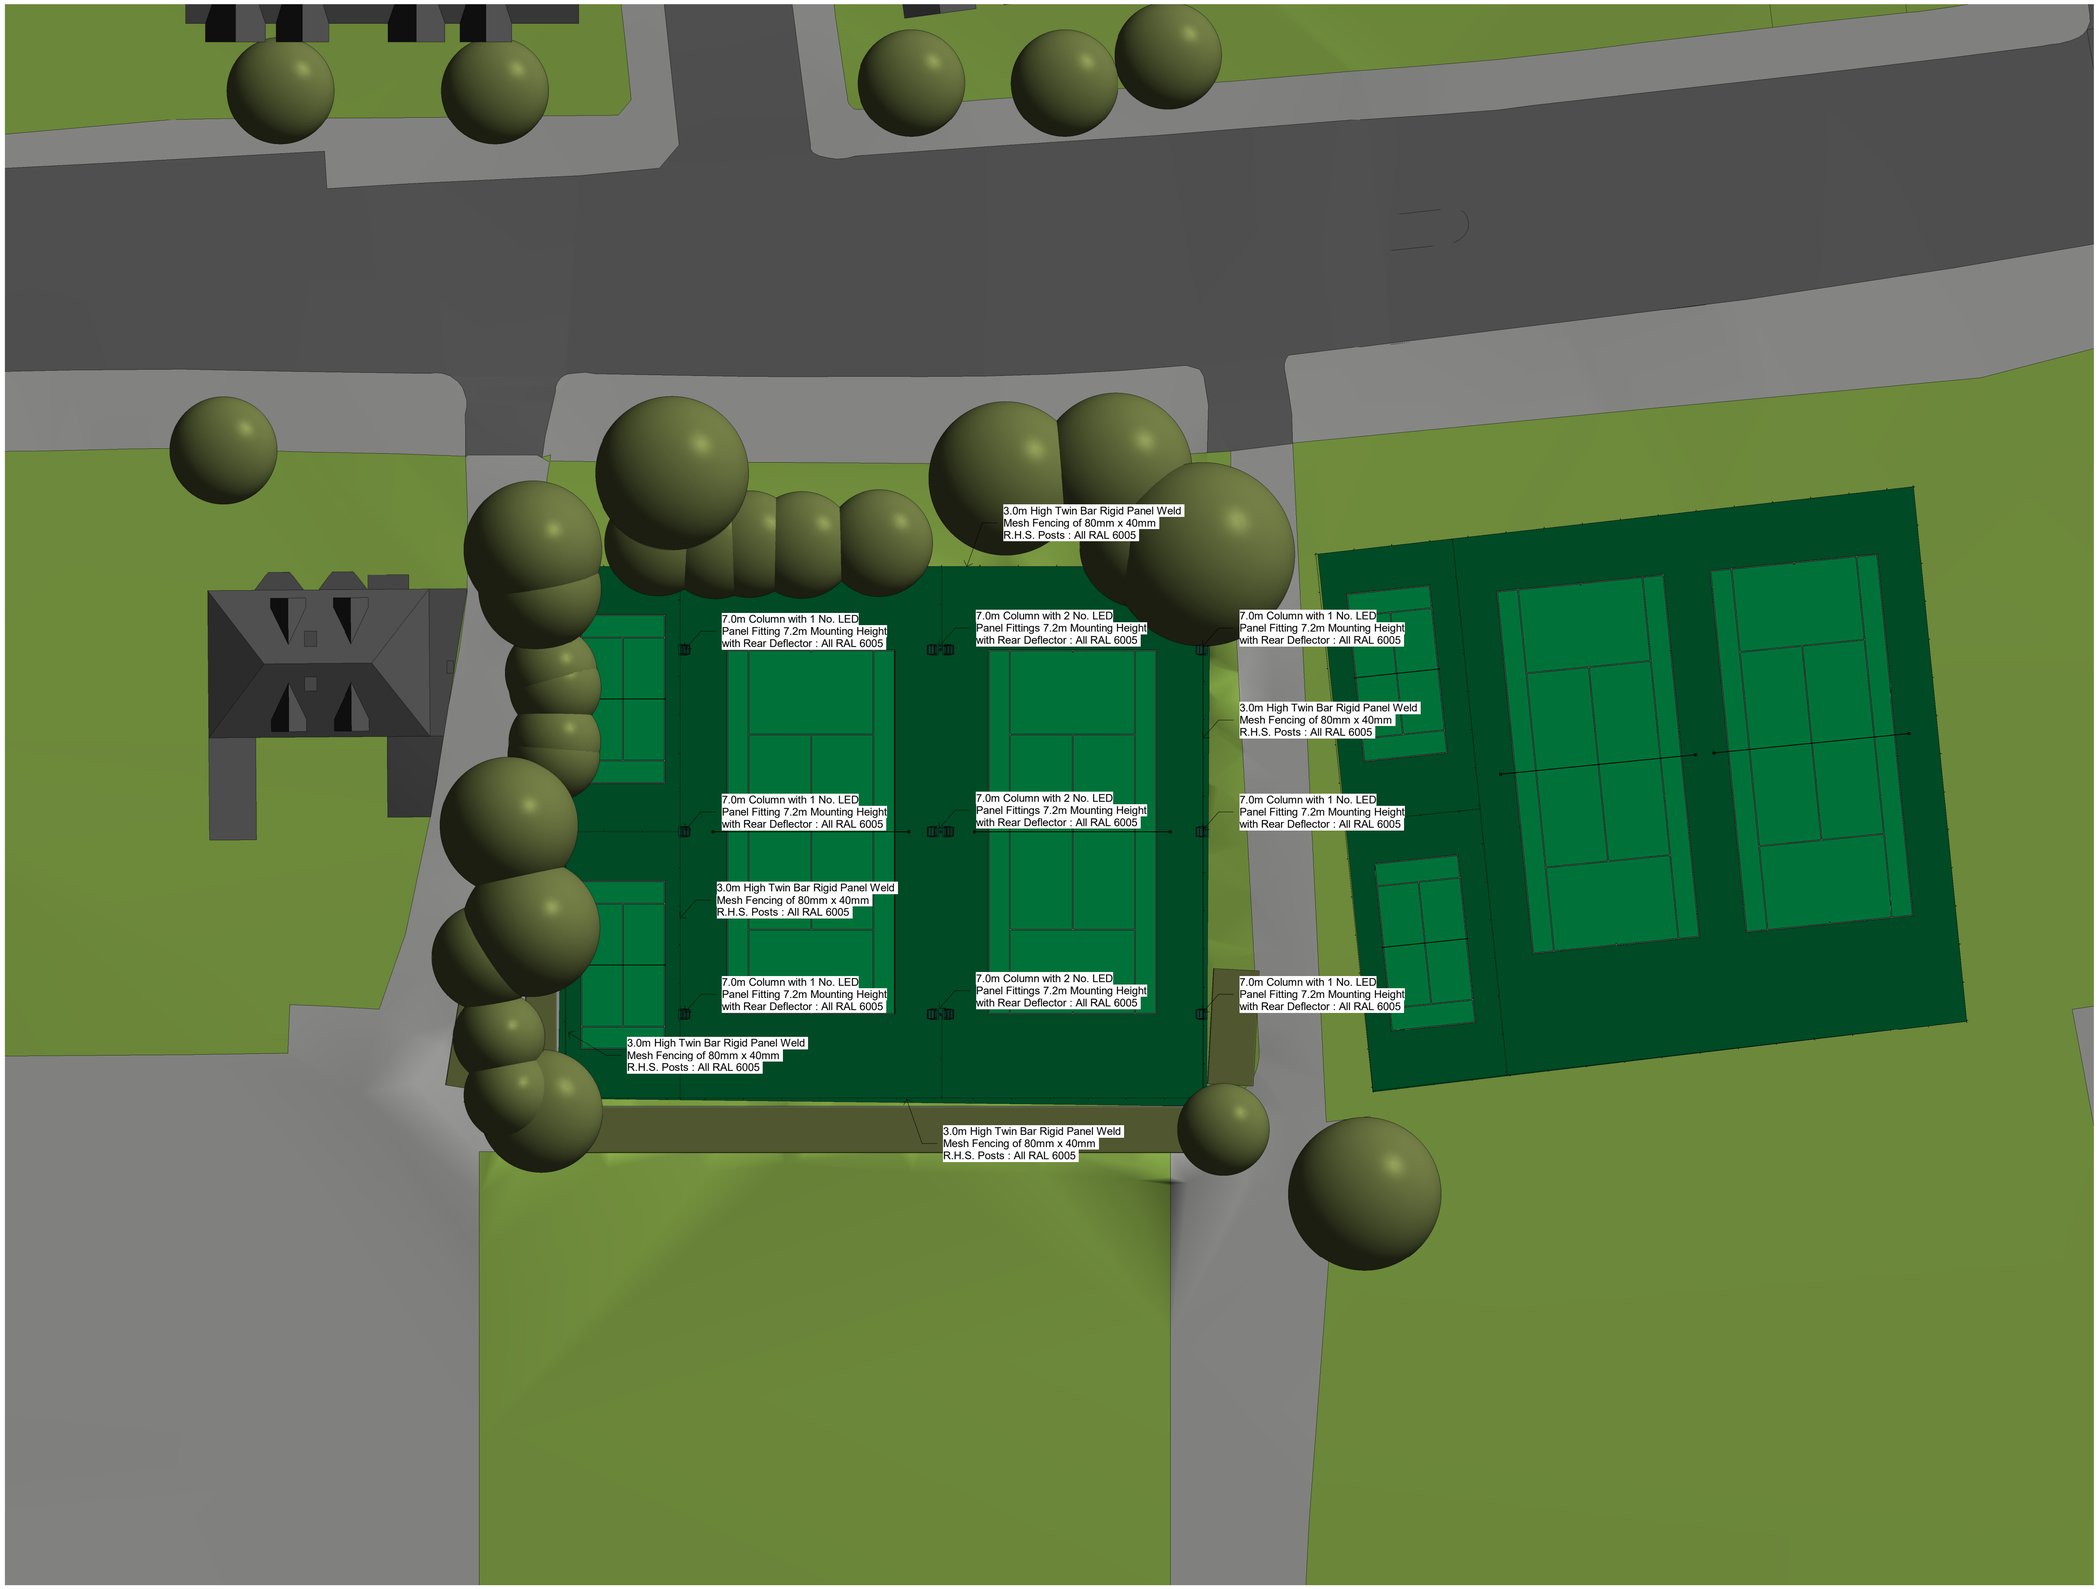


20m
16m
12m
8m
4m
0

1:200

0 4m 8m 12m 16m 20m

Notes

This is an A1 Drawing at a scale of 1 : 200

Rev	Date	Description

SITE LOCATION
Priory Park
Middel Lane.
LONDON. N8 7JP.

PROJECT
LED FLOODLIGHTING

CLIENT
HARINGEY COUNCIL

DRAWING TITLE
Proposed Layout

SPORTSFACILITY PLANNING&DESIGNLTD

39 Hemwood Road, Windsor, Berkshire, SL4 4YX
Telephone: (01753) 850123 Mob: 07770 366259
Email: office@sfpad.co.uk

CONSULTANCY SERVICES

DRAWN BY	CHECKED BY	
L. West	S.F.P.D.	
SCALE	DATE	REVISION NO.
1 : 200	05.10.2022	

DRAWING NUMBER
2022 CAS 015 013