


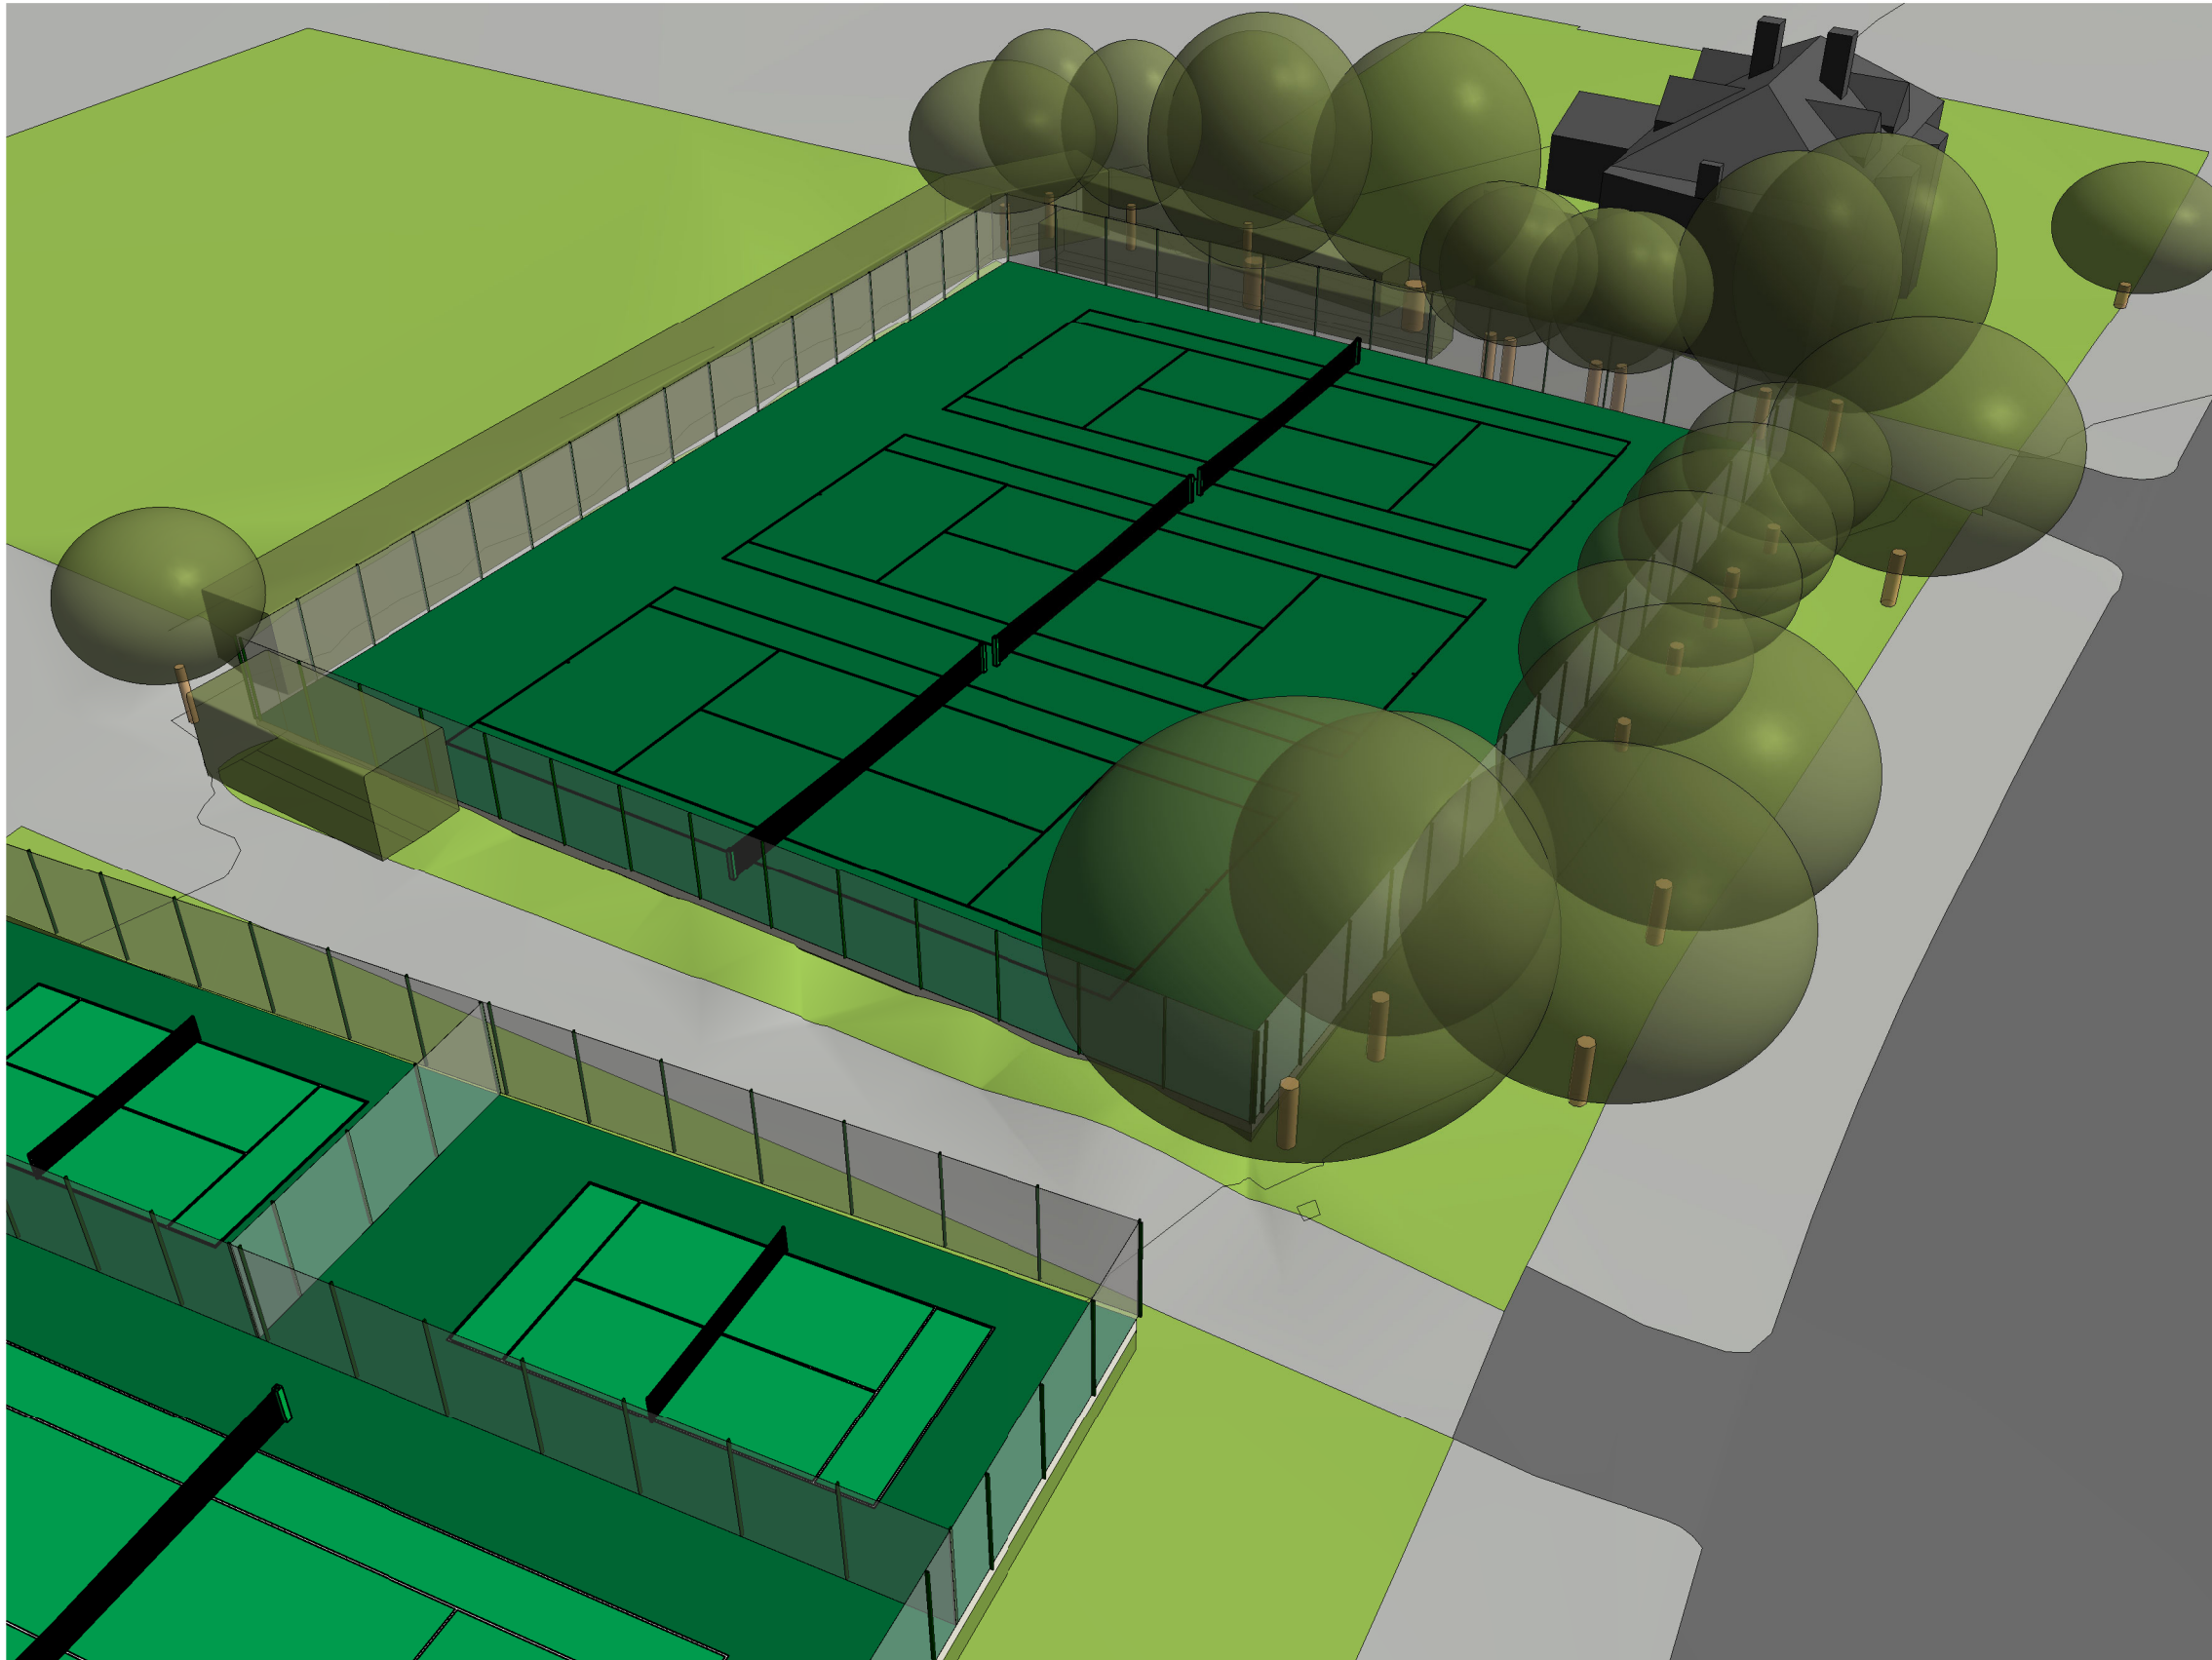

Notes

This is an A3 Drawing Sheet.

Note : 3D Visualisations cannot be scaled on a linear basis.

Rev	Date	Description

SITE LOCATION
Priory Park
Middel Lane.
LONDON. N8 7JP.

PROJECT
LED FLOODLIGHTING

CLIENT
HARINGEY COUNCIL

DRAWING TITLE
Existing 3d View 1

Sf **SPORTSFACILITY**
Pd **PLANNING&DESIGNLTD**

39 Hemwood Road, Windsor, Berkshire, SL4 4YX
Telephone: (01753) 850123 Mob: 07770 366259
Email: office@sfpad.co.uk

CONSULTANCY SERVICES

DRAWN BY L.West		CHECKED BY S.F.P.D.	
SCALE	DATE 05.10.2022	REVISION NO.	
DRAWING NUMBER 2022 CAS 015 020			