



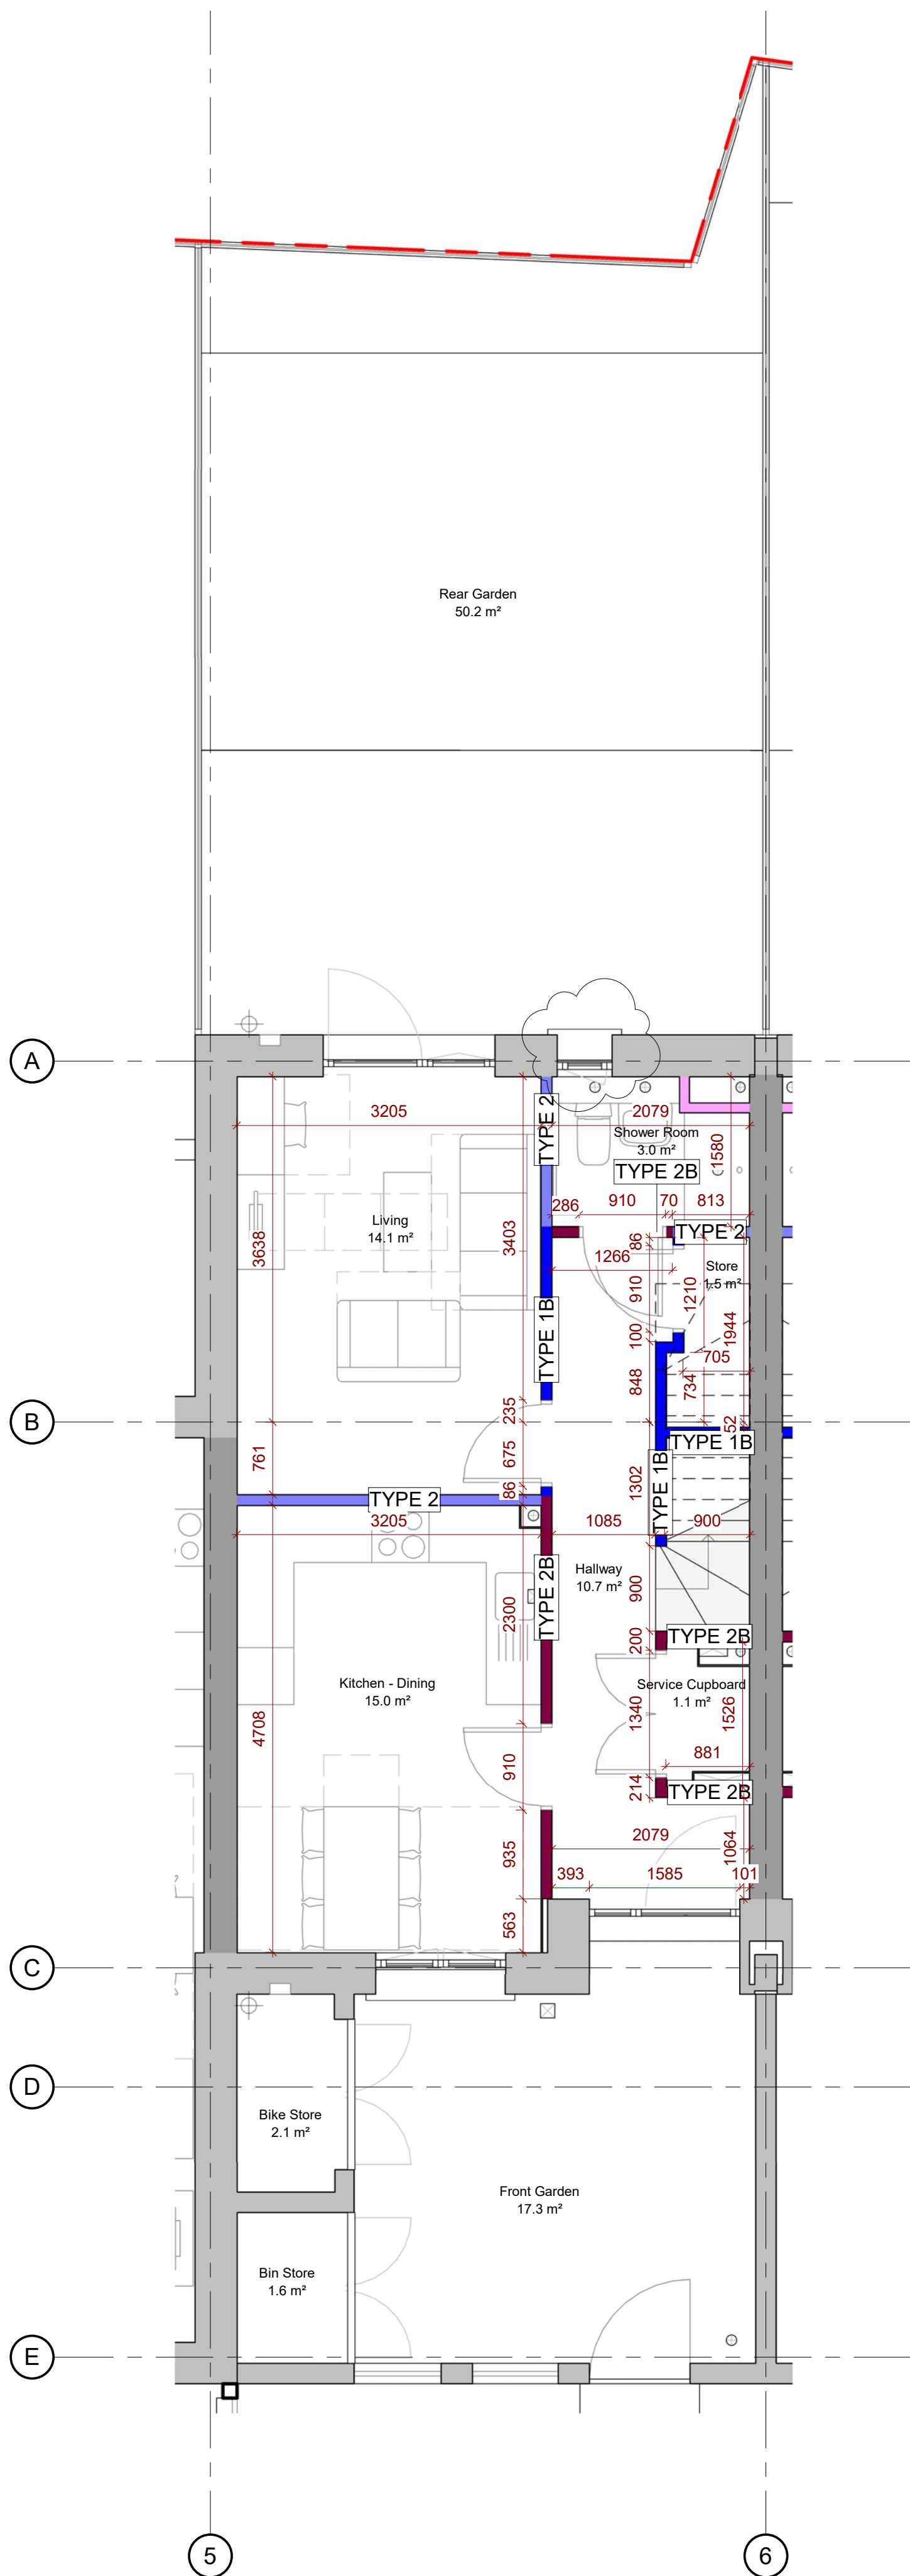

0 GROUND FLOOR - TYPE 05A (TYPE 05B MIRRORED)
1 : 50

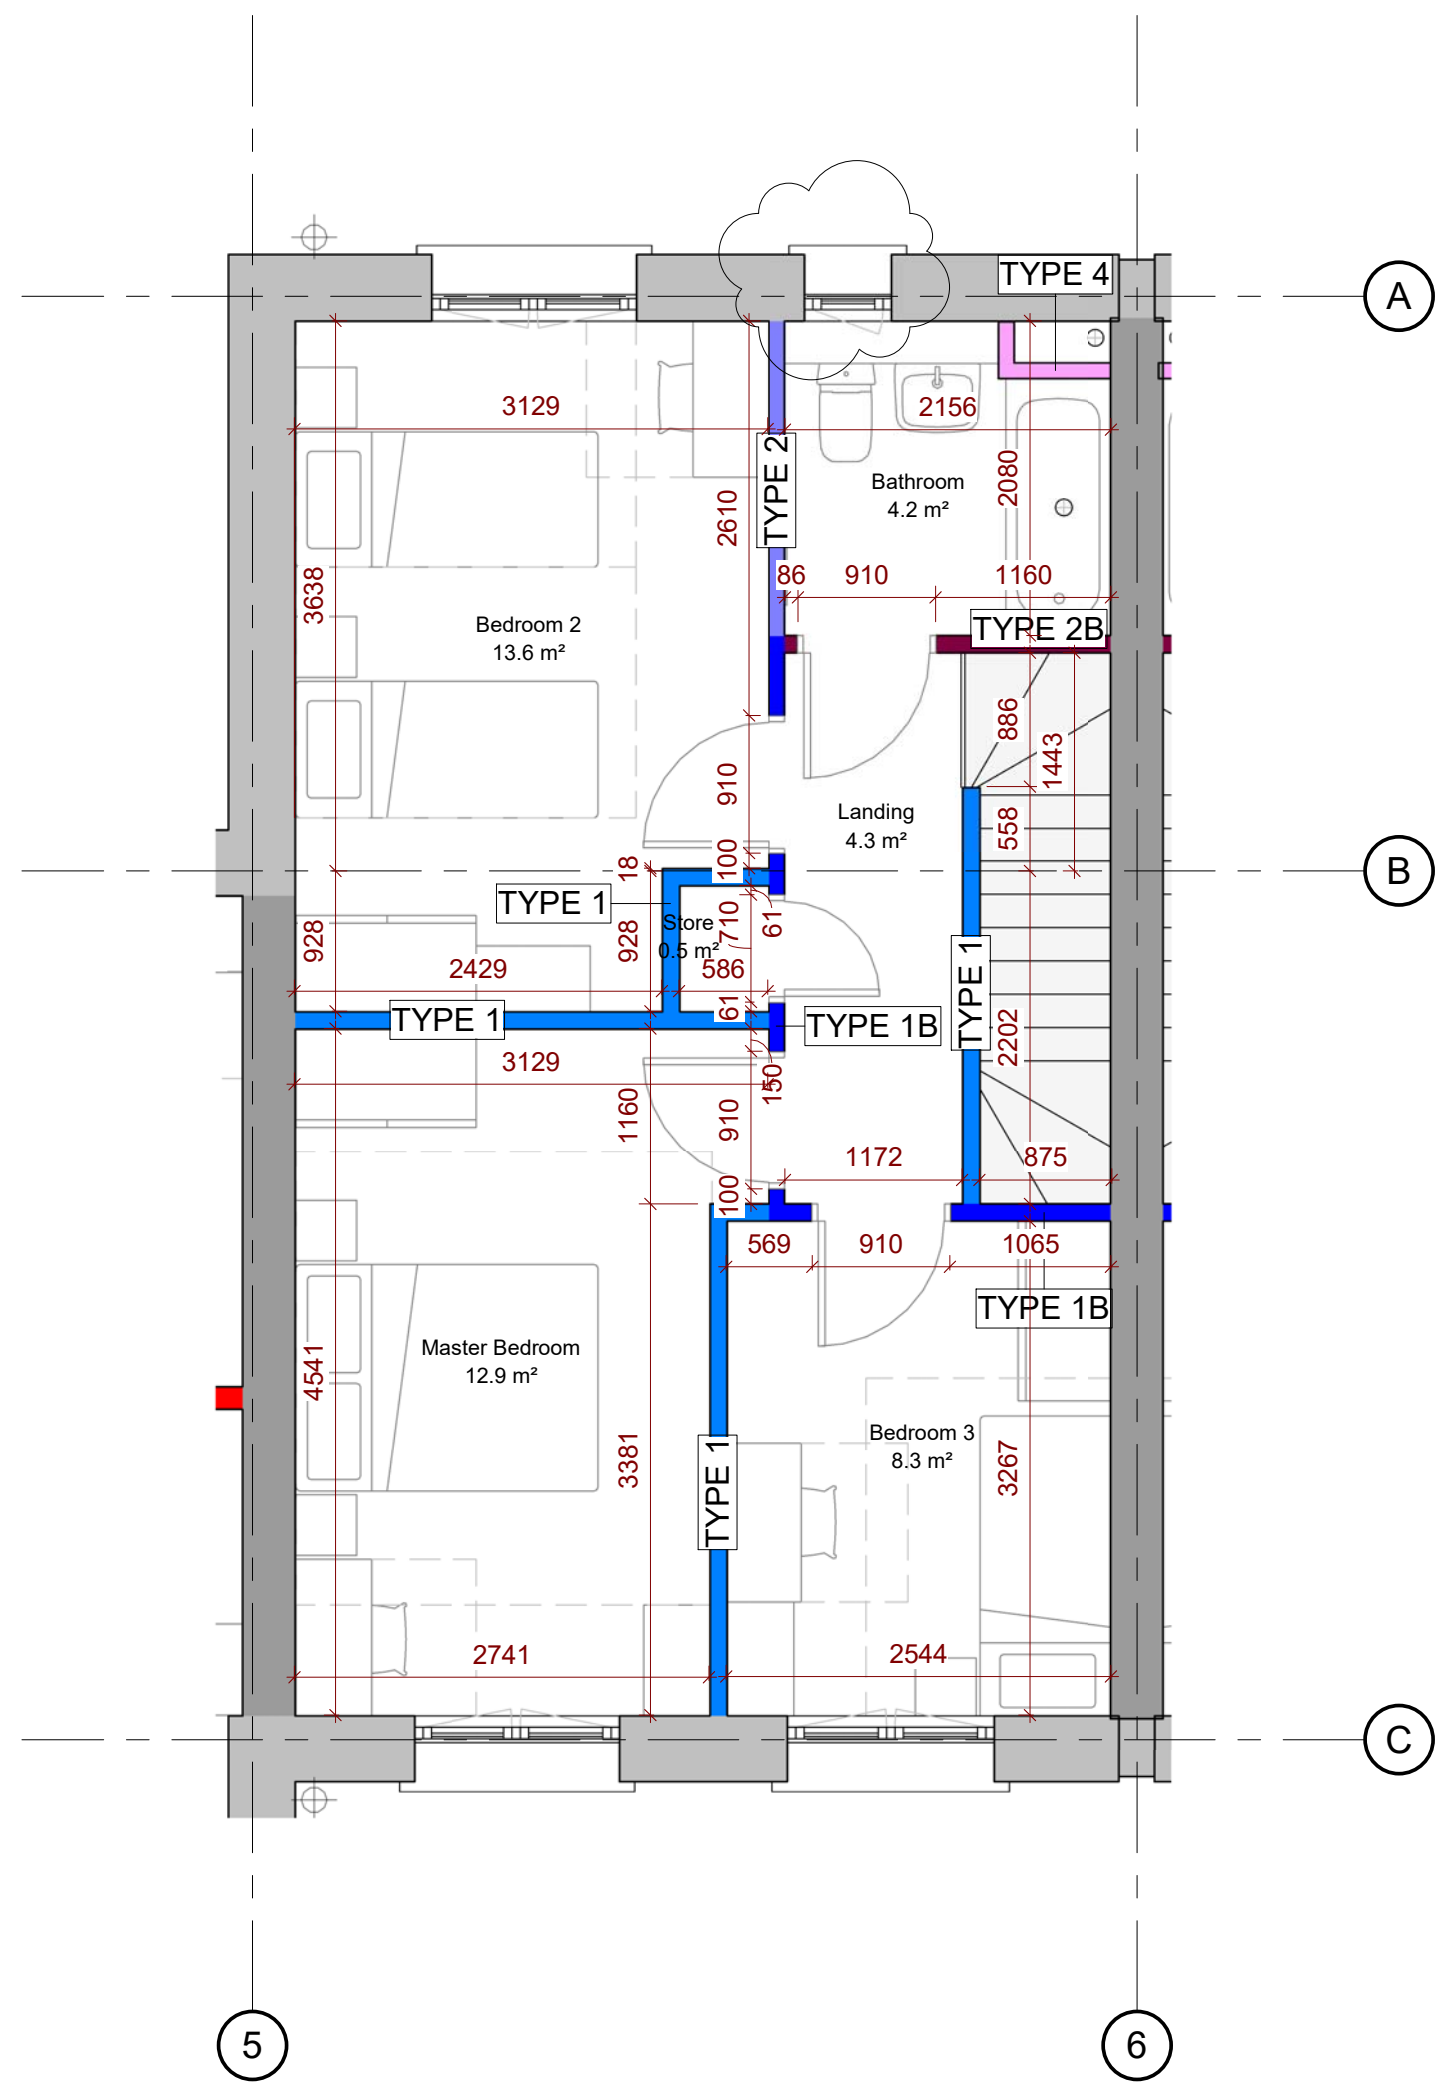

1 FIRST FLOOR - TYPE 05A (TYPE 05B MIRRORED)
1 : 50

FT05			
Flat Type	Area	Level	Name
TYPE 05A	48.5 m²	WATTS 00_GF FFL	Unit 07
TYPE 05A	49.8 m²	WATTS 01_1ST FLOOR FFL	Unit 07
TYPE 05A	48.5 m²	WATTS 00_GF FFL	Unit 09
TYPE 05A	49.7 m²	WATTS 01_1ST FLOOR FFL	Unit 09
TYPE 05B	48.5 m²	WATTS 00_GF FFL	Unit 08
TYPE 05B	49.7 m²	WATTS 01_1ST FLOOR FFL	Unit 08
TYPE 05B	48.5 m²	WATTS 00_GF FFL	Unit 10
TYPE 05B	49.8 m²	WATTS 01_1ST FLOOR FFL	Unit 10

Copyright reserved

All dimensions to be checked on site before work commences.
Figured dimensions to be taken in preference to scaled dimensions.
If in doubt please ask.

NOTES

- Refer to 0200 Series Plans for location and further information regarding access and communal areas.
- Refer to 0300 Series Glossaries for further information regarding wall types build-up.
- External areas (rear gardens, etc.) vary between units. Refer to 0200 Series Plans for further information.

General notes Part M compliance:

- Level threshold to main entrance door: same FFL to external and internal areas.
- Drain provided under GF shower for potential installation of level access shower.
- Proposed furniture layout to comply with Part M Appendix D.
- All double beds shown are 1500x2000mm.
- All single beds shown are 900x2000mm.

C2	Revised as clouded	03/01/23
C1	Issued For Construction / General update	21/11/22
Revision	Description	Date

STATUS

For Construction

PROJECT

Watts Close

DRAWING

Unit Type 05

DRAWN BY	CHECKED BY	DATE
RC	CB	Oct'22
SCALE (@ A1)		PROJECT NUMBER
1 : 50		22015
DRAWING NUMBER		REV
WAT - DAR - WC - XX - DR - A - FT05		C2
Project Identifier	Originator	Zone
Level	Type	Discipline
Number	Revision	



Delta Architects
1 Batemans Row
London
EC2A 3HH
T 020 7613 5702
www.deltaarchitects.co.uk