


FT02			
Flat Type	Area	Level	Name
TYPE 02A	67.4 m²	WATTS 00_GF FFL	Unit 02
TYPE 02B	67.4 m²	WATTS 00_GF FFL	Unit 12

1 FLAT TYPE 02A (TYPE 02B MIRRORED)
1 : 50

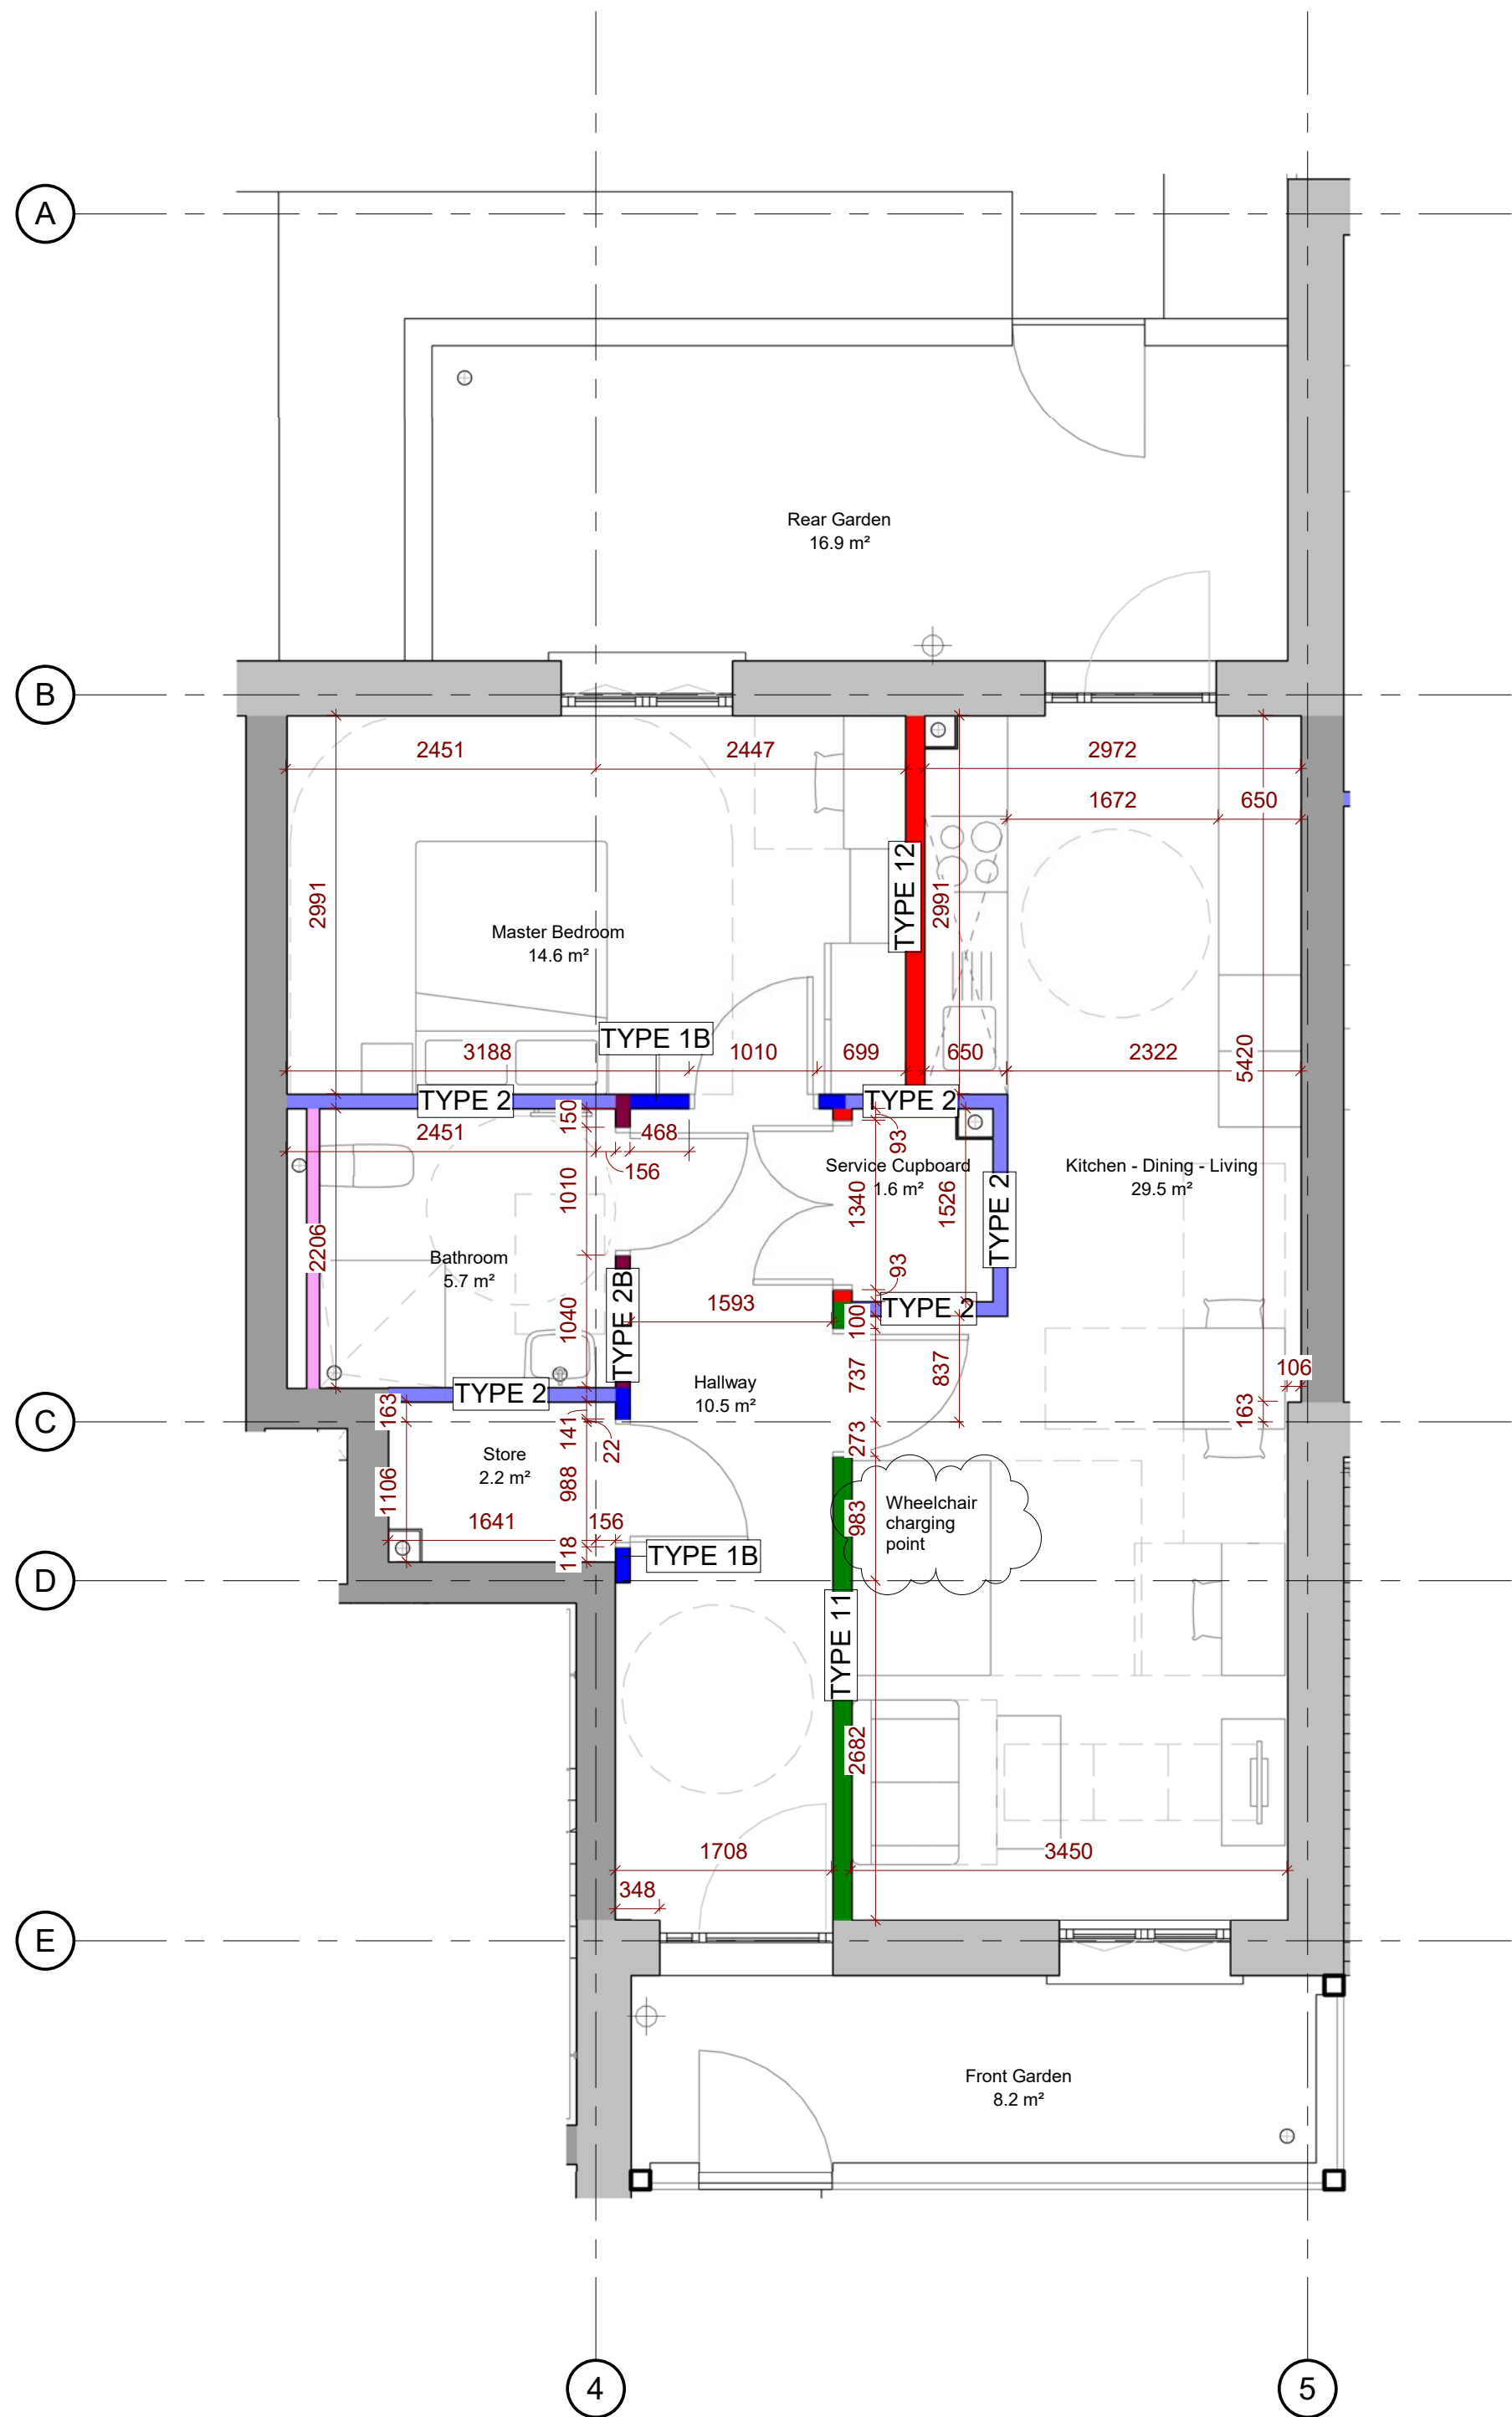

Copyright reserved

All dimensions to be checked on site before work commences.
Figured dimensions to be taken in preference to scaled dimensions.
If in doubt please ask.

NOTES

- Refer to 0200 Series Plans for location and further information regarding access and communal areas.
- Refer to 0300 Series Glossaries for further information regarding wall types build-up.

General notes Part M compliance:

- Level threshold to main entrance door: same FFL to communal and flat internal areas.
- Drain provided under baths for potential installation of level access shower TBC.
- Proposed furniture layout to comply with Part M Appendix D.
- All double beds shown are 1500x2000mm.
- All single beds shown are 900x2000mm.

C6	Revised as clouded	09/03/23
C5	General update	26/01/23
C4	Revised as clouded	03/01/23
C3	Revised as clouded	12/12/12
C2	Revised as clouded	05/12/22
C1	Issued For Construction / General update	21/11/22

Revision	Description	Date
----------	-------------	------

STATUS

For Construction

PROJECT

Watts Close

DRAWING

Unit Type 02

DRAWN BY	CHECKED BY	DATE
RC	CB	Oct'22
SCALE (@ A1)		PROJECT NUMBER
1 : 50		22015
DRAWING NUMBER		REV
WAT - DAR - WC - XX - DR - A - FT02		C6
Project Identifier	Originator	Zone
Level	Type	Discipline
Number	Revision	



Delta Architects
1 Batemans Row
London
EC2A 3HH
T 020 7613 5702
www.deltaarchitects.co.uk