


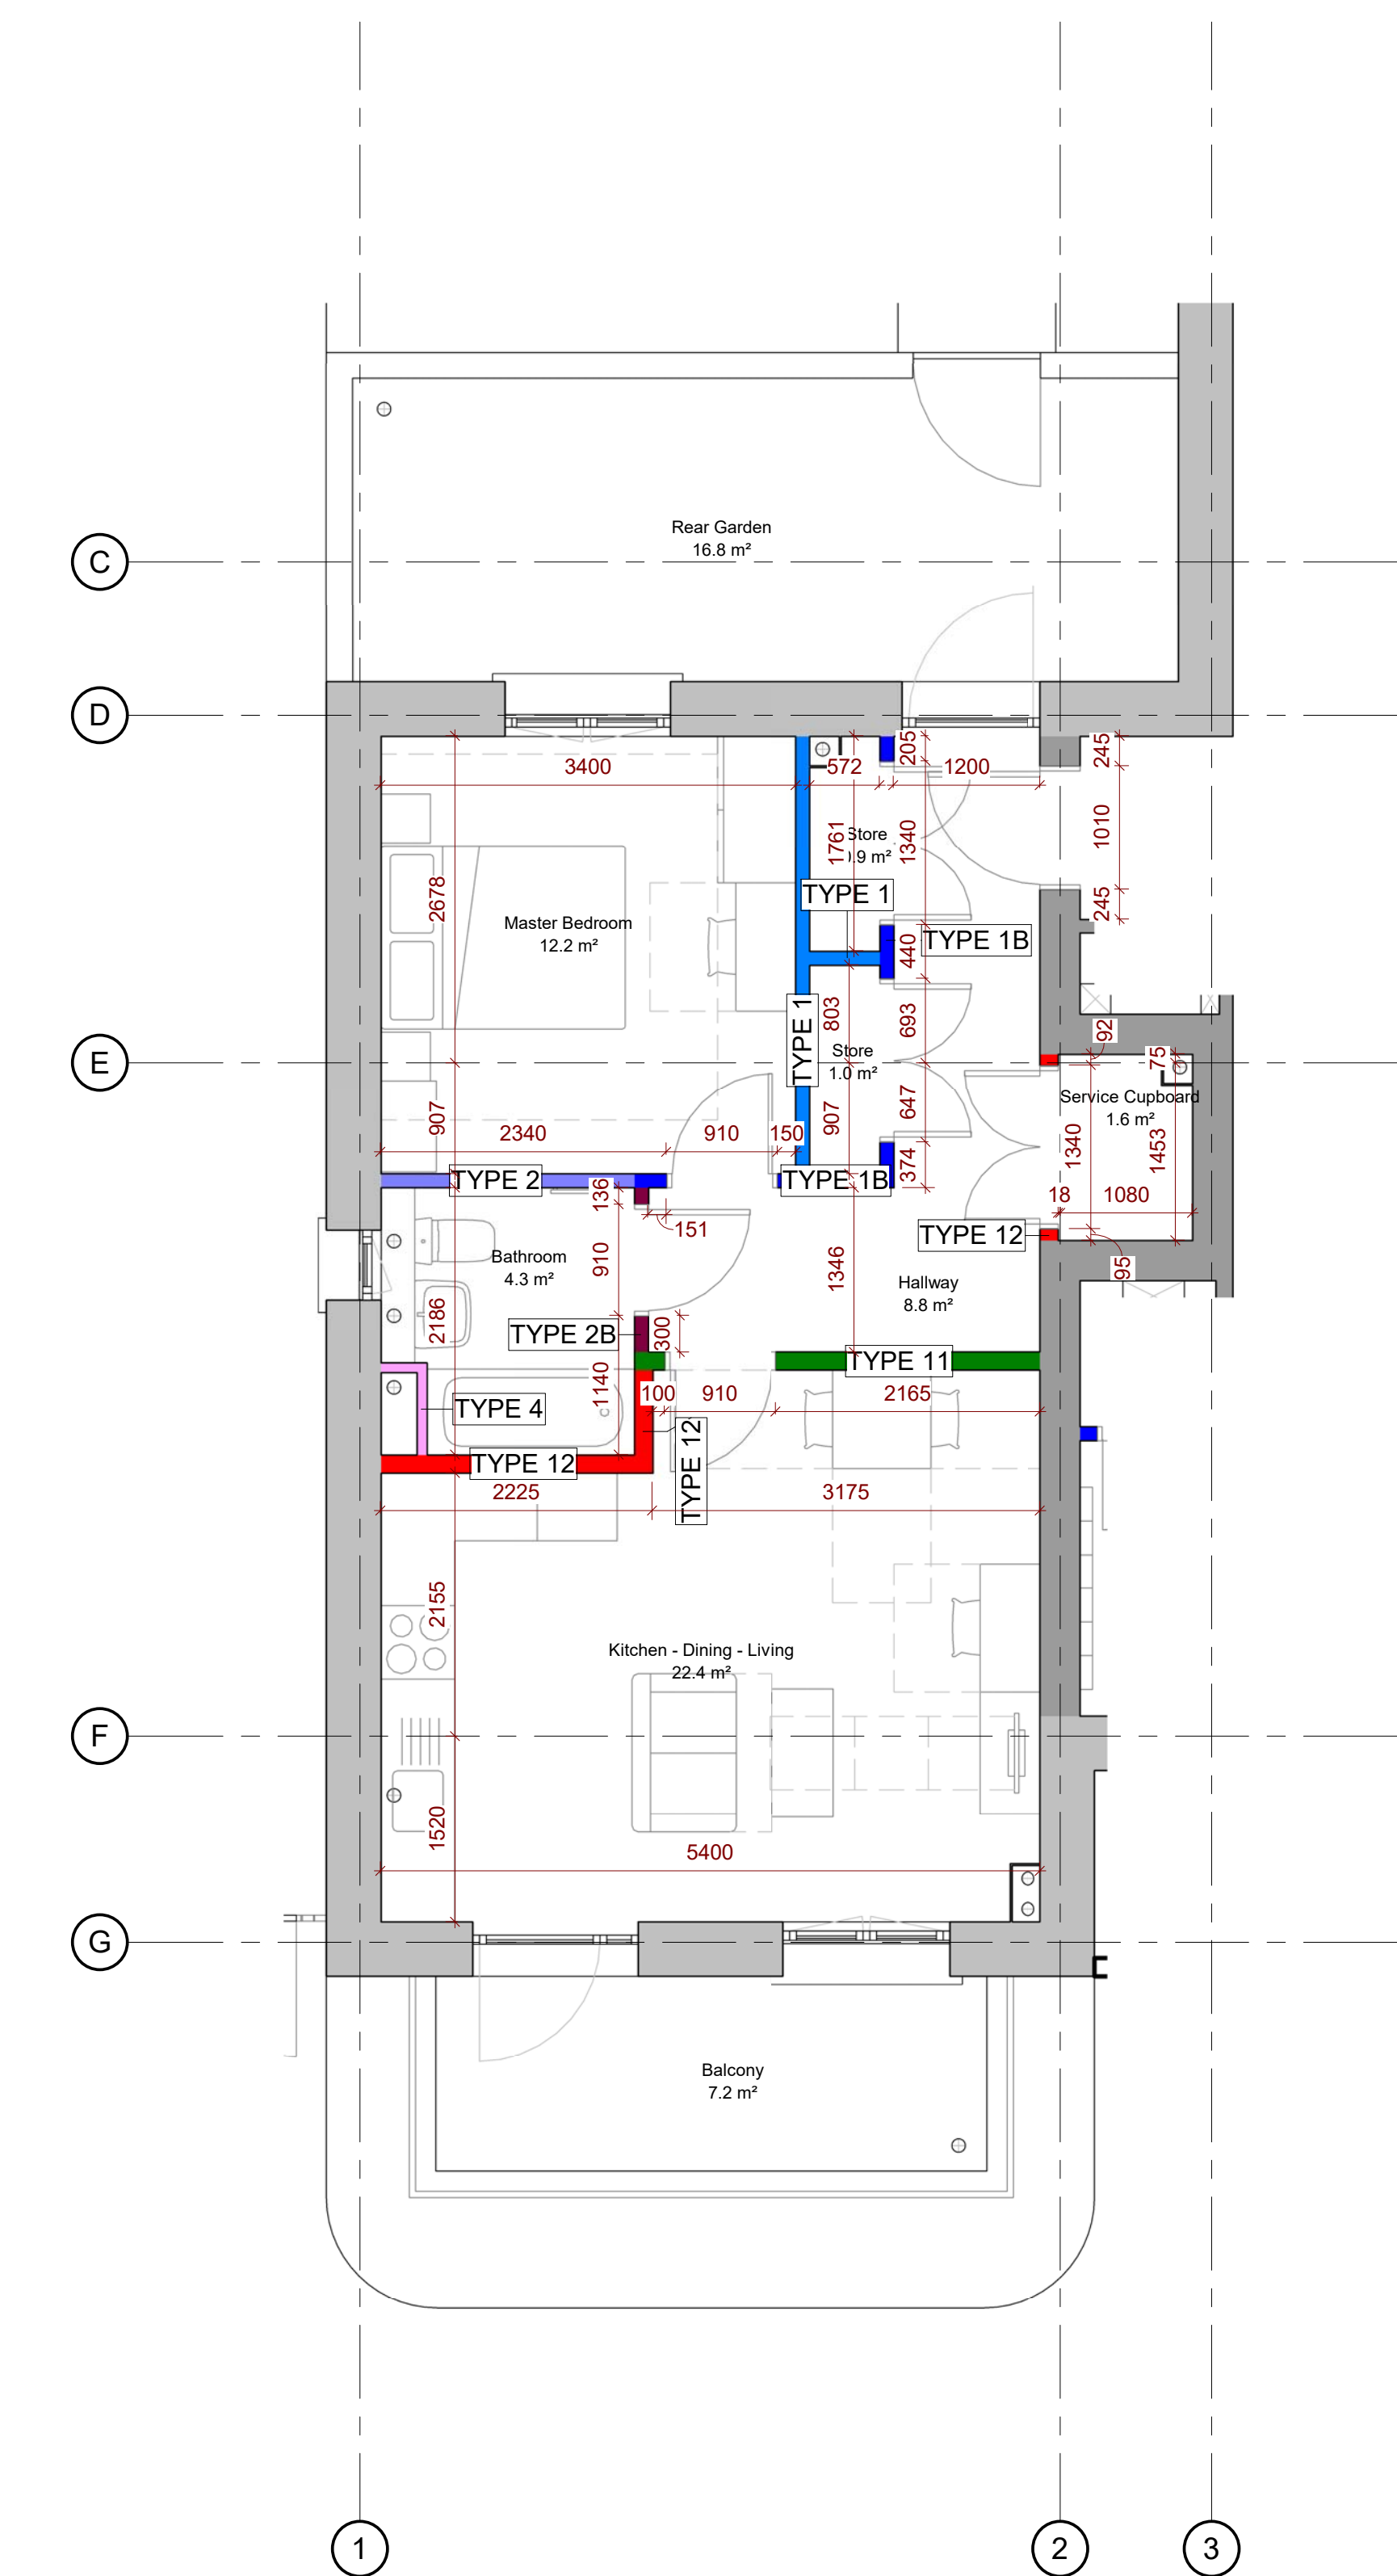

1 FLAT TYPE 01A (TYPE 01B MIRRORED)
1 : 50

FT01			
Flat Type	Area	Level	Name
TYPE 01A	54.3 m²	WATTS 00_GF FFL	Unit 01
TYPE 01B	54.3 m²	WATTS 00_GF FFL	Unit 11

Copyright reserved

All dimensions to be checked on site before work commences.
Figured dimensions to be taken in preference to scaled dimensions.
If in doubt please ask.

NOTES

- Refer to 0200 Series Plans for location and further information regarding access and communal areas.

- Refer to 0300 Series Glossaries for further information regarding wall types build-up.

General notes Part M compliance:

- Level threshold to main entrance door: same FFL to communal and flat internal areas.

- Drain provided under baths for potential installation of level access shower TBC.

- Proposed furniture layout to comply with Part M Appendix D.

- All double beds shown are 1500x2000mm.

- All single beds shown are 900x2000mm.

C1	Issued For Construction / General update	21/11/22
----	--	----------

Revision	Description	Date
----------	-------------	------

STATUS

For Construction

PROJECT

Watts Close

DRAWING

Unit Type 01

DRAWN BY	CHECKED BY	DATE
RC	CB	Oct'22
SCALE (@ A1)		PROJECT NUMBER
1 : 50		22015
DRAWING NUMBER		REV
WAT - DAR - WC - XX - DR - A - FT01		C1
Project Identifier	Originator	Zone
Level	Type	Discipline
Number	Revision	

Delta Architects
1 Batemans Row
London
EC2A 3HH

T 020 7613 5702

www.deltaarchitects.co.uk