


NOTE

THIS DRAWING IS TO BE READ IN CONJUNCTION WITH ALL OTHER RELEVANT DRAWINGS AND SPECIFICATIONS

THIS DRAWING HAS BEEN PREPARED FOR IDENTIFICATION PURPOSES ONLY. VERIFICATION OF DRAWN INFORMATION TO BE CARRIED OUT BY CONTRACTOR PRIOR TO OTHER USE.

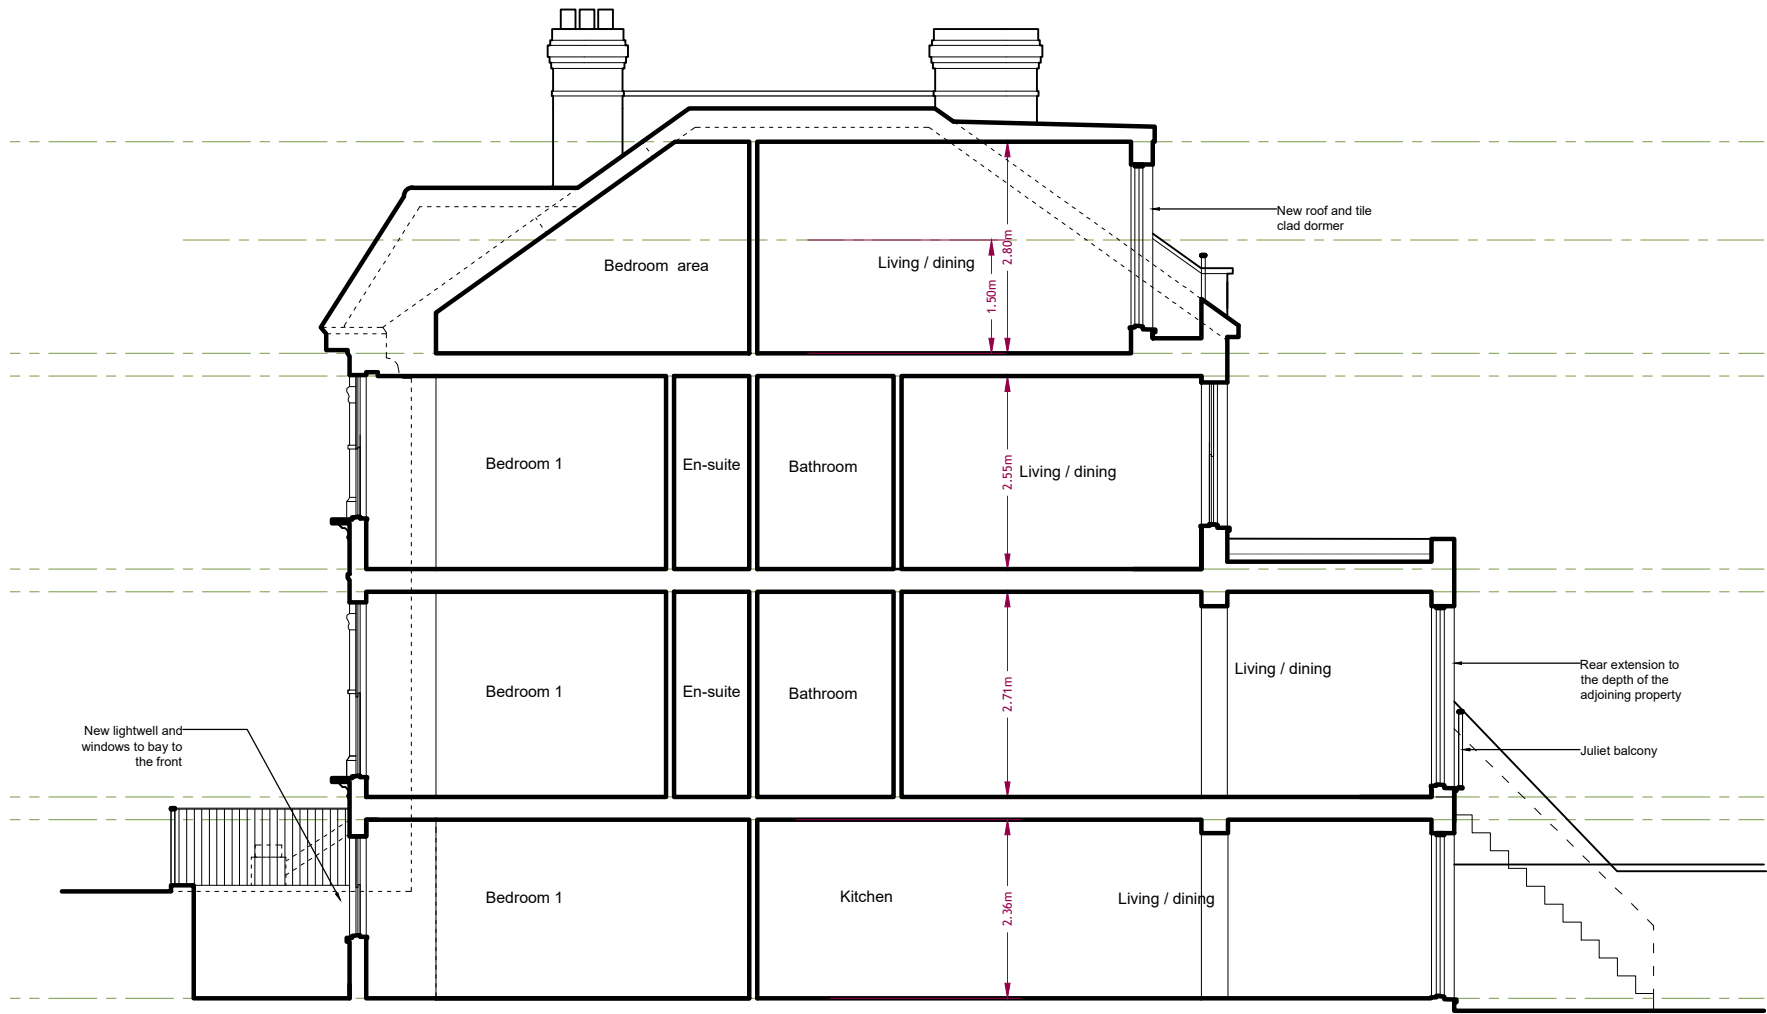

PROPOSED SECTION B-B



PLANNING

**STEVEN ADAMS RIBA
ARCHITECTS**

28b ENGLANDS LANE
LONDON NW3 4UE
Tel 020 7722 7664
Fax 020 7722 7652

project	no
118 STAPLETON HALL ROAD	769
LONDON N4 4QA	
drawing	no
PROPOSED SECTION	GA 05

scale	date	drawn	checked
1:100@A3	06.03.23	RE	SAA