

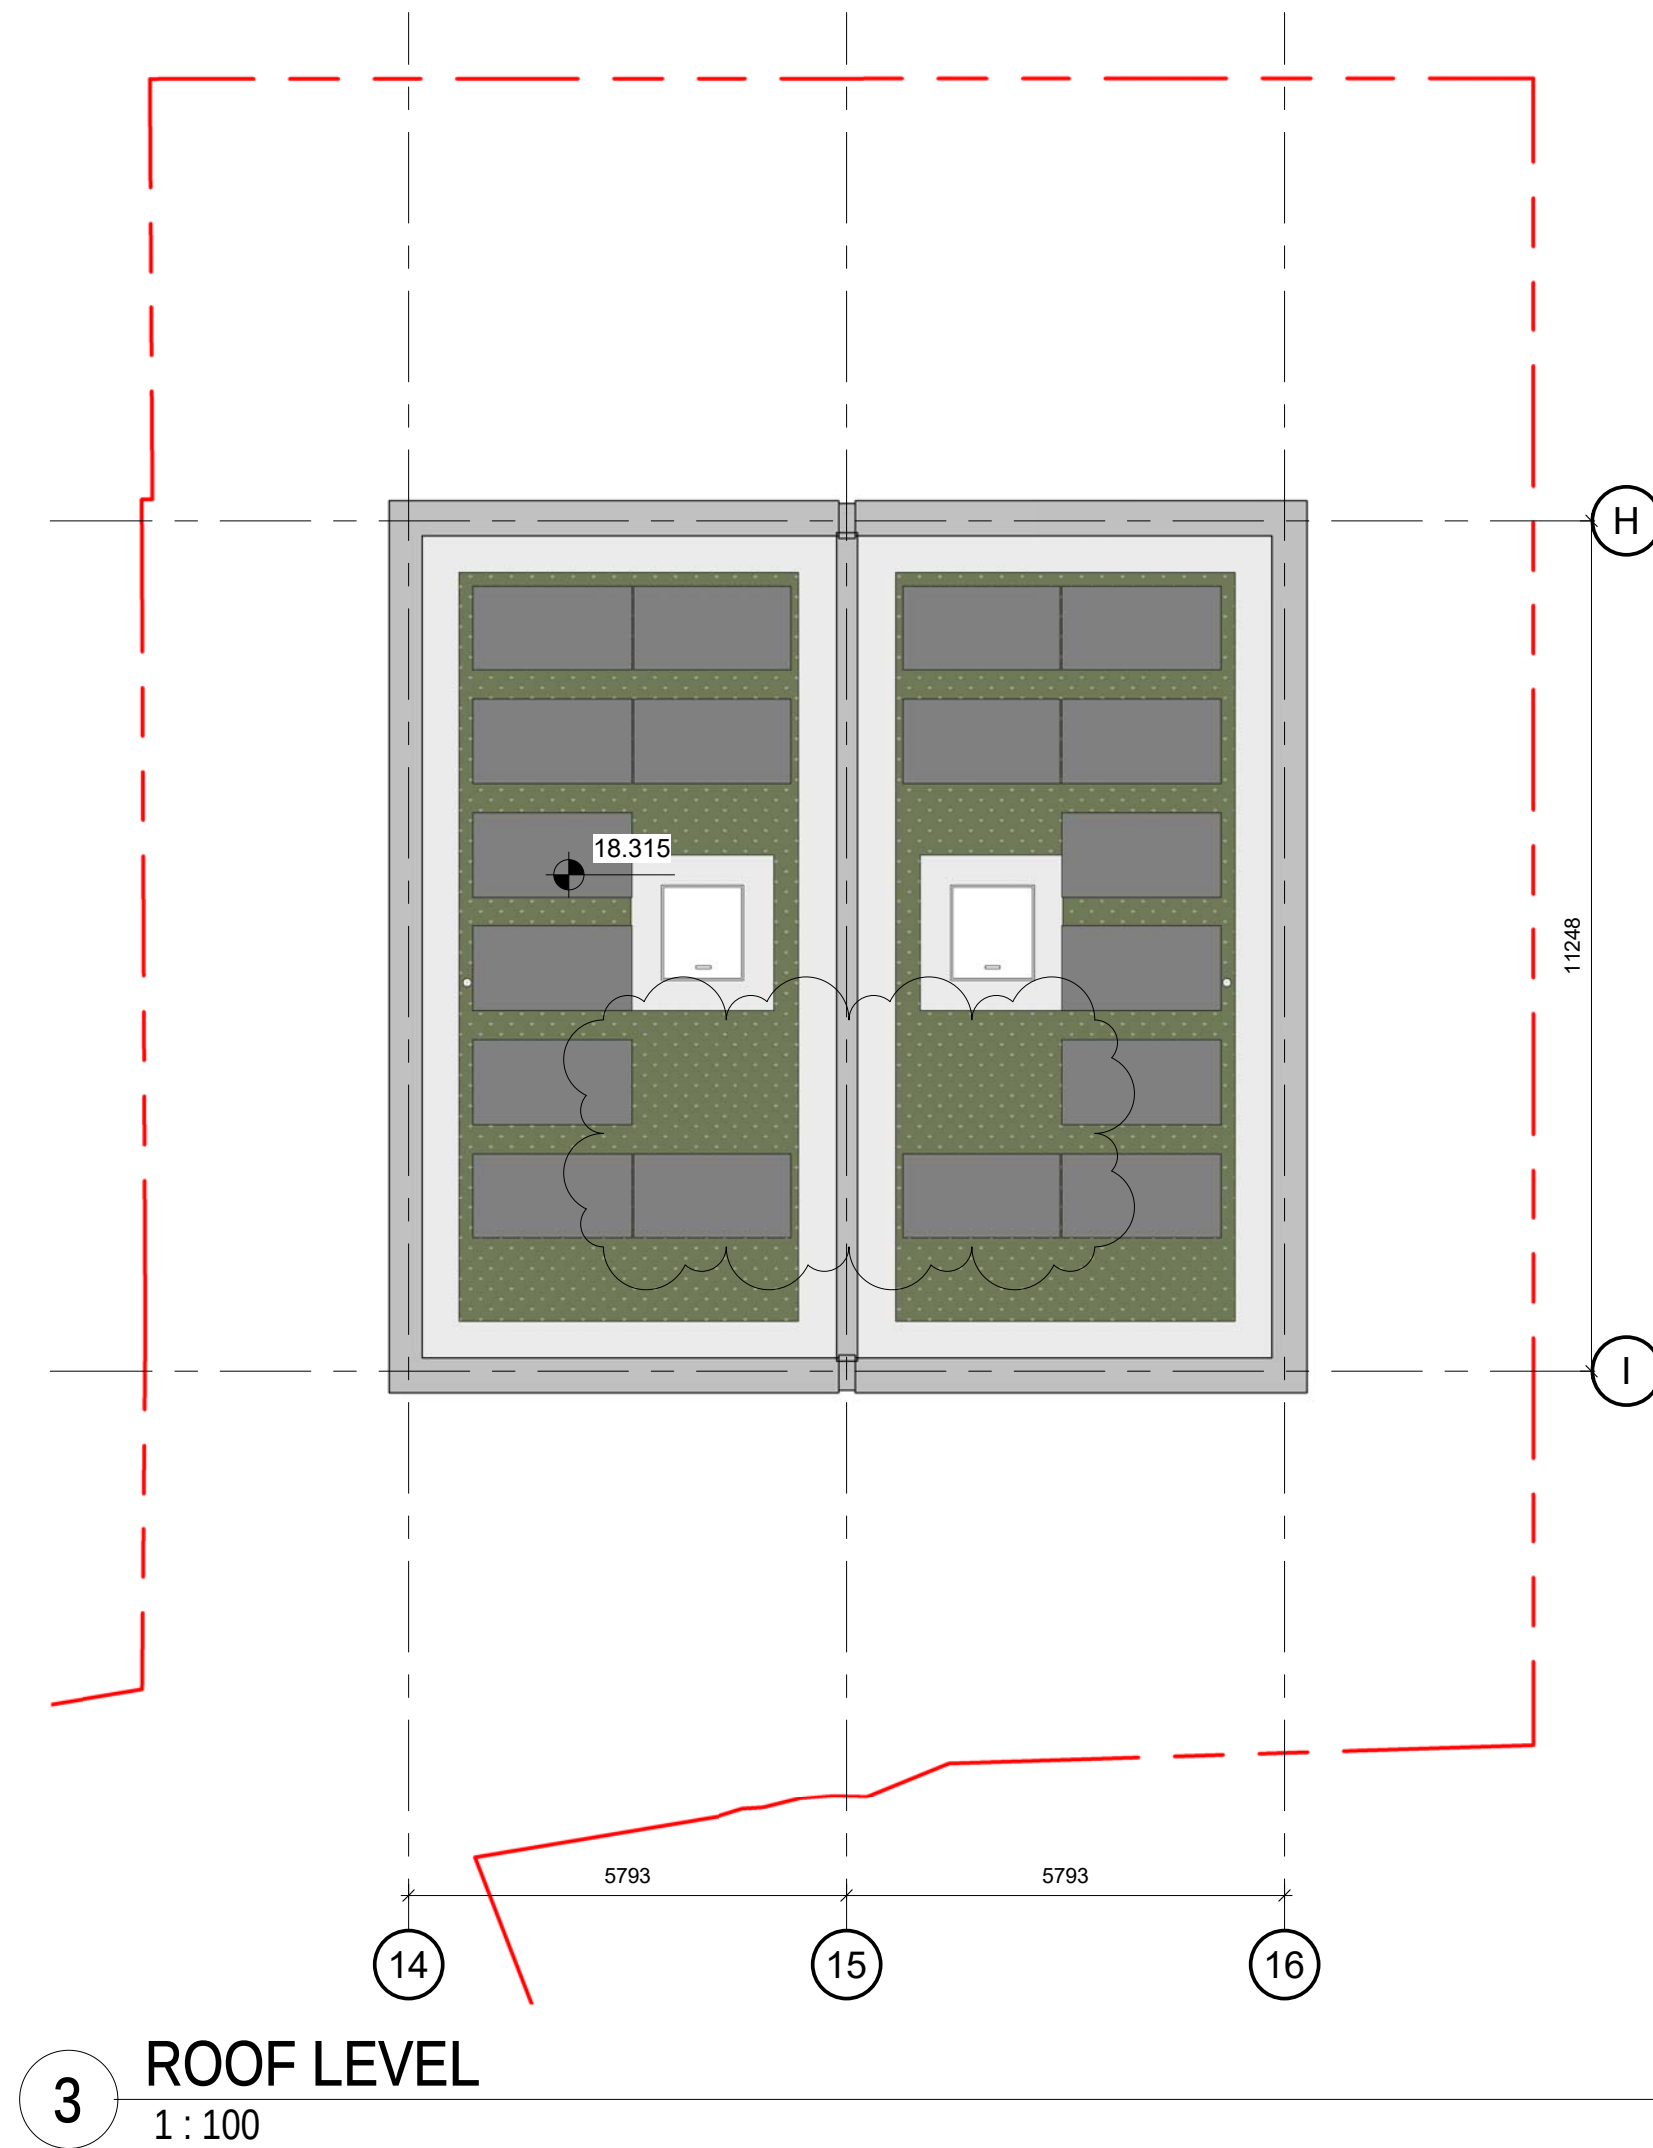
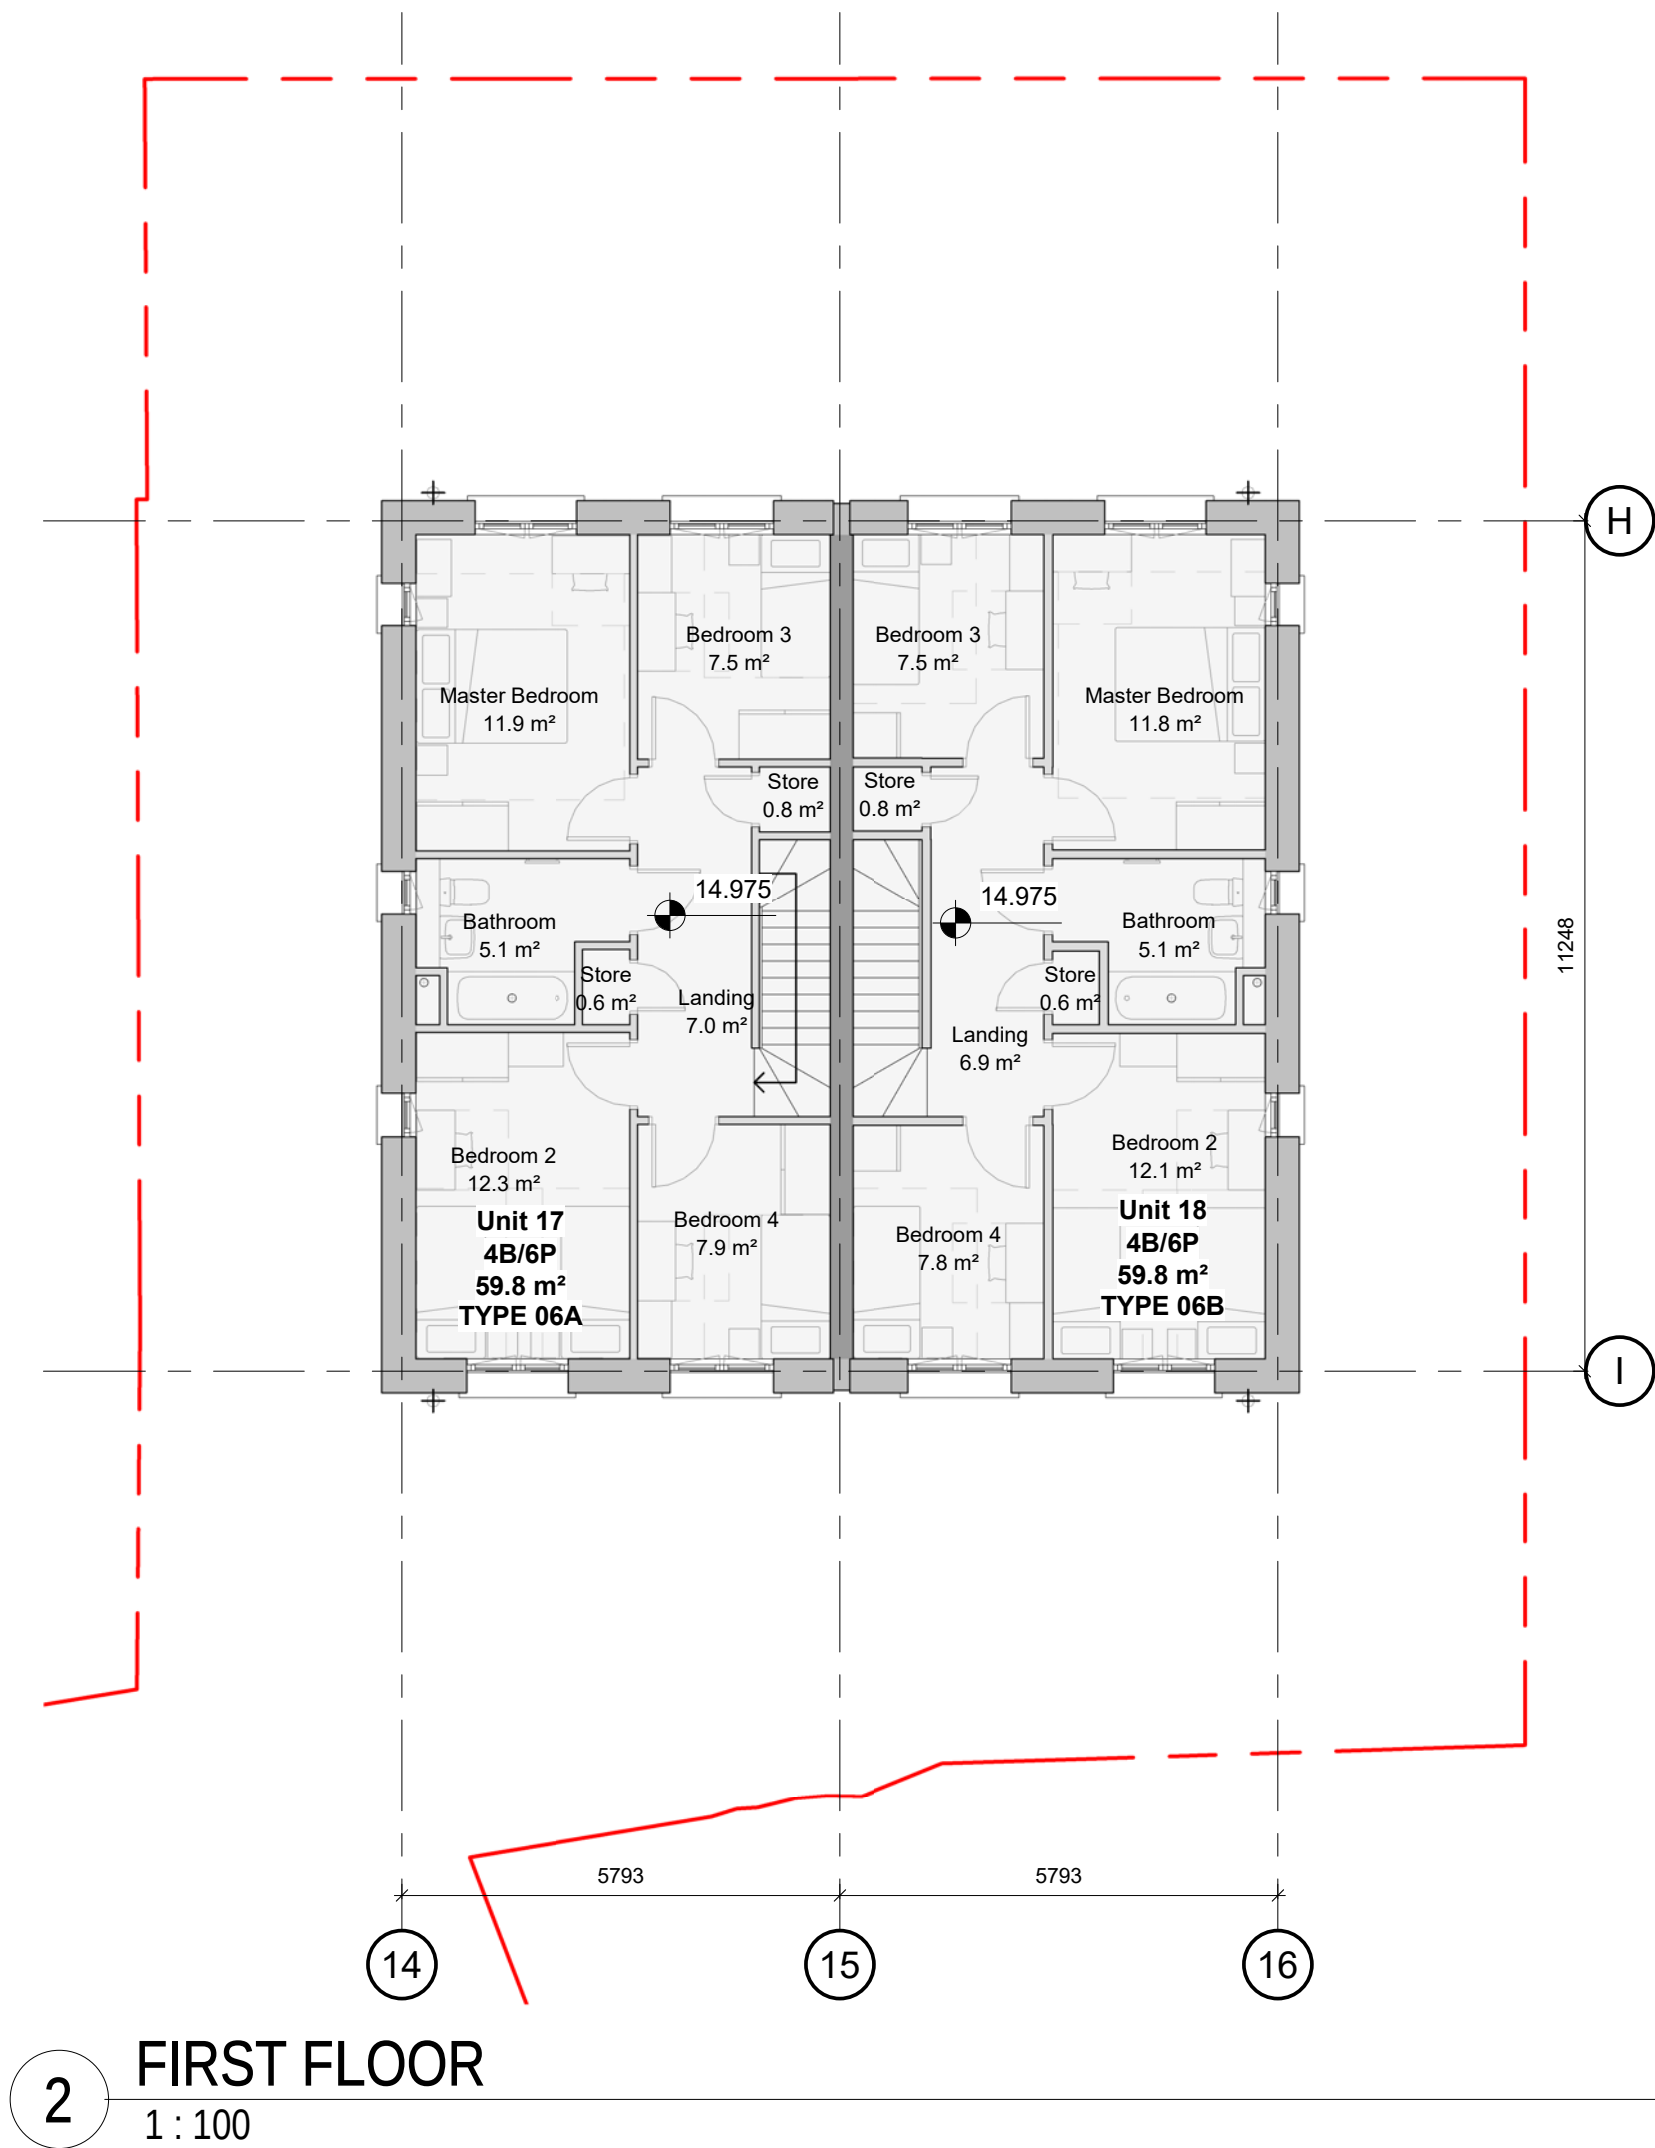


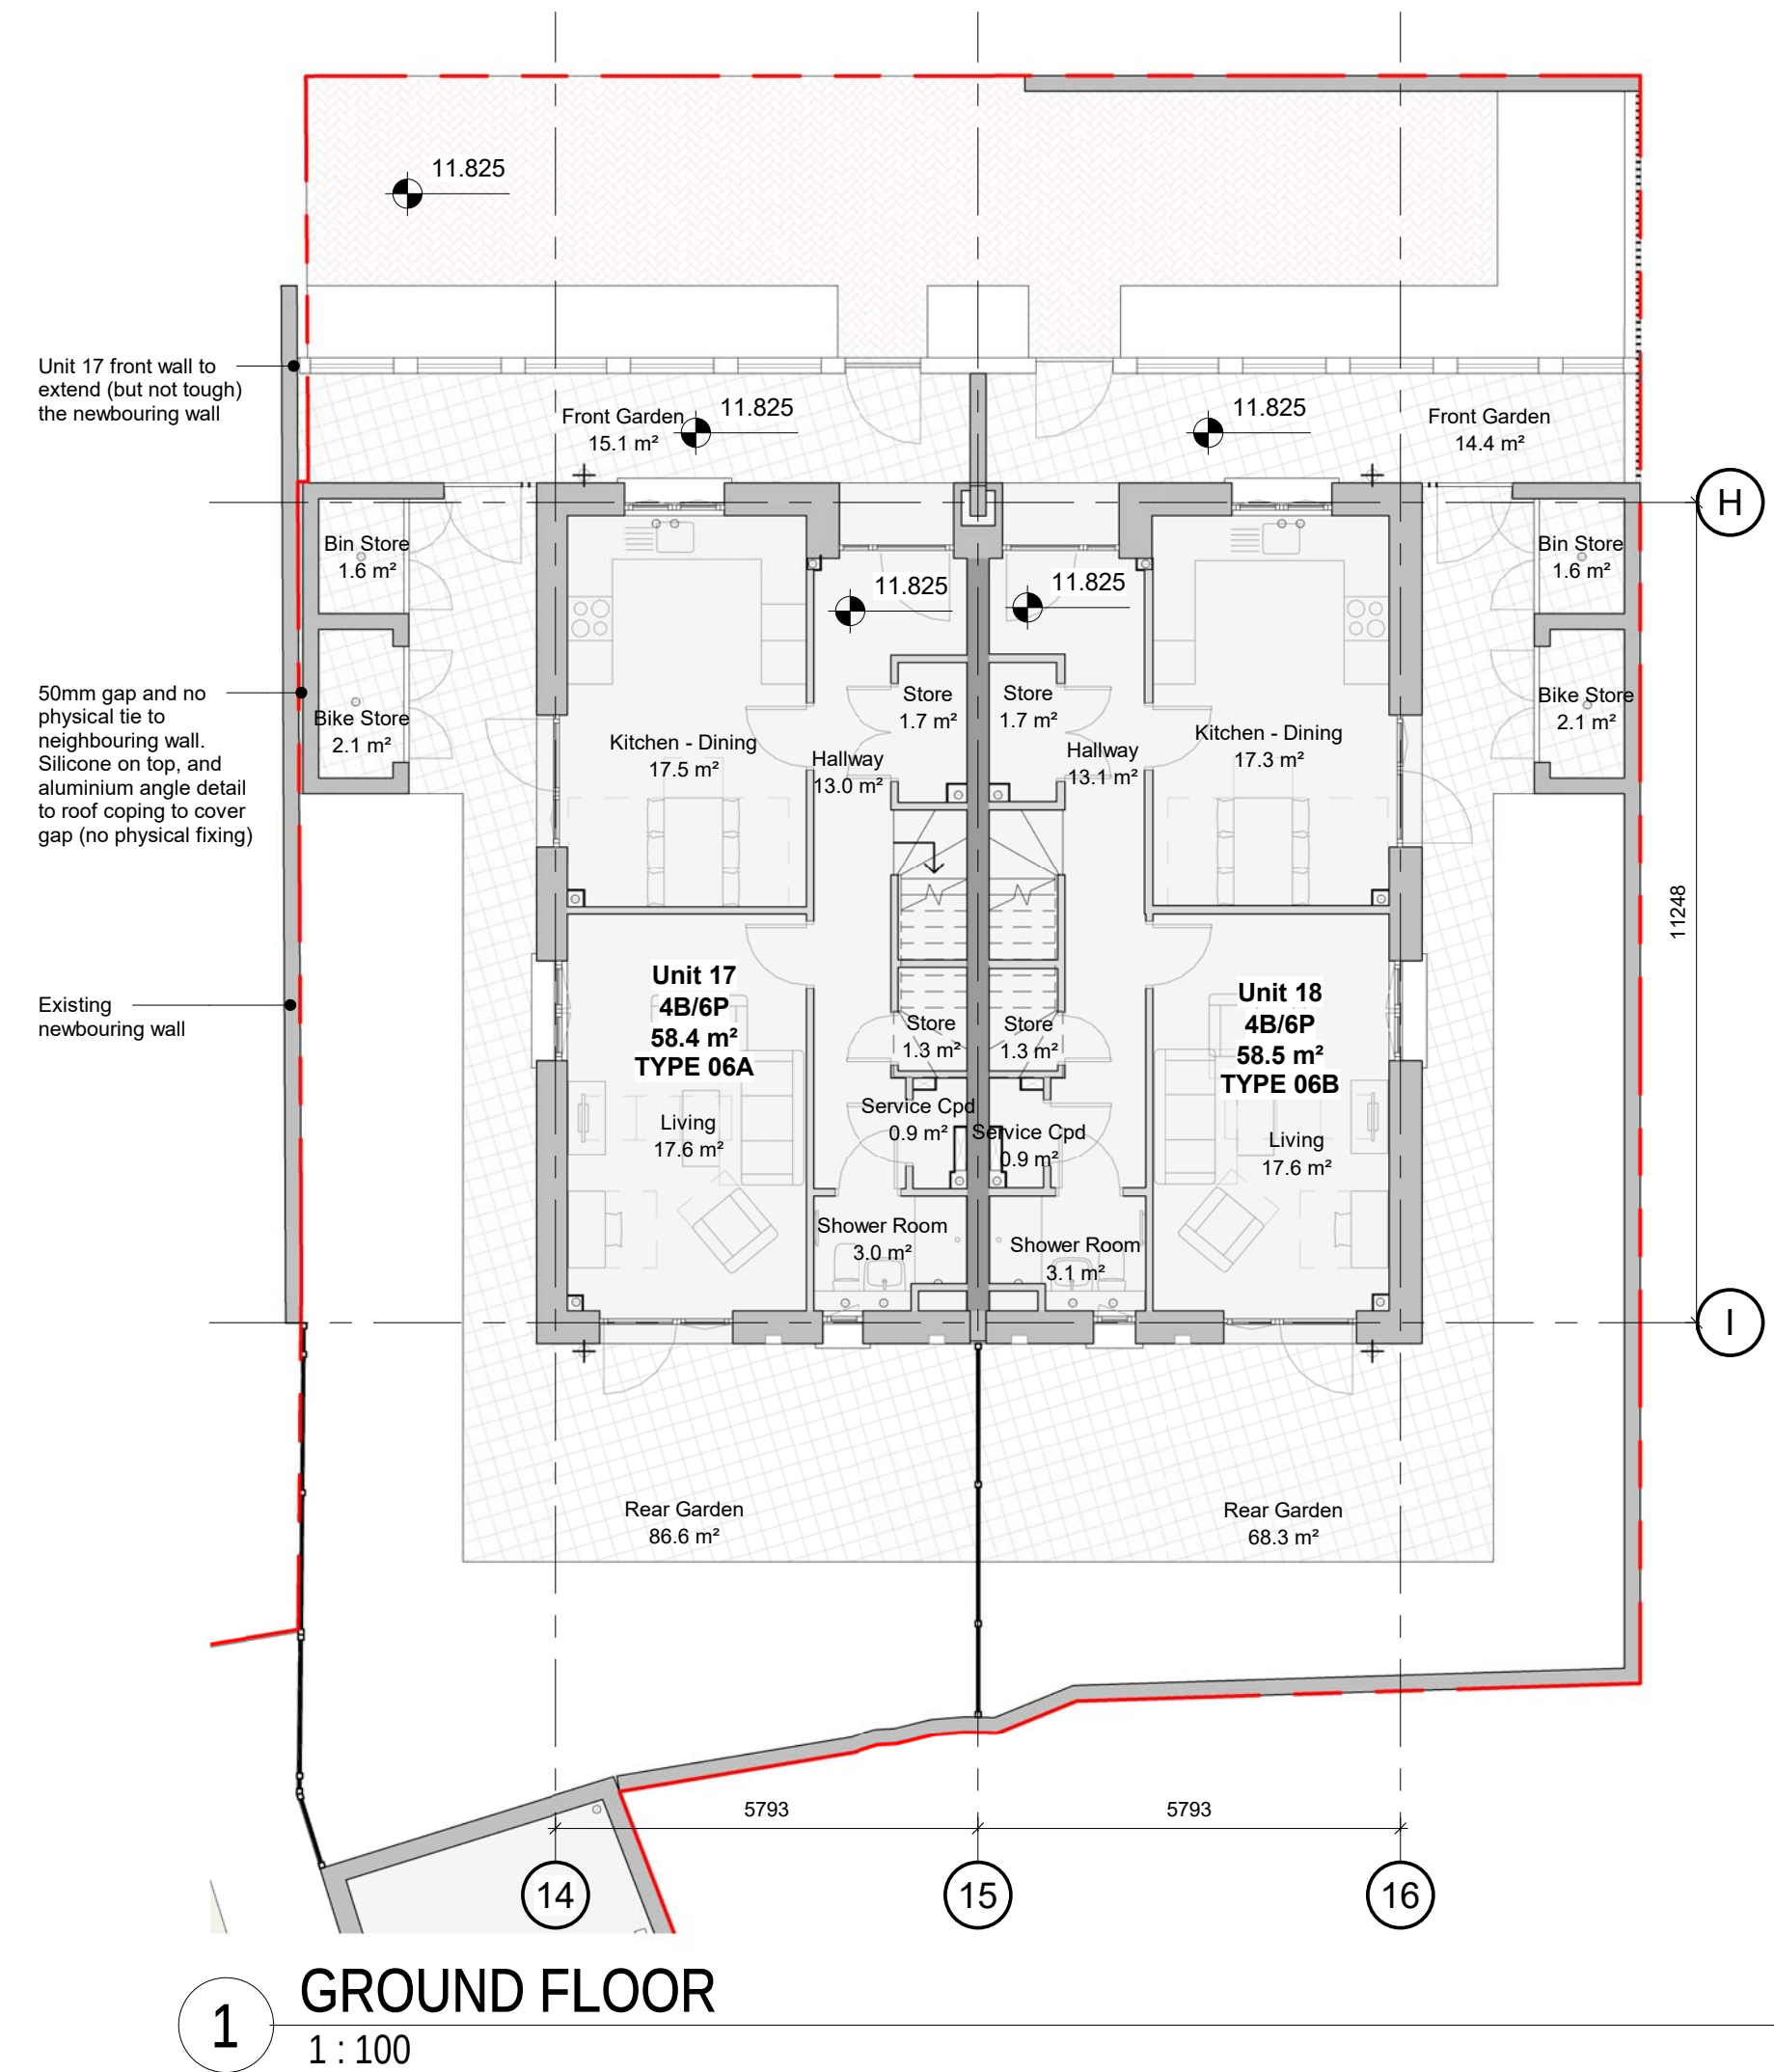

Copyright reserved

All dimensions to be checked on site before work commences.
Figured dimensions to be taken in preference to scaled dimensions.
If in doubt please ask.

KEY PLAN

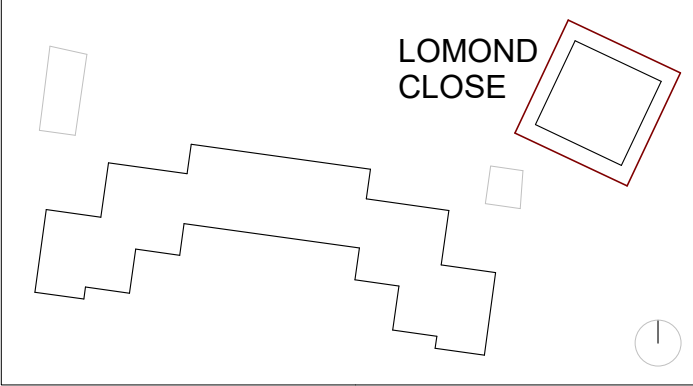

C4	Revised as clouded	16/02/23
C3	Garden fences, communal stairs and roofs updated	30/01/23
C2	Issued For Construction / General update	21/11/22
C1	Issued For Construction	14/10/22

Revision	Description	Date
----------	-------------	------

STATUS

For Construction

PROJECT

Watts Close

DRAWING

Lomond Close Proposed GF, 1st Floor and Roof GA Plans

DRAWN BY	CHECKED BY	DATE
RC	CB	August'22

SCALE (@ A1)	PROJECT NUMBER
1 : 100	22015

DRAWING NUMBER	REV
WAT - DAR - LC - XX - DR - A - 0120	C4

Project Identifier	Originator	Zone	Level	Type	Discipline	Number	Revision
--------------------	------------	------	-------	------	------------	--------	----------



Delta Architects
1 Batemans Row
London
EC2A 3HH

T 020 7613 5702

www.deltaarchitects.co.uk