



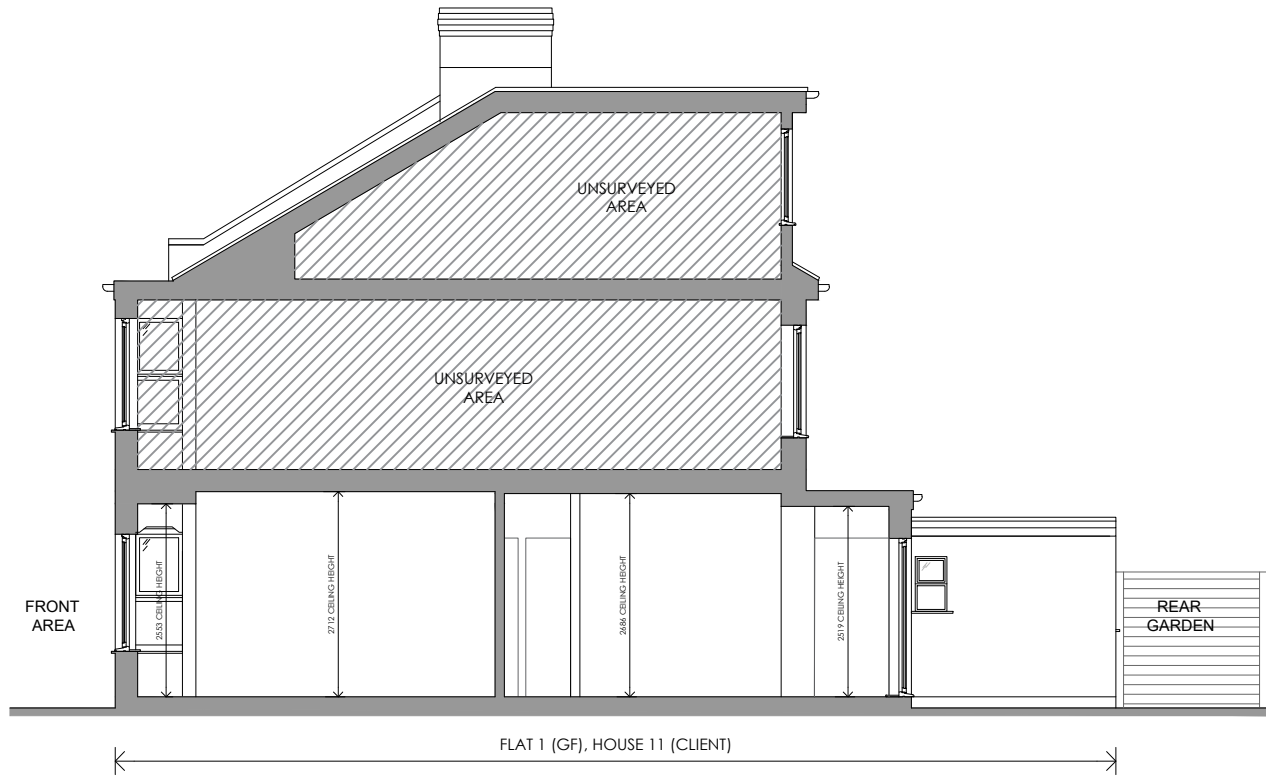

EXISTING SECTION A-A

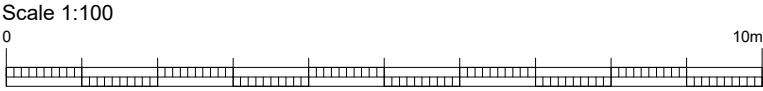

NOTES

This drawing is copyright and may not be reproduced, wholly or in part, without prior written consent of Owner.

Drawings should not be used to scale from and are solely for information purposes.

These drawings should not be used for Building Regulations or construction purposes.

-	-	-	-
REV	DATE	NOTE	IN

Client
MORELAND INVESTMENTS

11A DUNBAR ROAD,
WOOD GREEN,
N22 5BG

Project
PROPOSED SINGLE STOREY
REAR EXTENSION

Title
EXISTING SECTION A-A

Scale 1:100 @ A3	Date APRIL 2023
Drawn JMG	Checked AKC

Job Number / Drawing Number 23005-A-PL300	Revision -
--	---------------

